
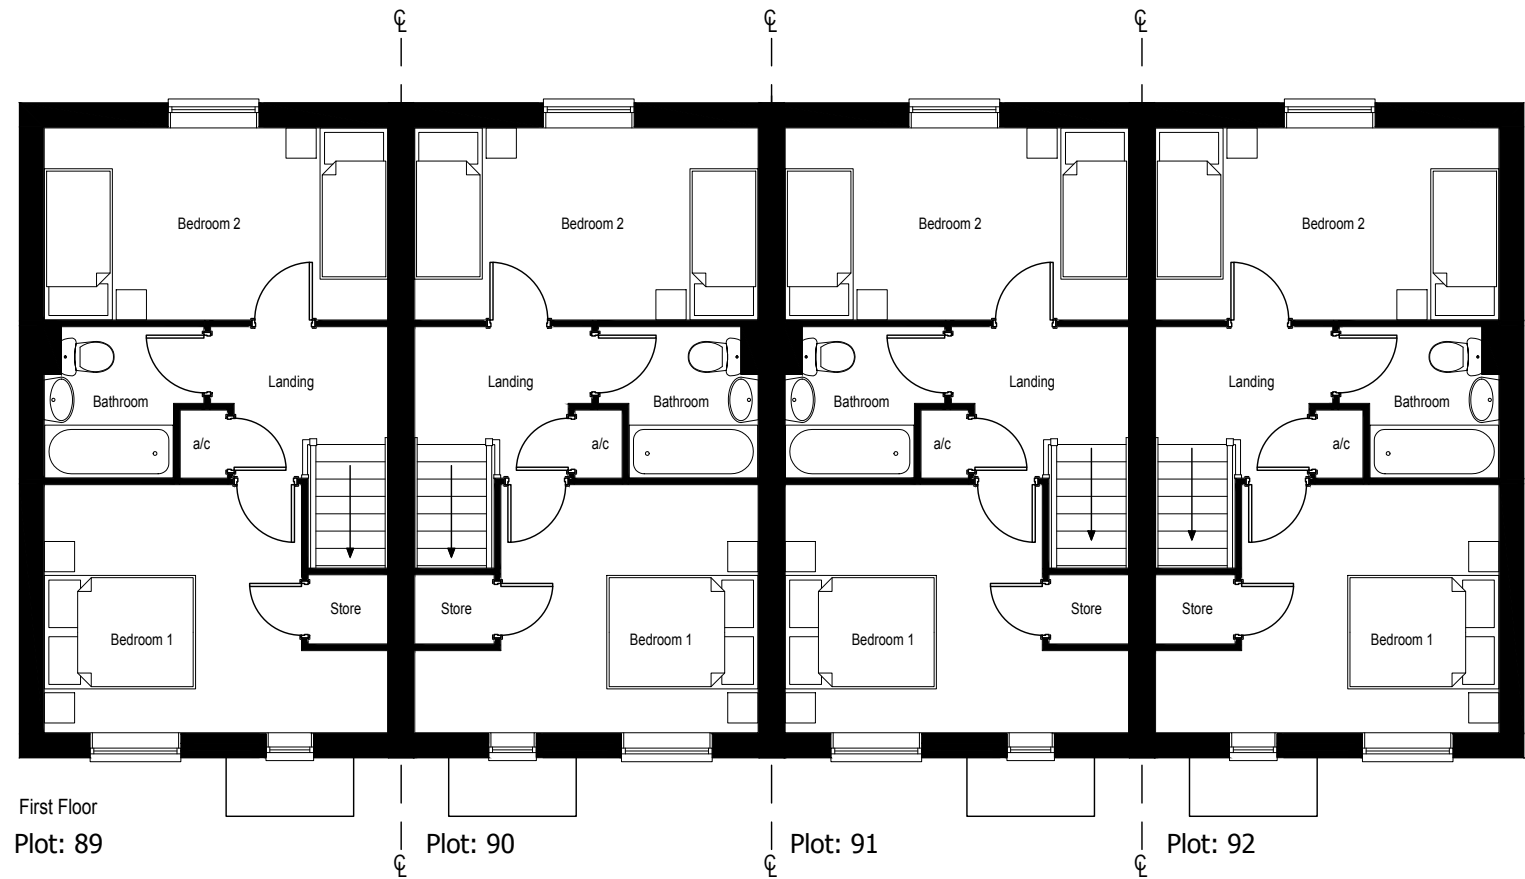


Plots:
89-92

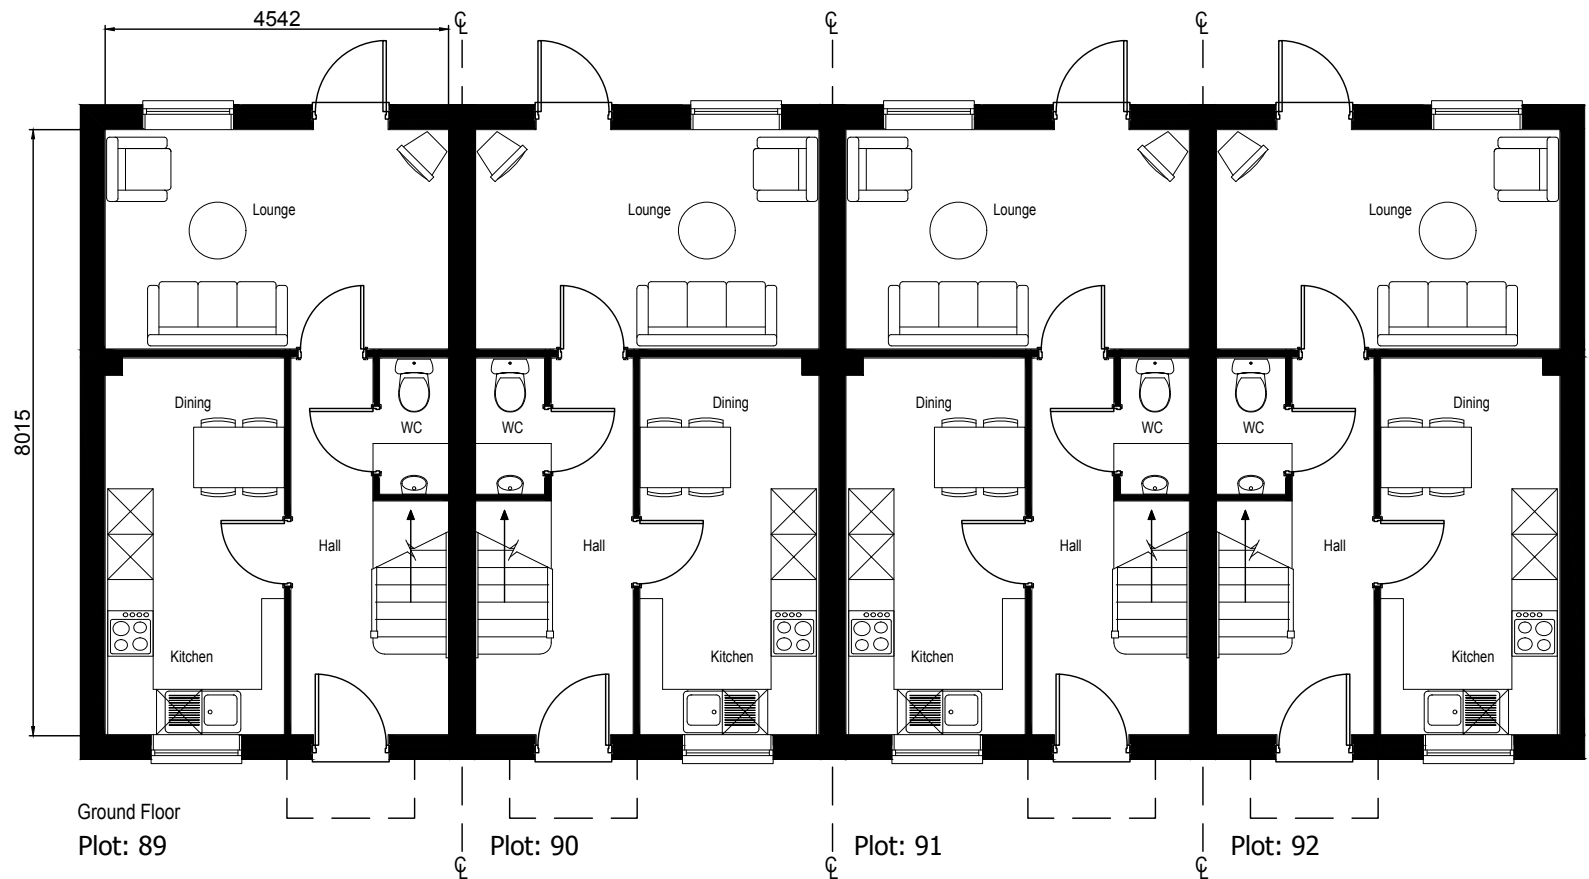

Scale
1:100

-	-	-
-	-	-
A	Amended as per Local Authority comments	01.06.17
Rev		Date

**PERSIMMON**
Together, we make a home

Persimmon Homes Thames Valley
Persimmon House, Knoll Road,
Camberley, Surrey GU15 3TQ
Tel: 01276 808080

Site:	Date:
Phase 2 Littlehampton	February 2017
Scale:	1:100 @ A3
Dwg No:	543_PL_WP2420A_P_102

Drawing Title: **WP2420A
Proposed Floor Plans 3of3**

Drawing Status:	Drawn:
SUBMITTED	VW
	Rev:
	A