


Front Elevation

Plot:
10




Side Elevation

Plot:
12

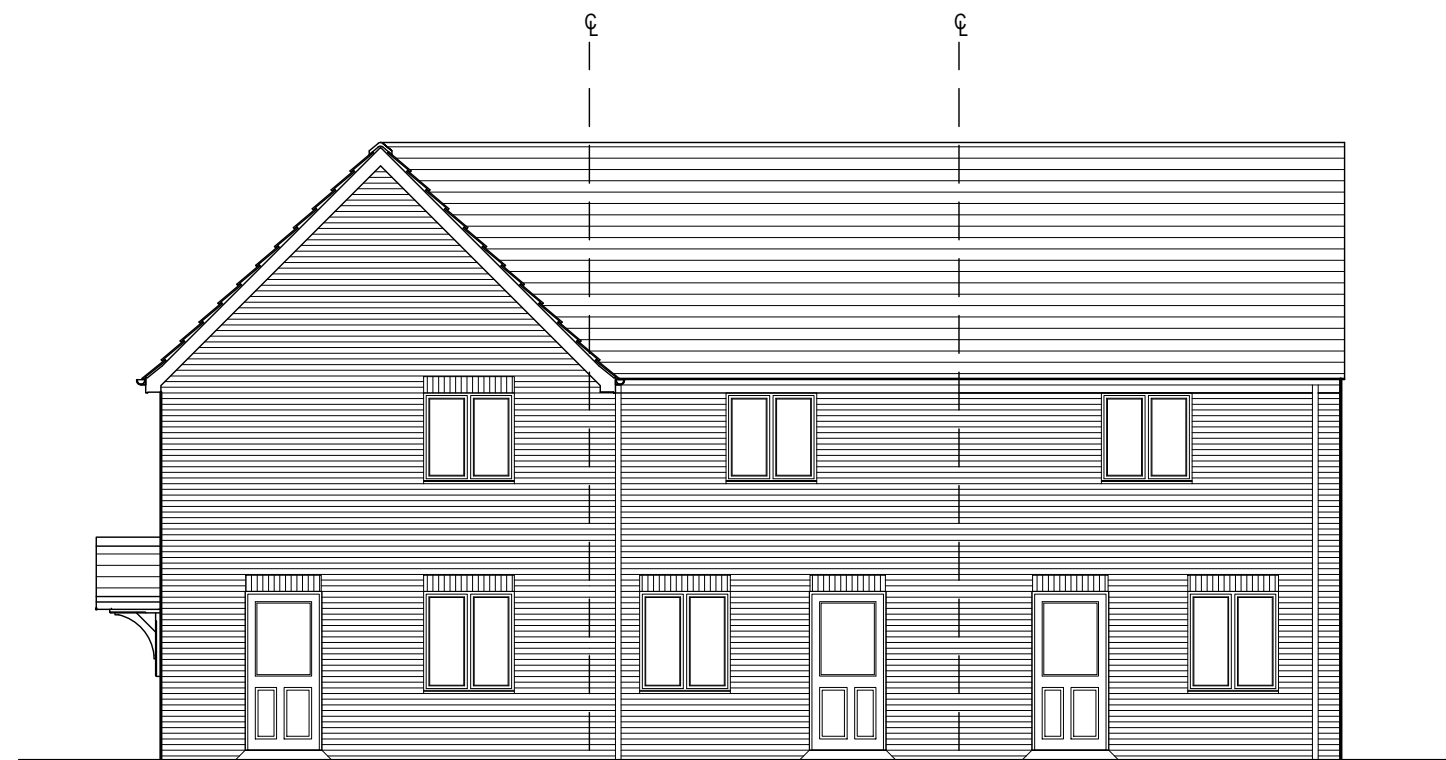

Rear Elevation

Plot:
12

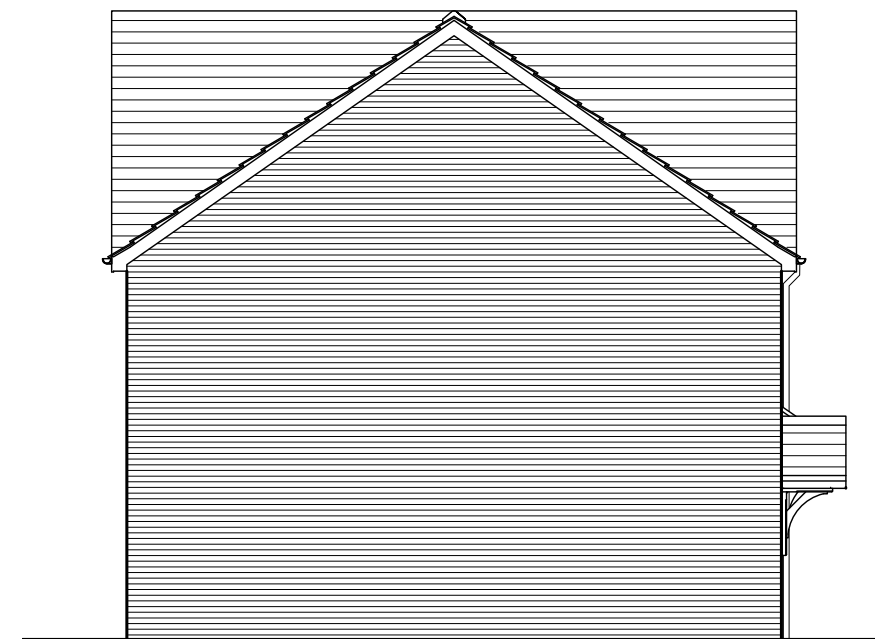

Side Elevation

Plot:
10

Outer Central Core Area

Plots:
10-12

Wall finishes:



Scale
1:100

"	-	"
"	-	"
"	-	"
Rev		Date



Persimmon Homes Thames Valley
Persimmon House, Knoll Road,
Camberley, Surrey GU15 3TQ
Tel: 01276 808080

Site:
Phase 2
Littlehampton

August 2017

1:100 @ A3

No:
PL_WP3520C/2420A_E_202

Drawing Title: WP3520C & WP2420A
Proposed Elevations 3of3

Drawing Status:

SUBMITTED

VW
