



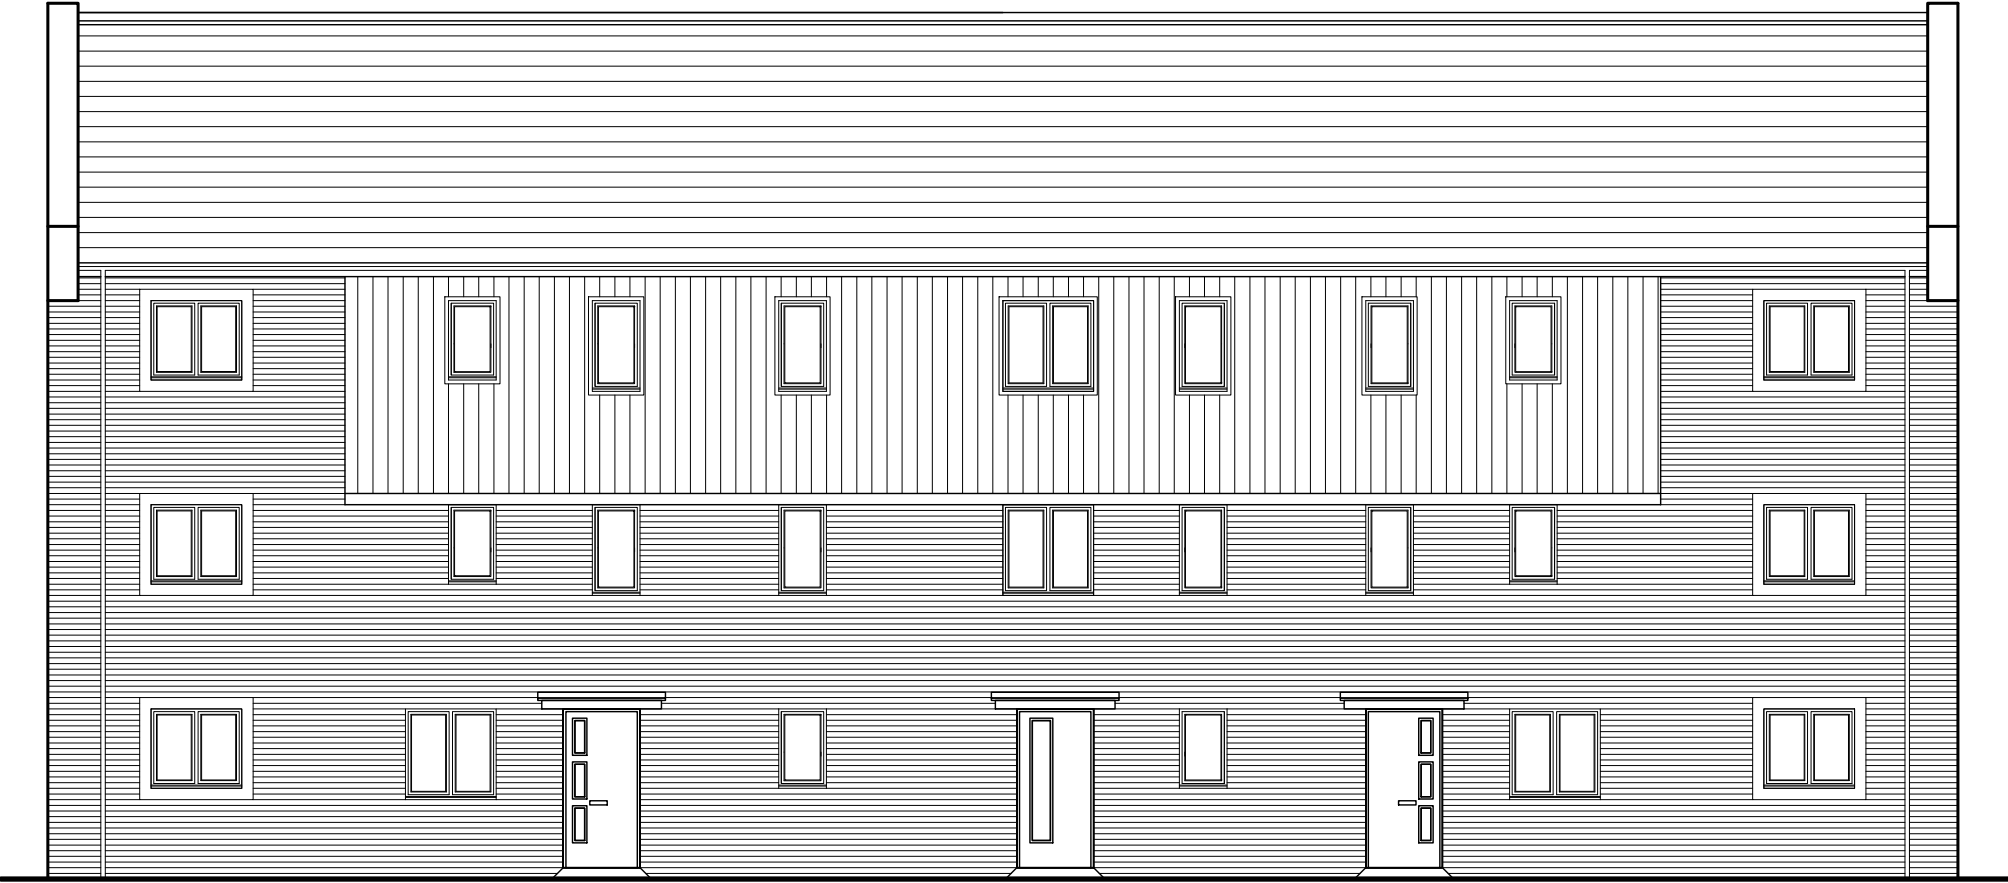

Rear Elevation

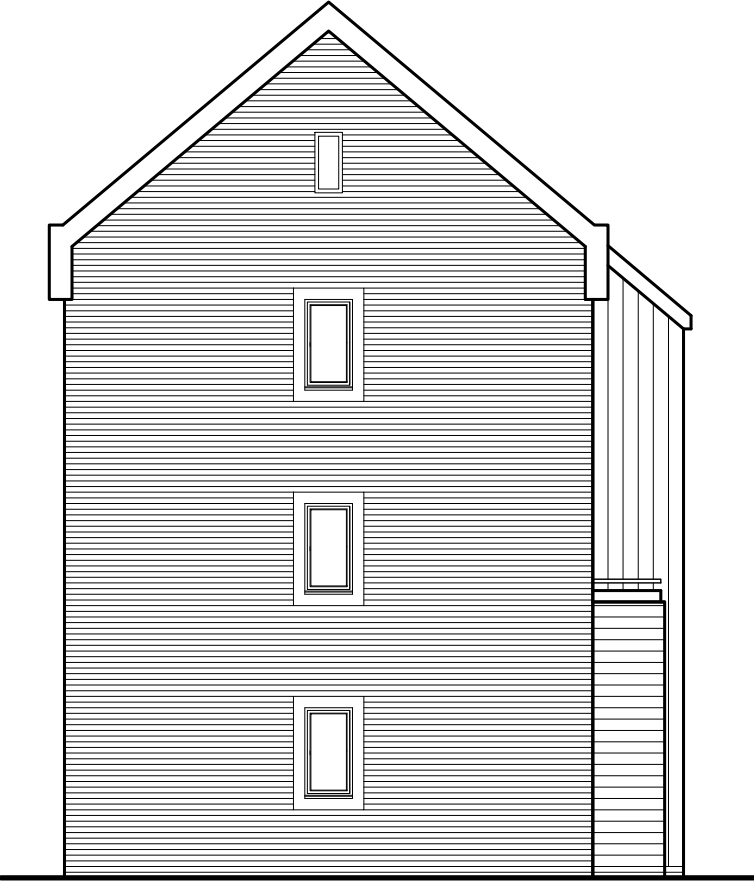

Side Elevation

Wall finishes:
 Brick
 Boarding



Scale
1:100

-	-	-
-	-	-
A	Elevation treatment revised.	30.06.17
Rev		Date

**PERSIMMON**
Together, we make a home

Persimmon Homes Thames Valley
Persimmon House, Knoll Road,
Camberley, Surrey GU15 3TQ
Tel: 01276 808080

Site:	Date:
Phase 2 Littlehampton	February 2017
Scale:	1:100 @ A3
Drg No:	543_PL_AP_BLOCK_E_201

Drawing Title: **Apartment Block
Proposed Elevations 2of2**

Drawing Status:	Drawn:
SUBMITTED	KJ
	Rev:
	A