

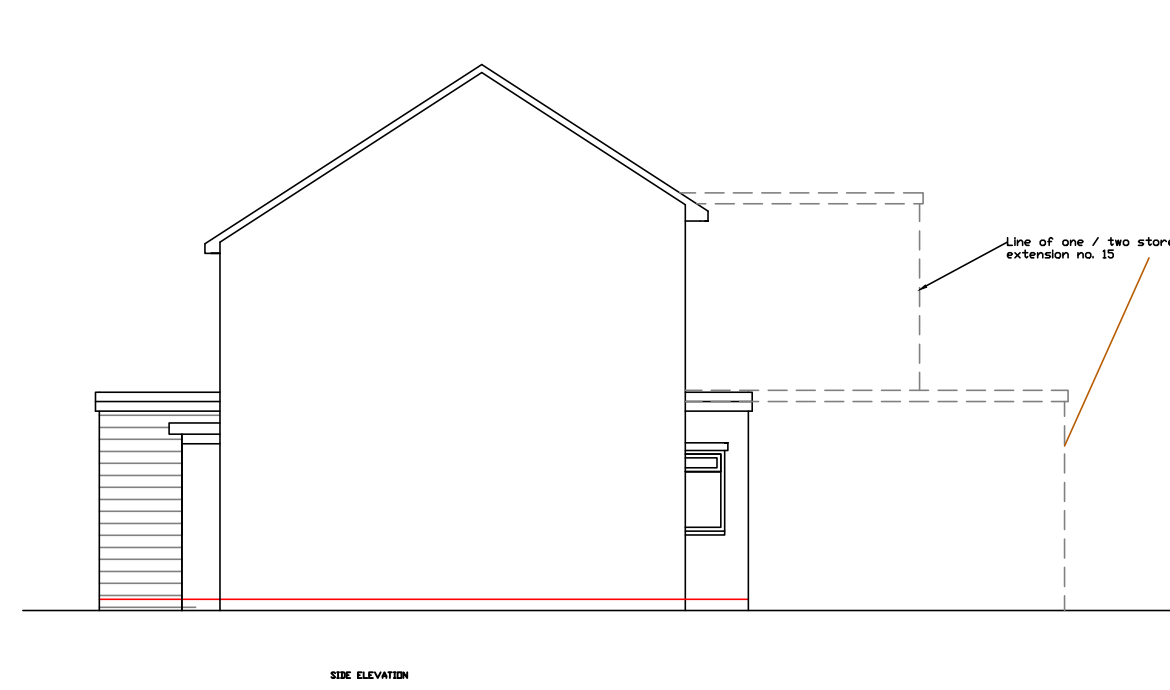
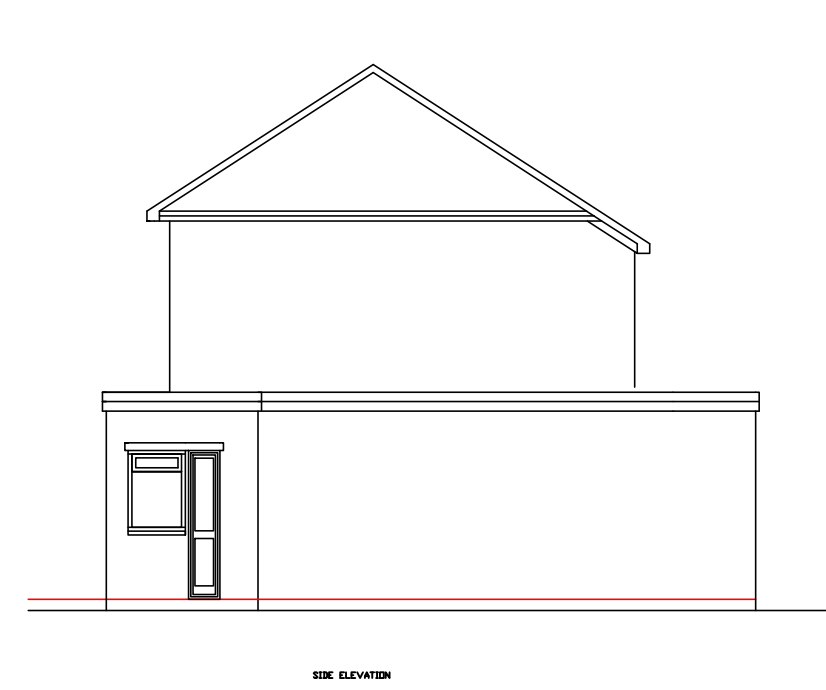
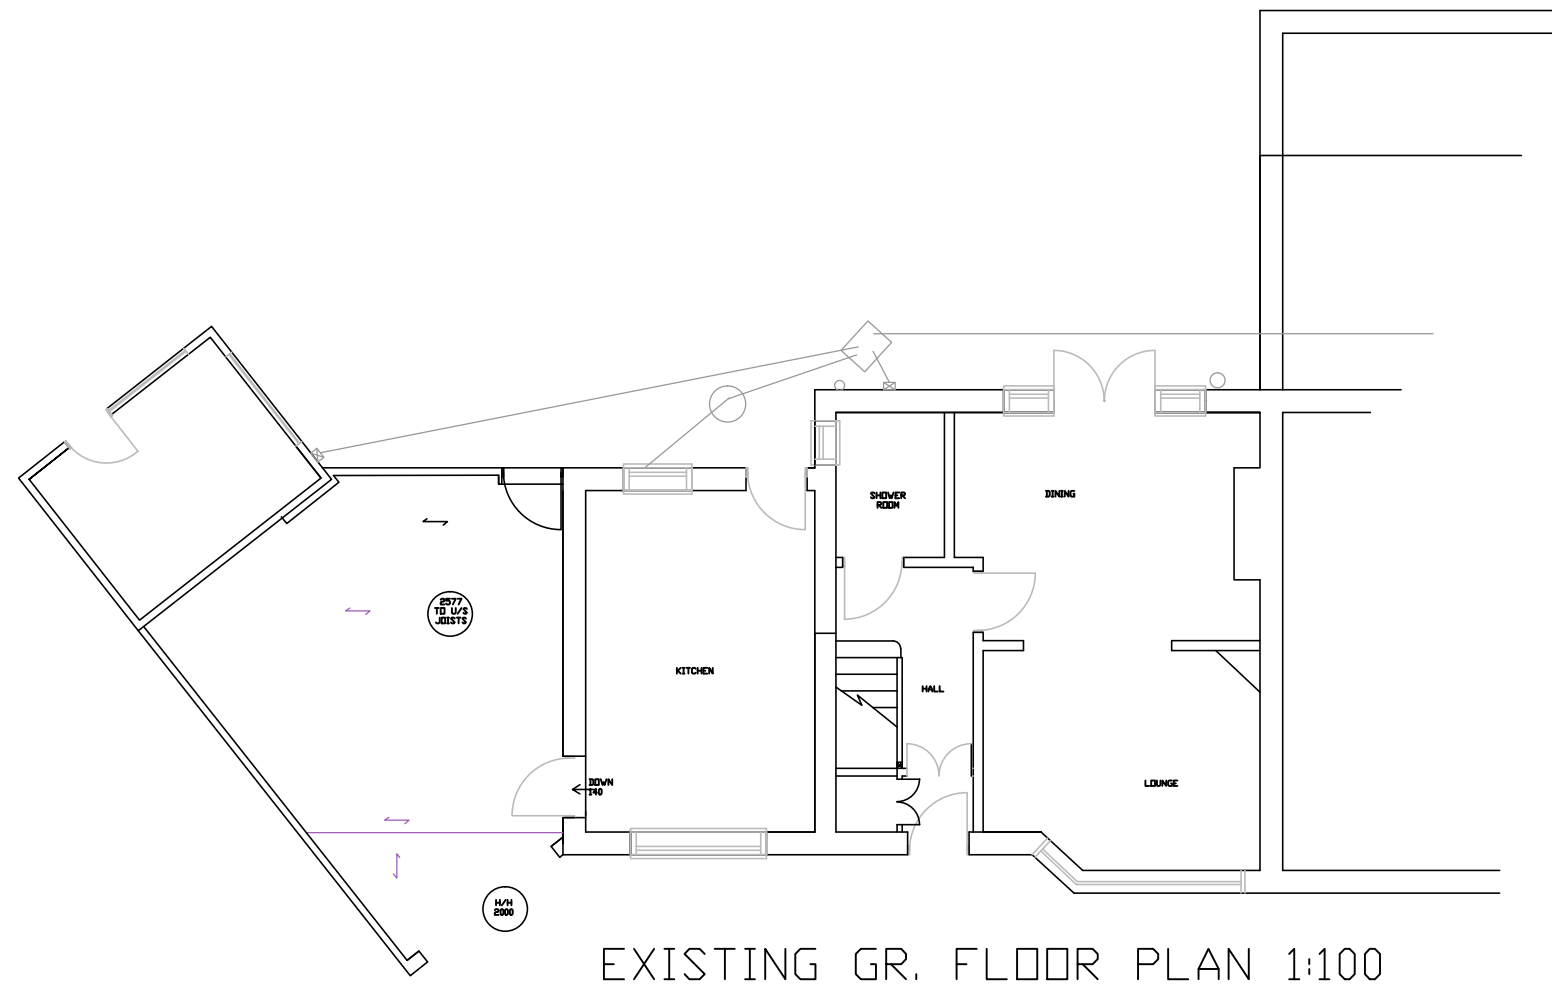
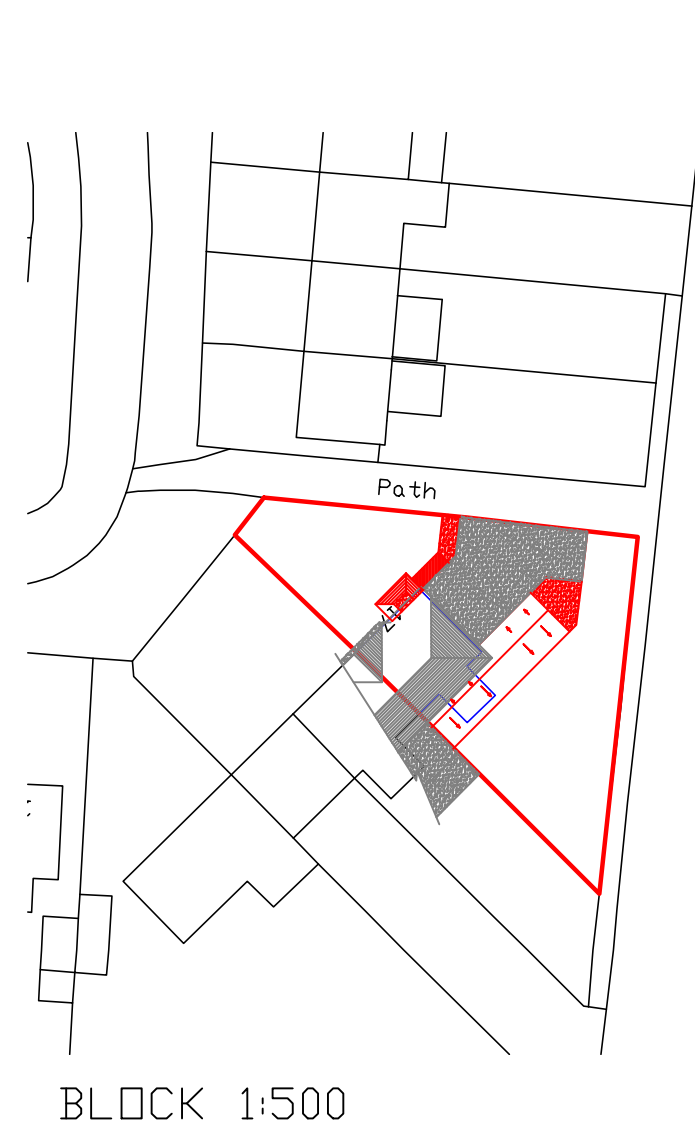
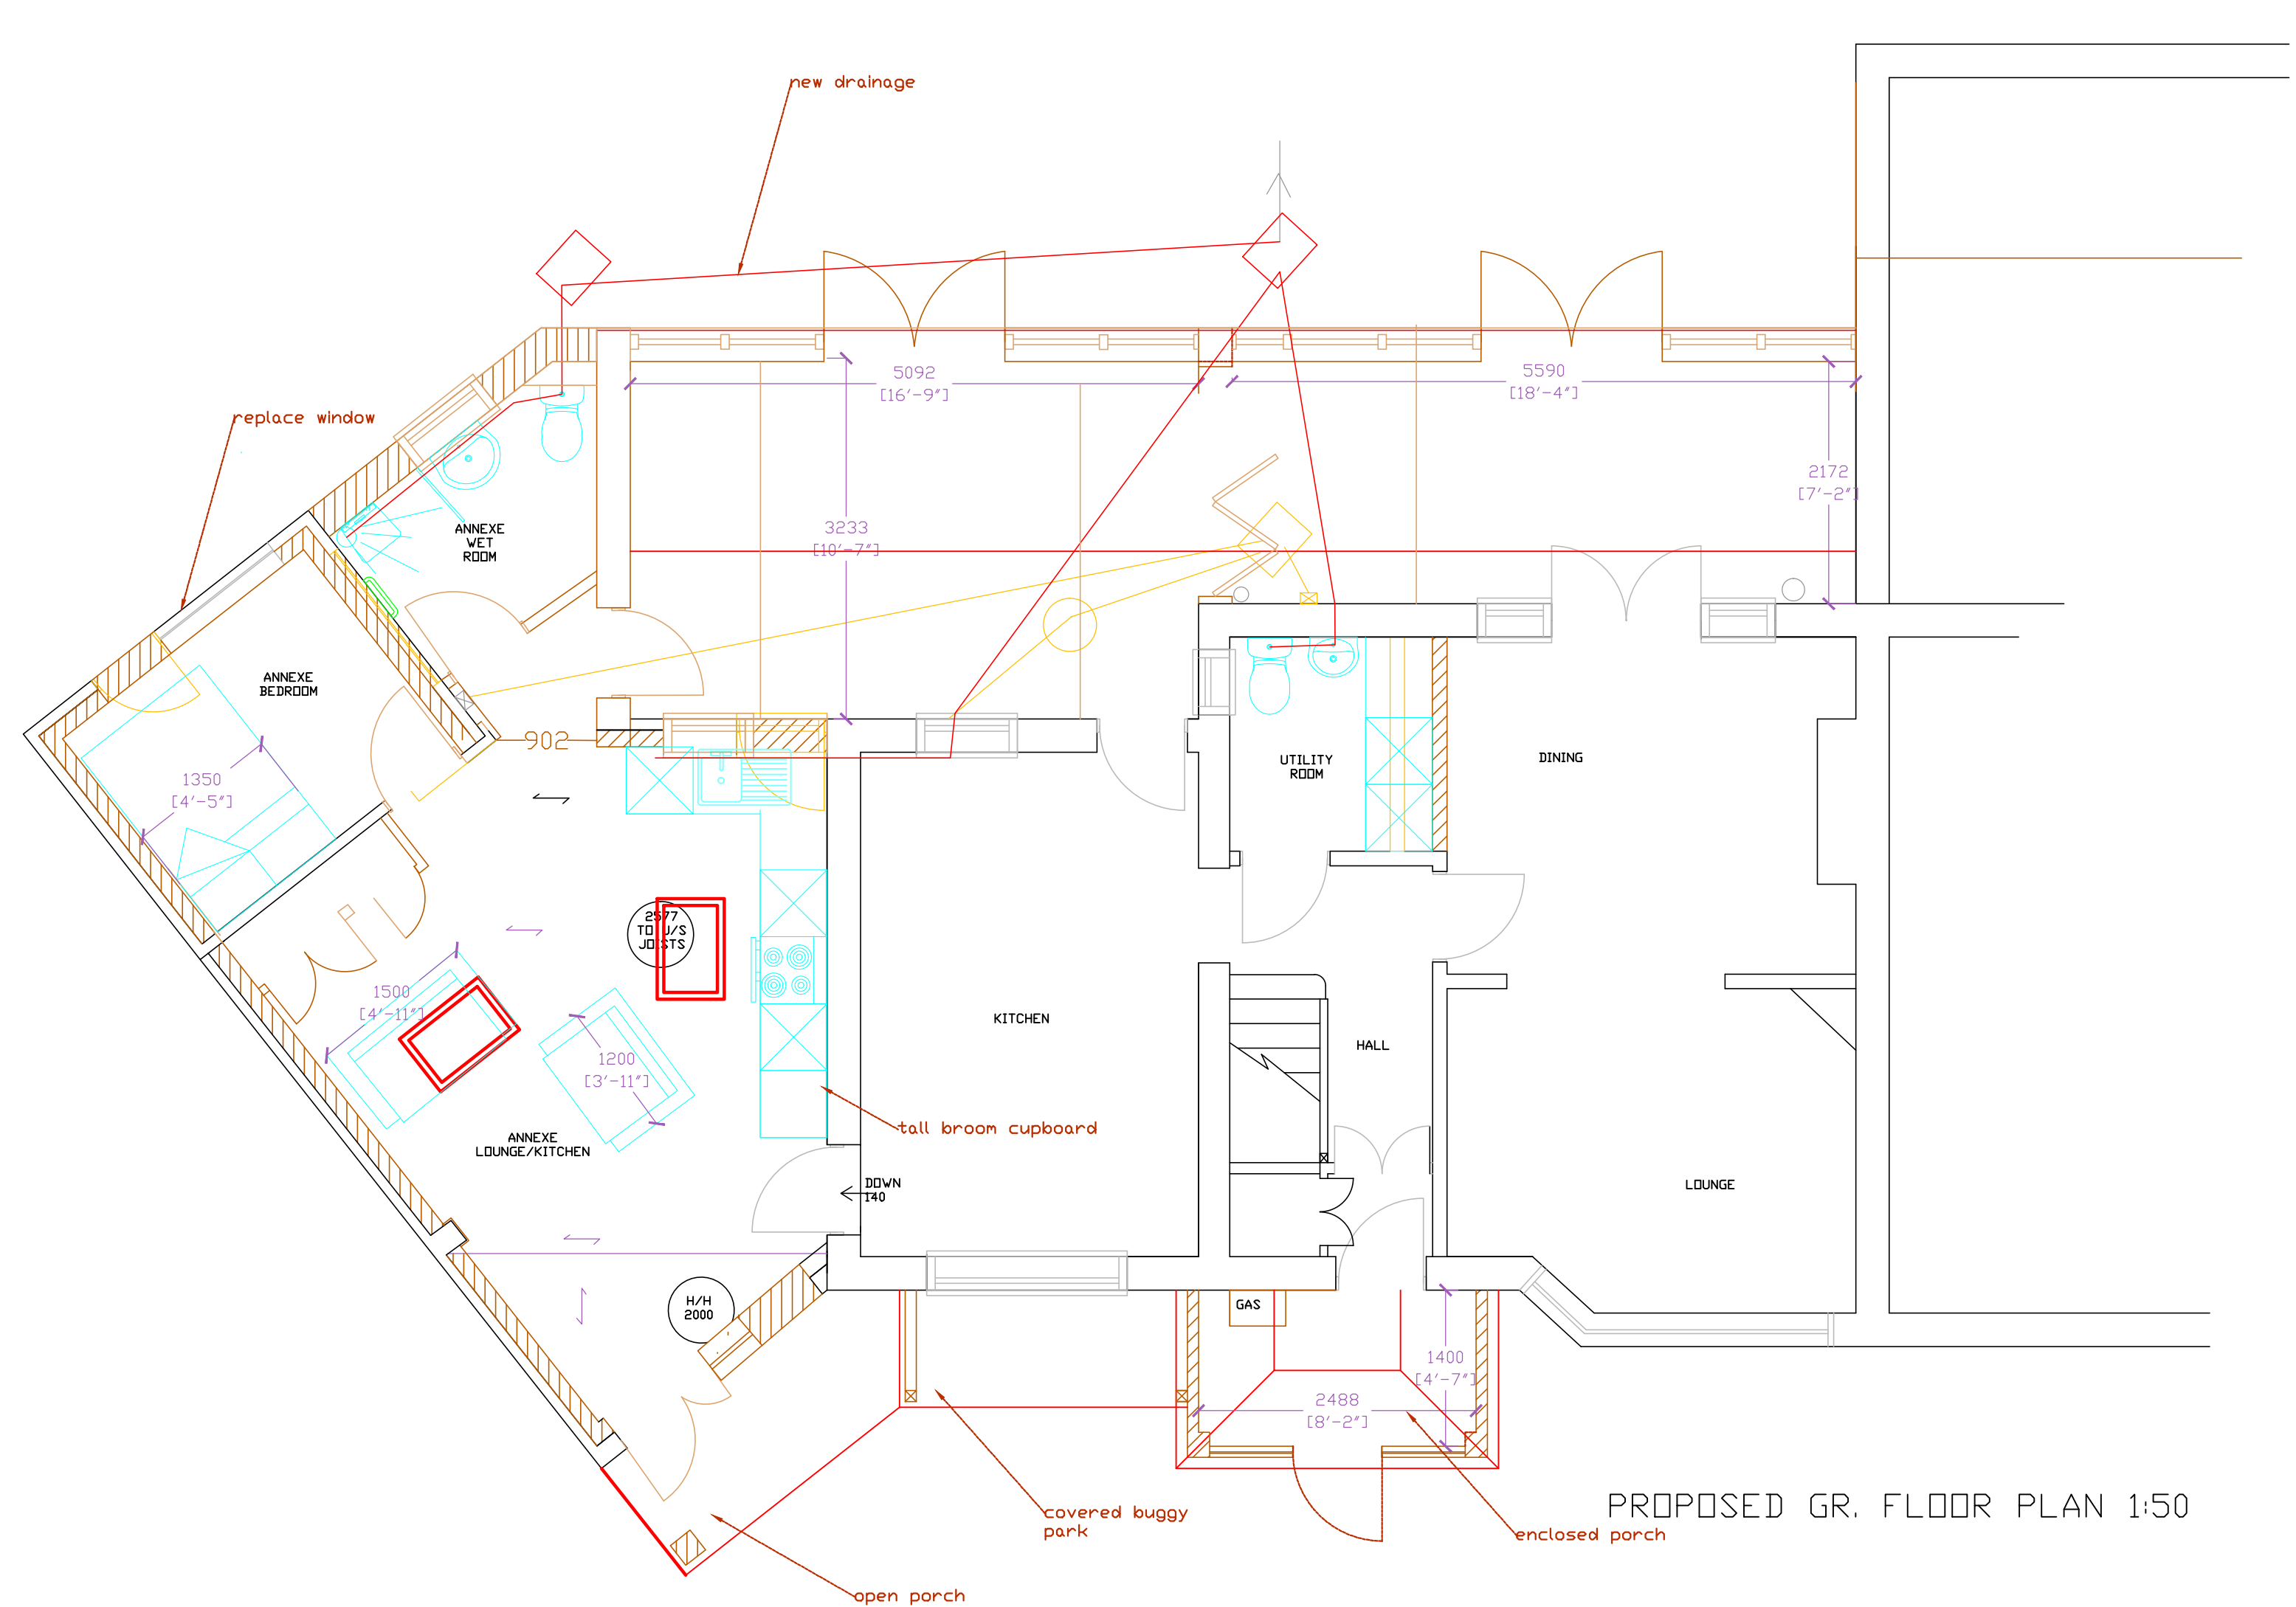
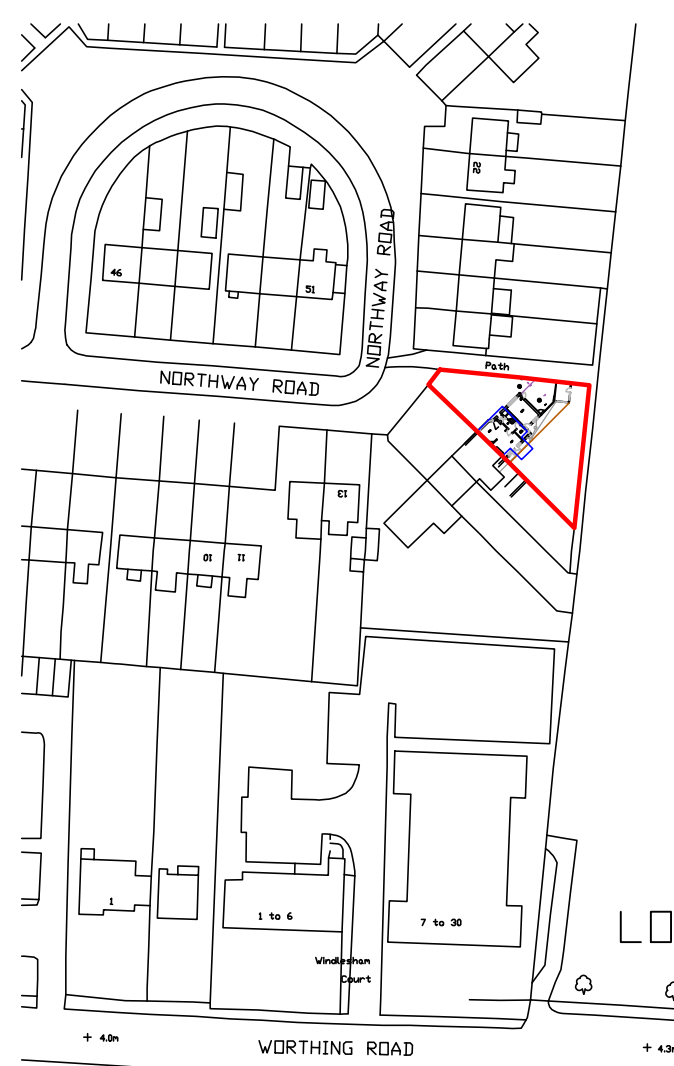
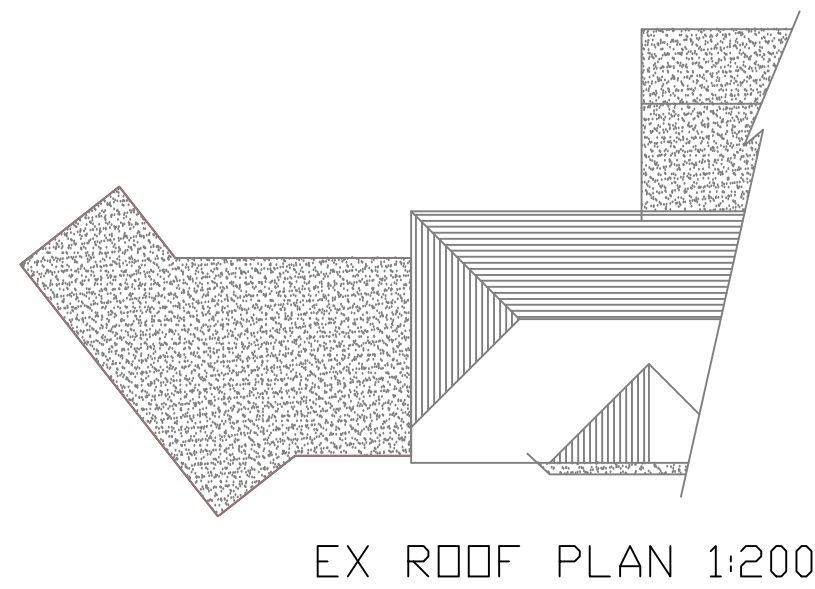
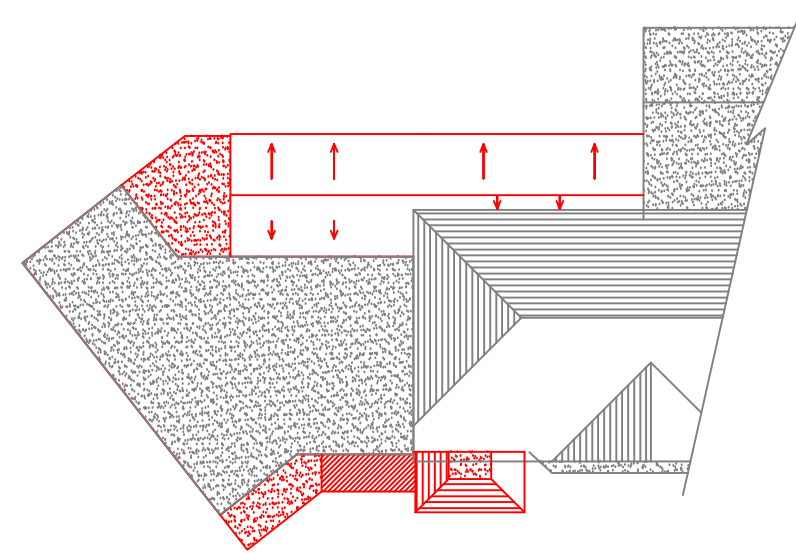
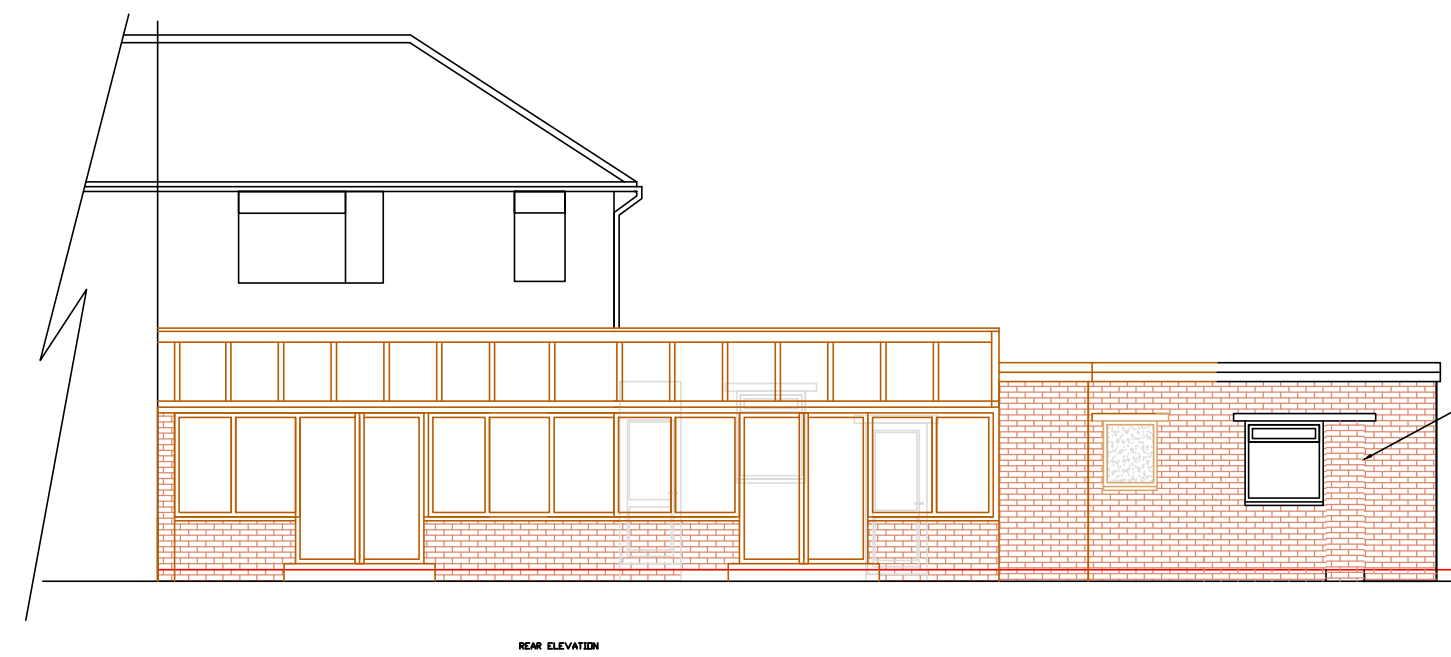


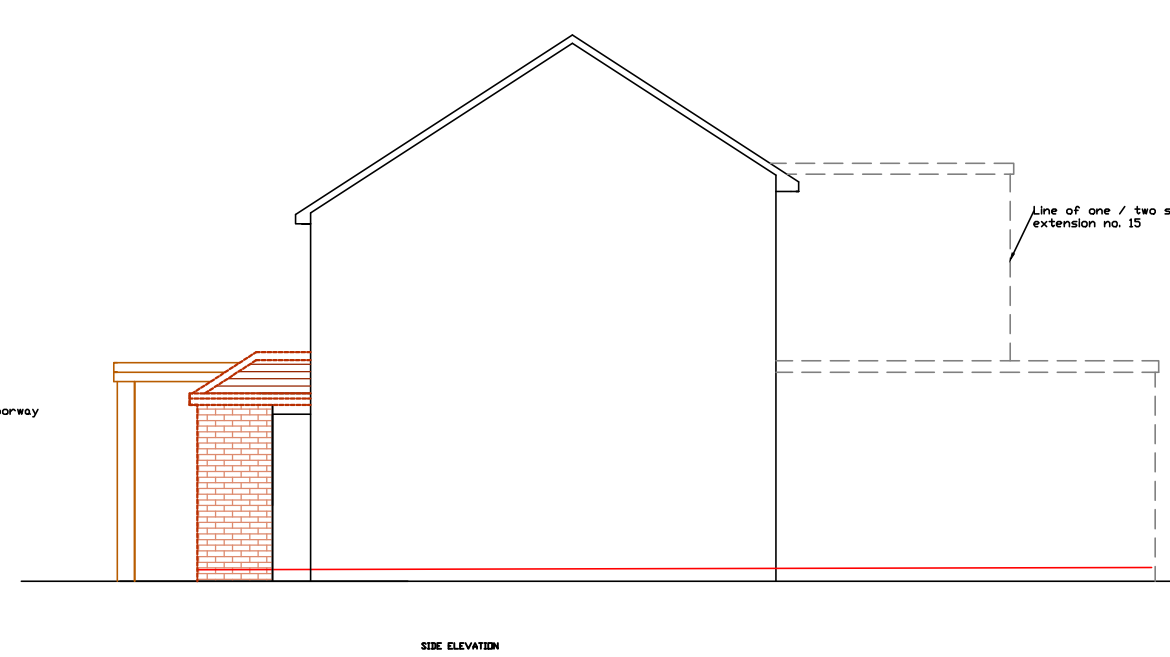

EXISTING ELEVATIONS 1:100

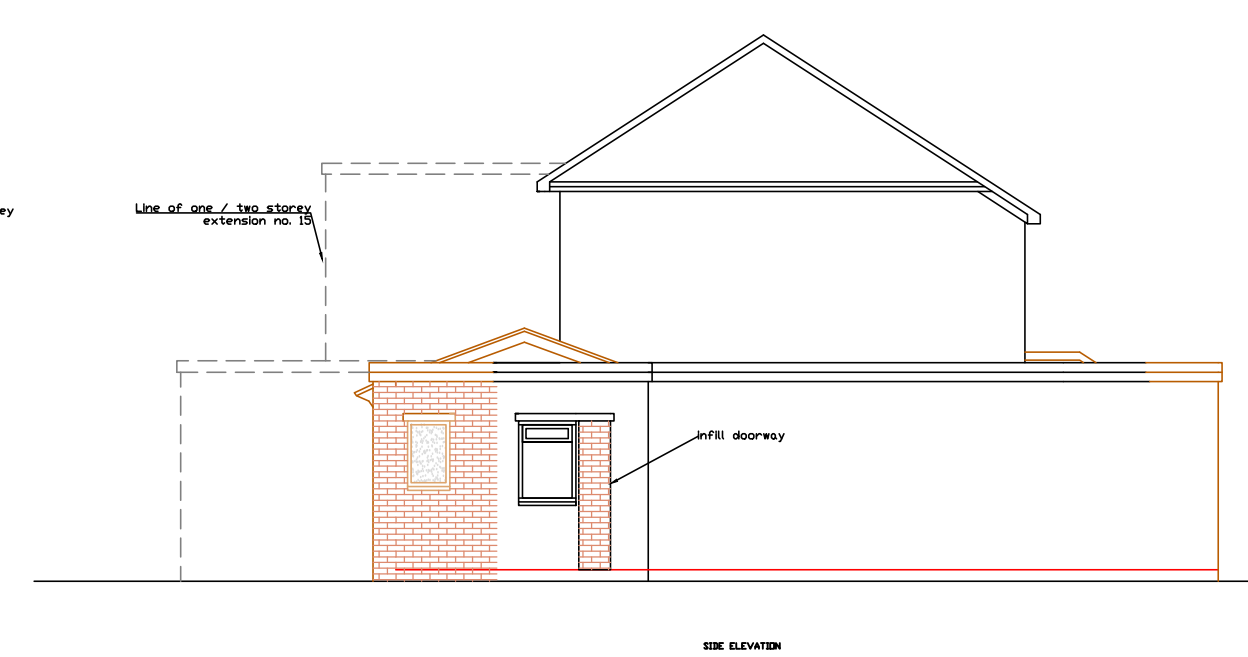

PROPOSED ELEVATIONS 1:100

All dimensions to be checked on site prior to commencement of work, except for planning purposes.			
This drawing is the copyright of			
CALDOTECH LTD			
and may not be copied, altered or reproduced in any way without written authority.			
CALDOTECH LTD			
41 WILLOWHAYNE AVE			
EAST PRESTON			
WEST SUSSEX			
BN16 1PL			
Telephone 01903 859176			
EXISTING & PROPOSED FLOORPLANS, ELEVATIONS, ROOF PLANS & LOCATION & BLOCK:			
17 Northway Road			
Littlehampton			
BN17 7JX			
CLIENT			
Mr & Mrs Lambert			
Issue Details			
By Date			
SCALE			
AS SHOWN on A1			
DATE			
26/2/13			
DRAWING NUMBER			
12069/01			