


NOTES:


REVISIONS:

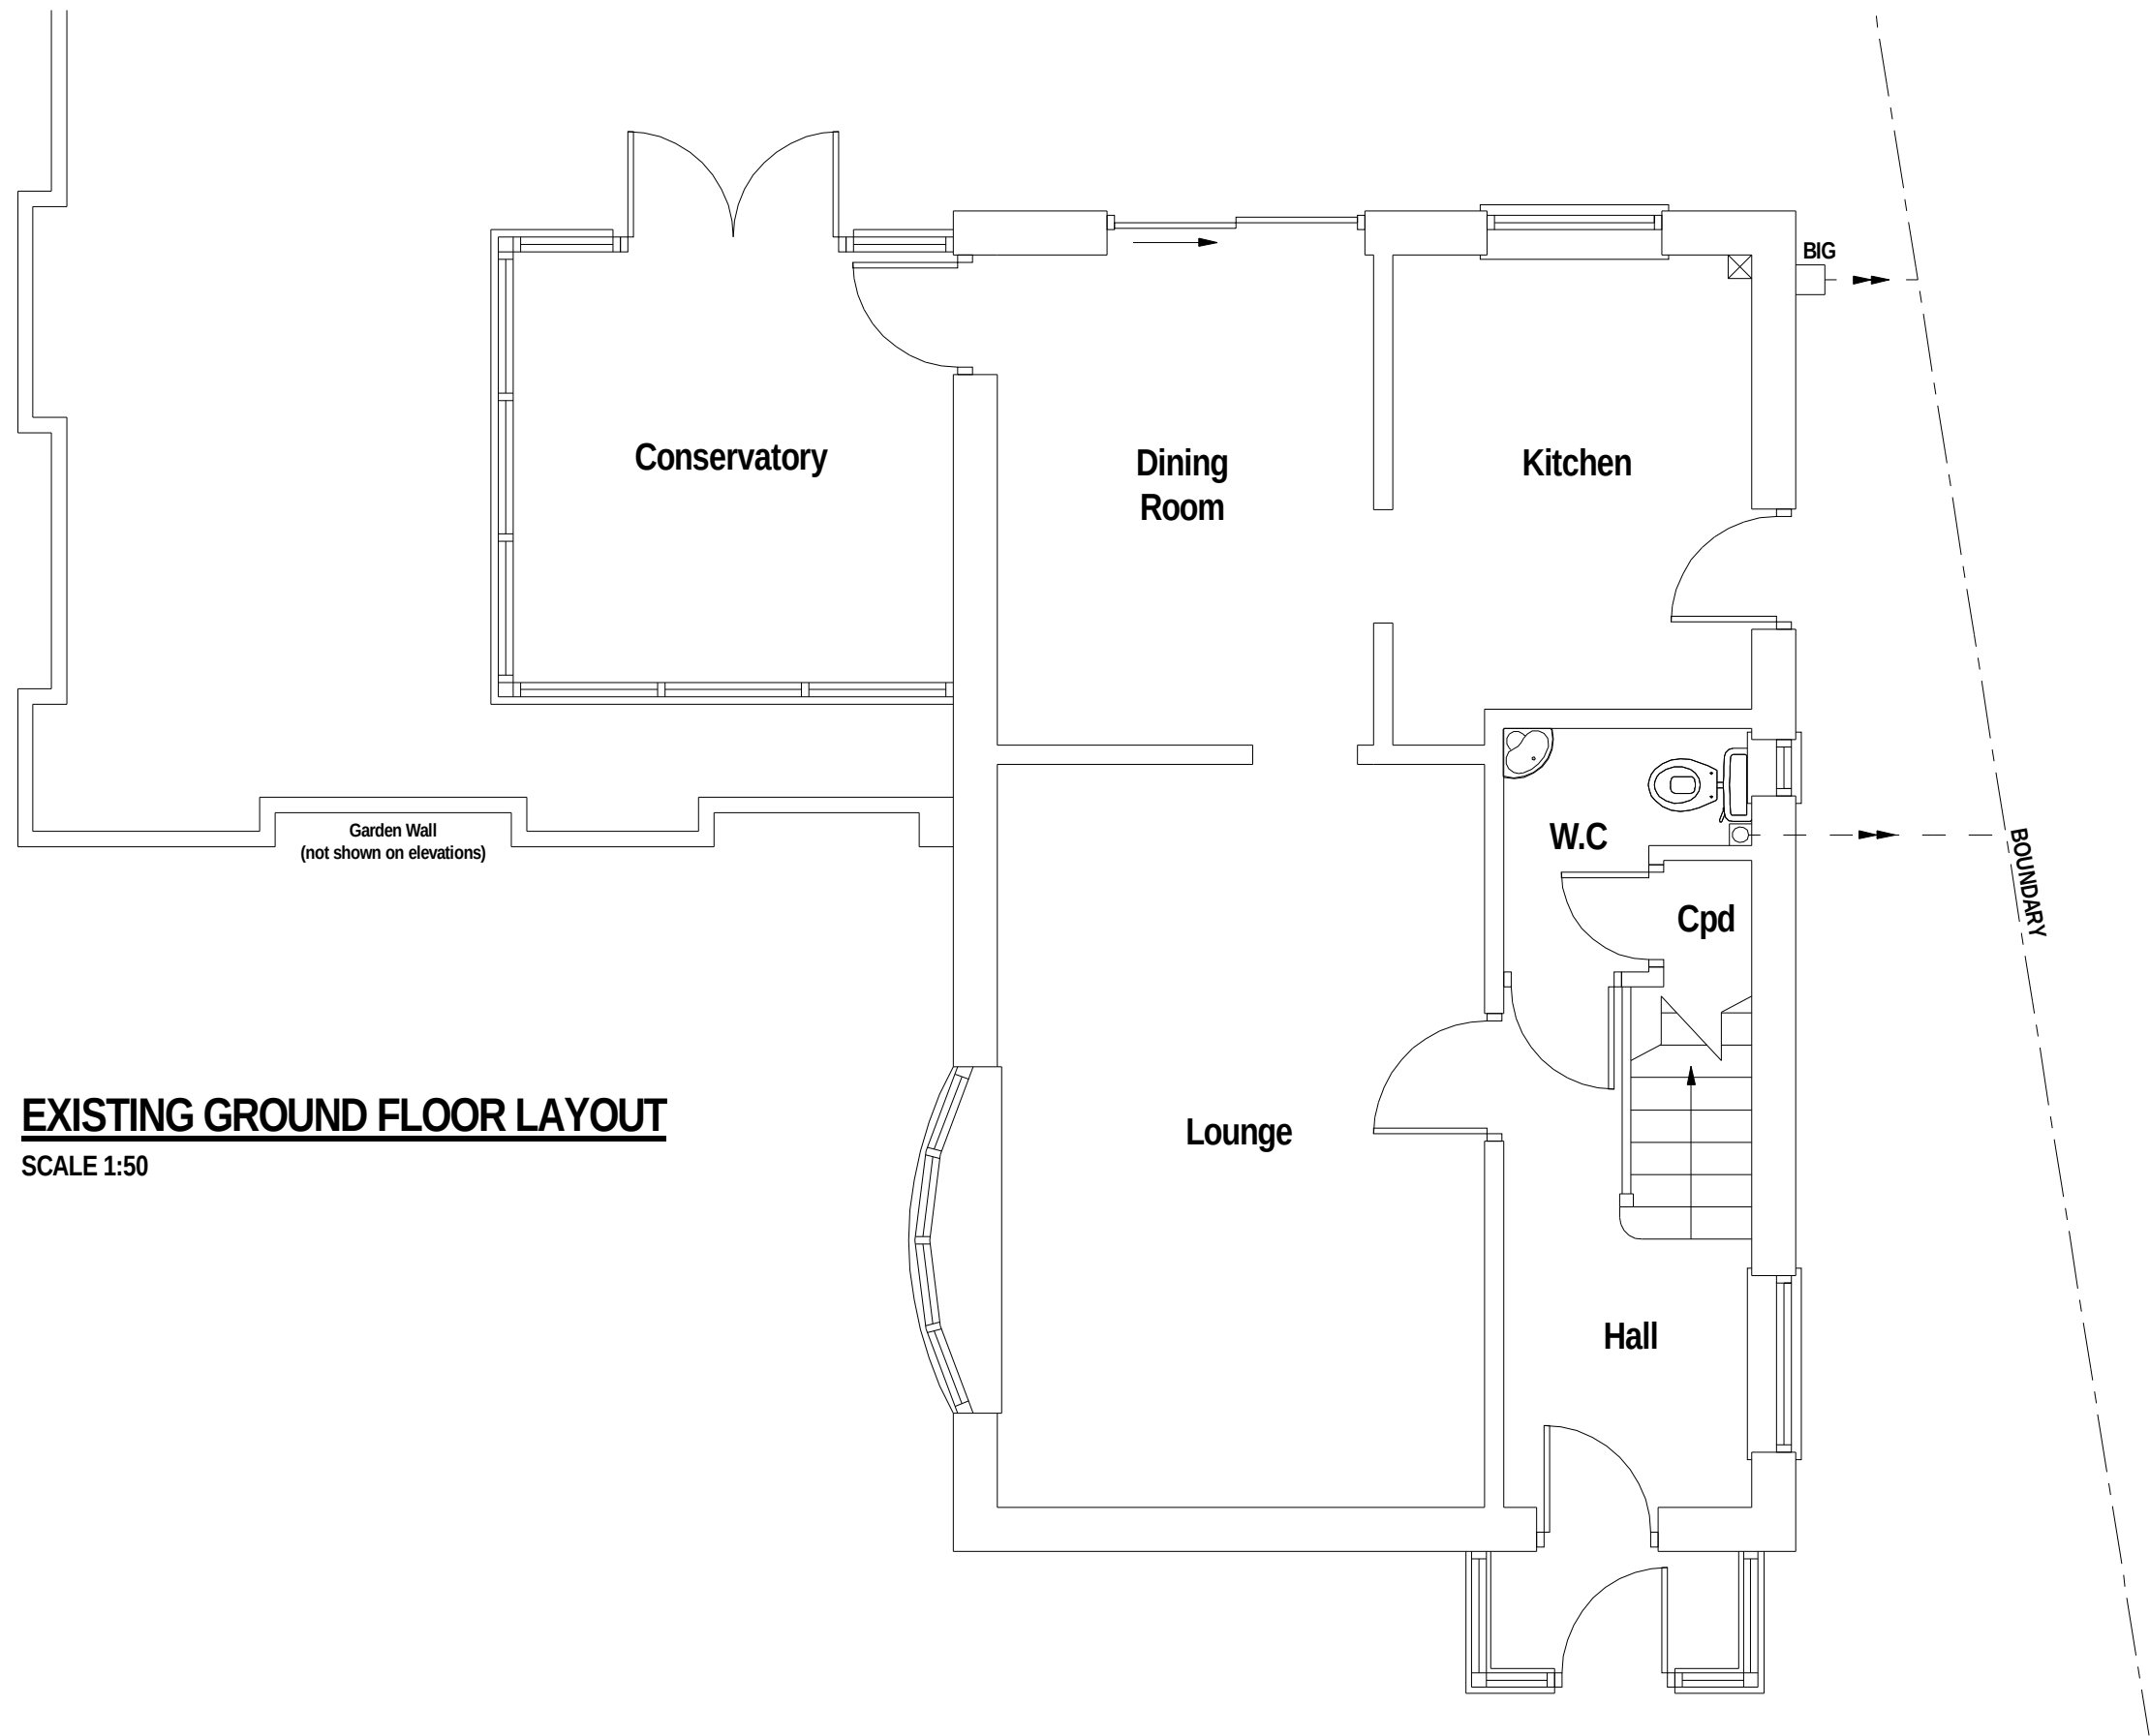

EXISTING GROUND FLOOR LAYOUT
SCALE 1:50




EXISTING SOUTH ELEVATION
SCALE 1:100

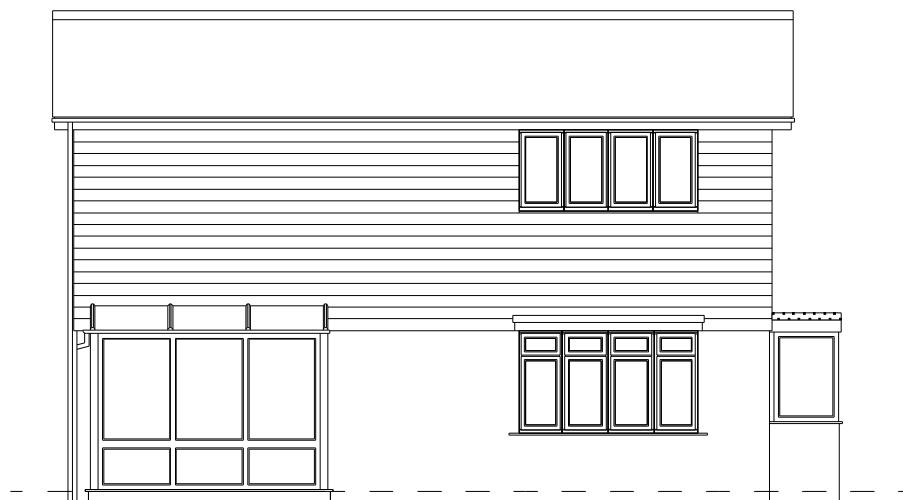


EXISTING WEST ELEVATION
SCALE 1:100




EXISTING NORTH ELEVATION
SCALE 1:100

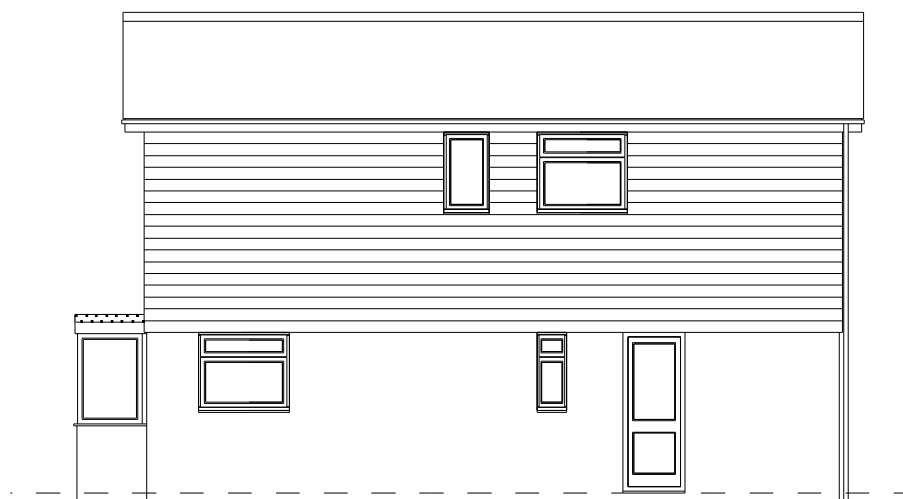


EXISTING EAST ELEVATION
SCALE 1:100

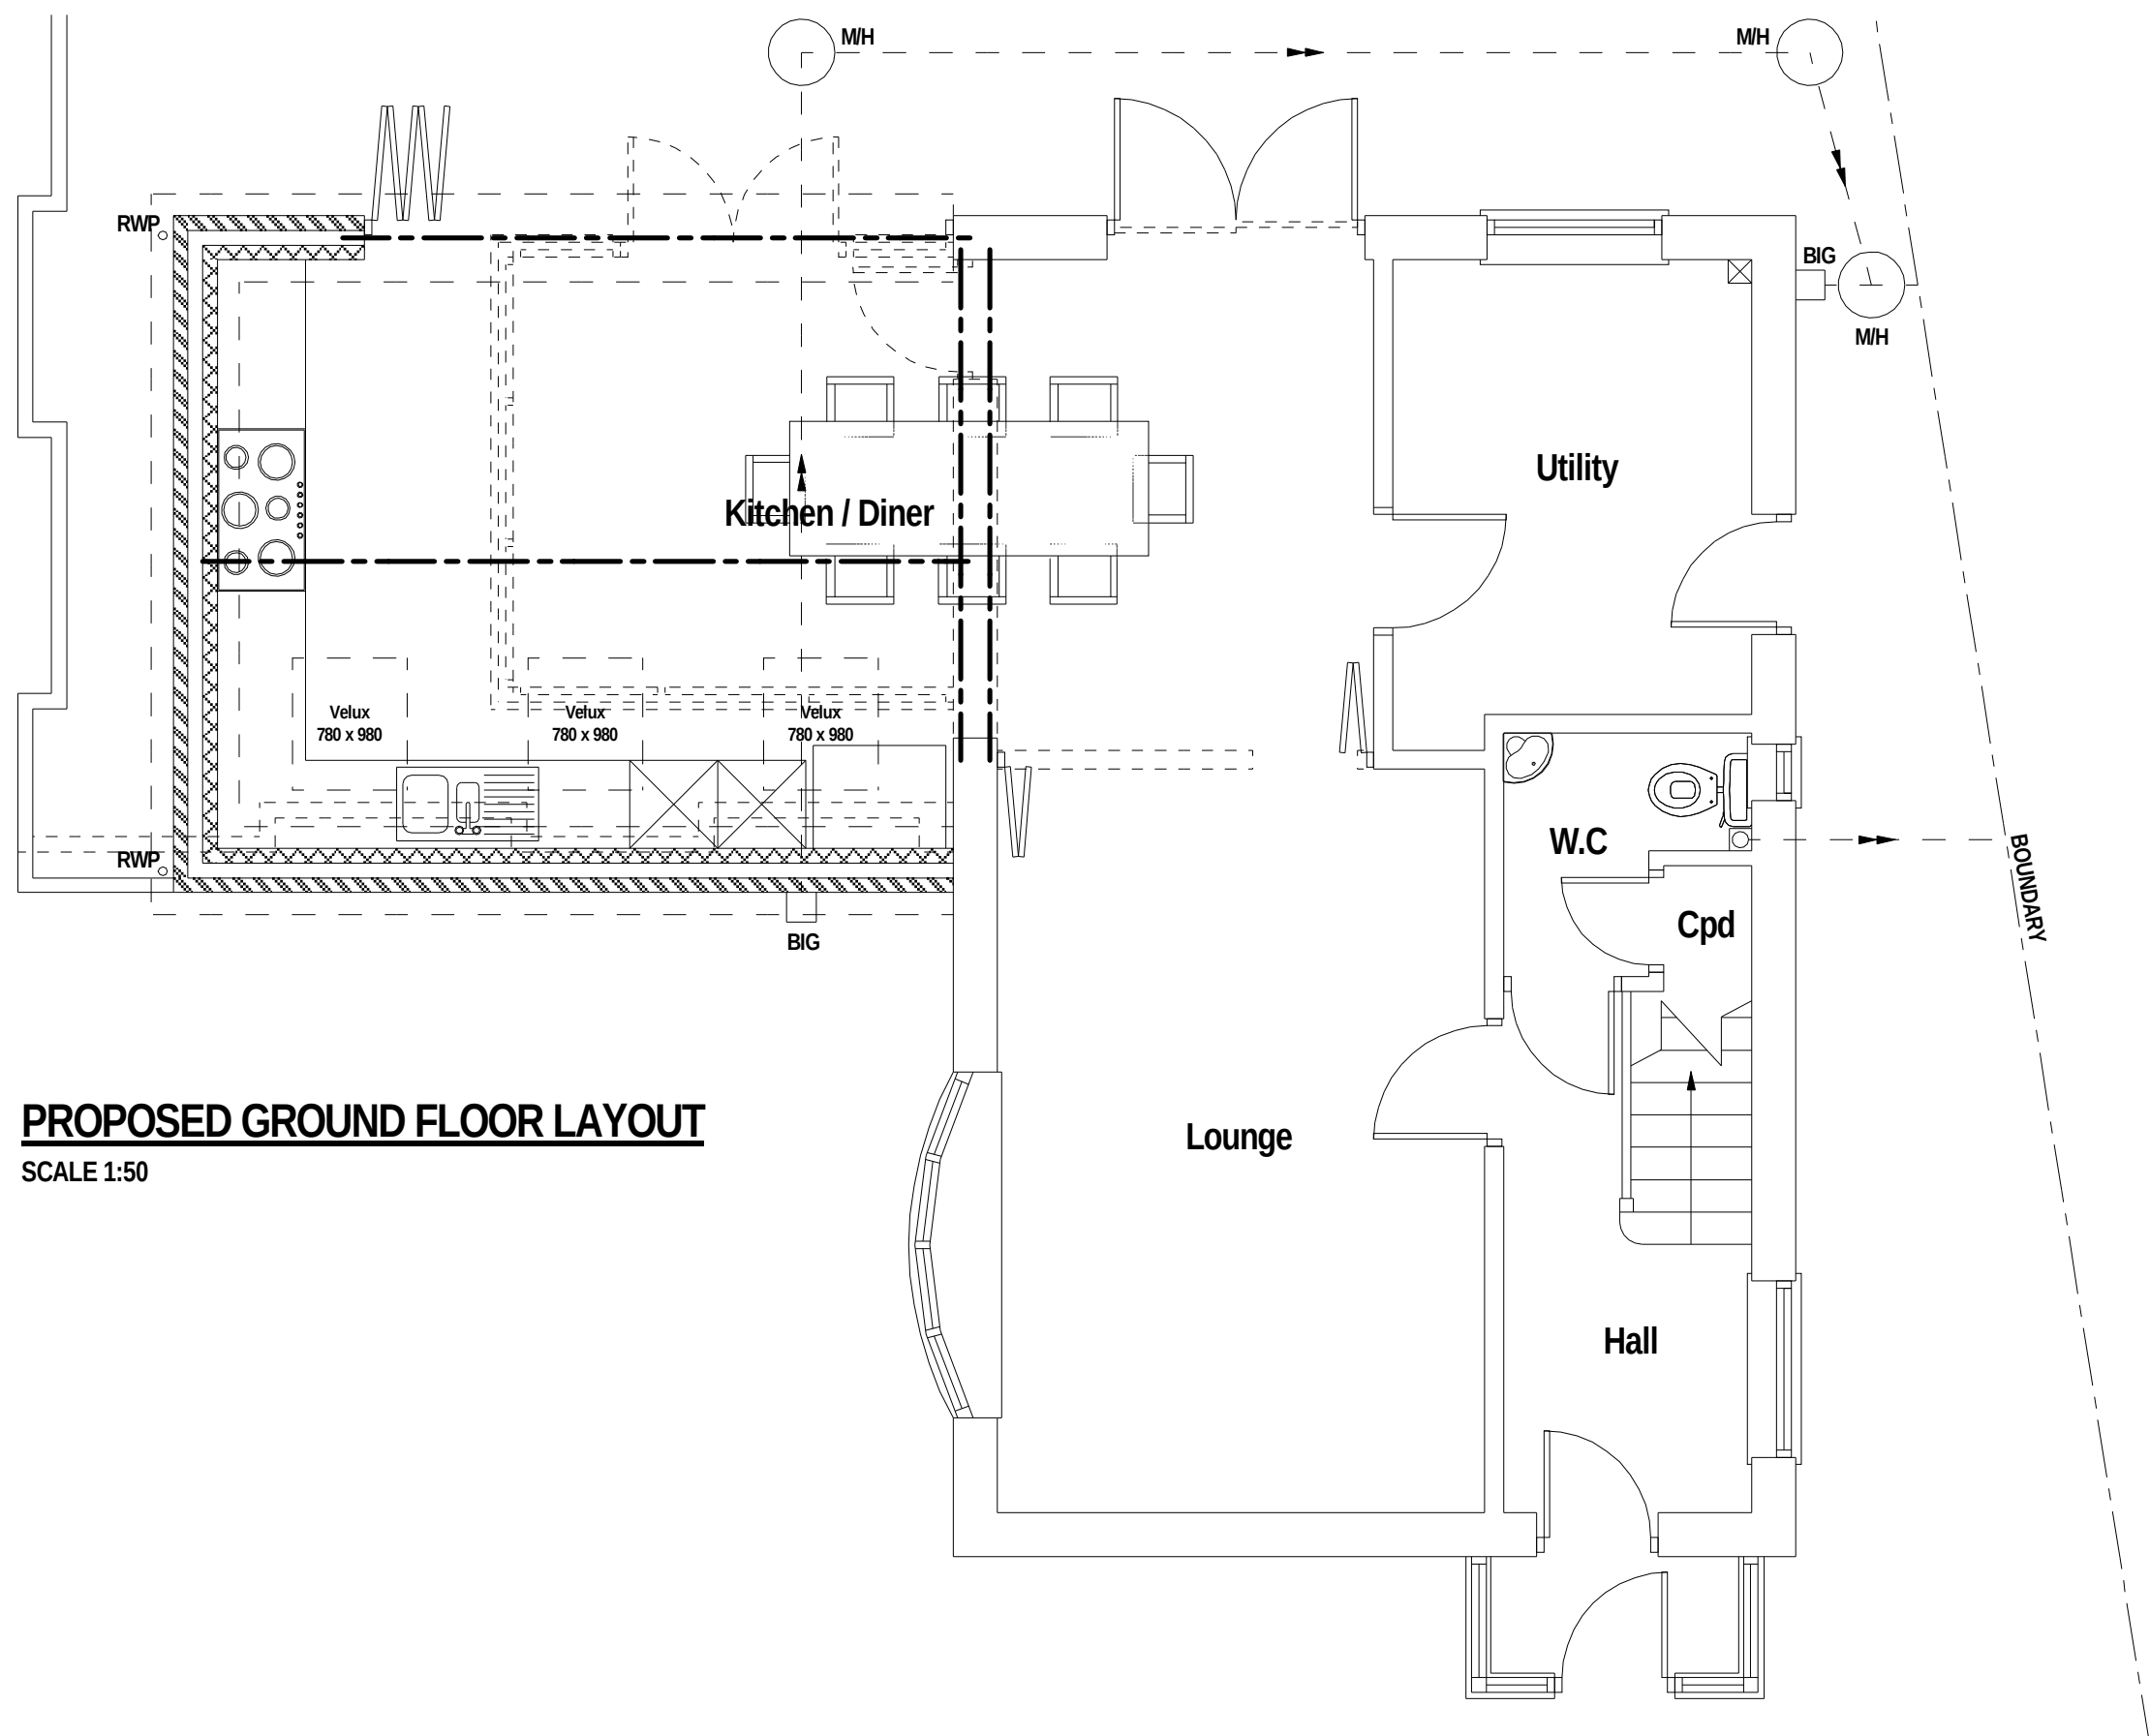

PROPOSED GROUND FLOOR LAYOUT
SCALE 1:50

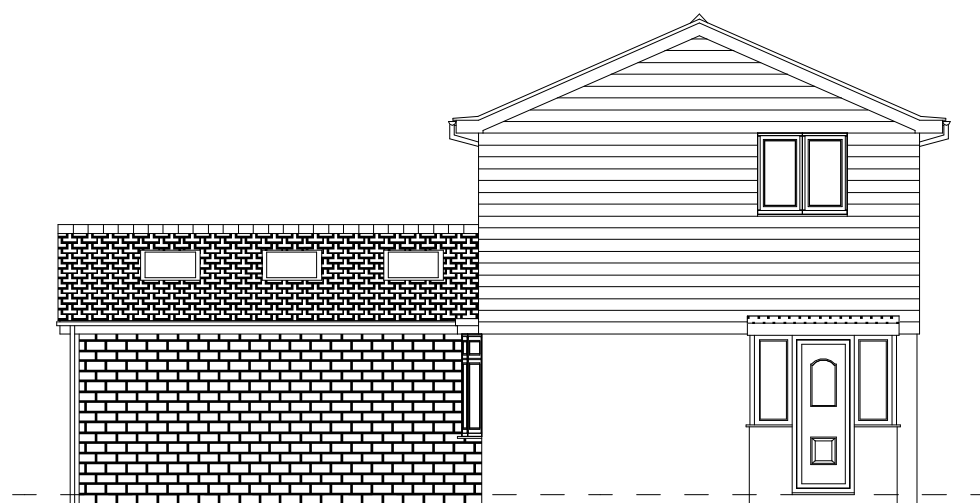


PROPOSED SOUTH ELEVATION
SCALE 1:100

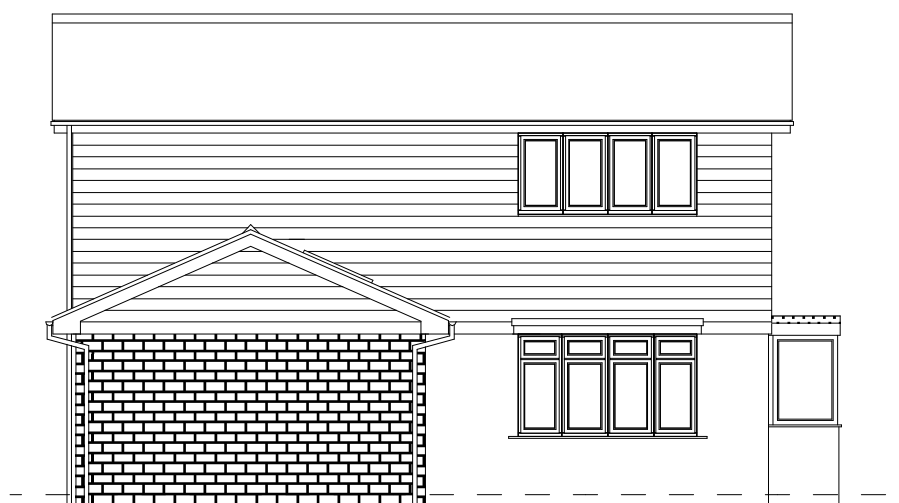

PROPOSED WEST ELEVATION
SCALE 1:100



PROPOSED NORTH ELEVATION
SCALE 1:100

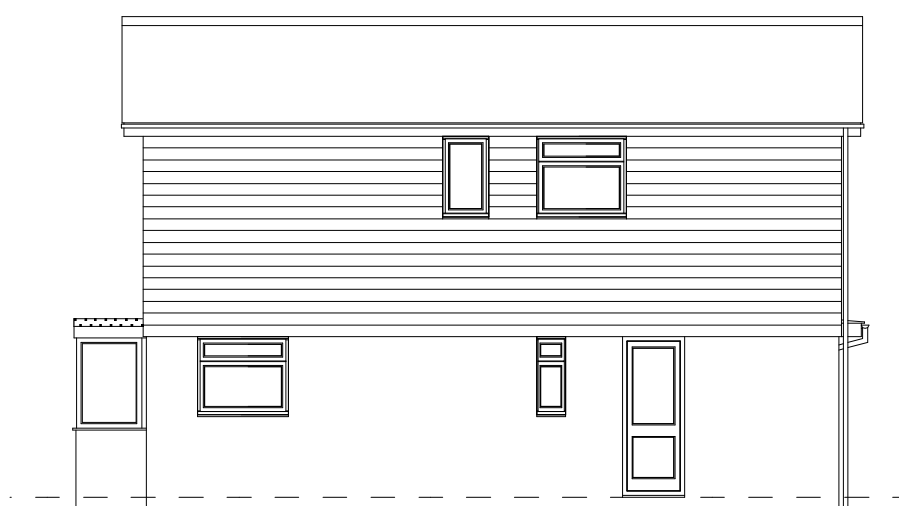

PROPOSED EAST ELEVATION
SCALE 1:100

Sussex Building Plans

33 Highland Avenue
Bognor Regis
West Sussex
PO21 2BJ

Email: lee@sussexbuildingplans.co.uk
Tel: 07732 415951
© Copyright Sussex Building Plans 2018

DRAWING TITLE:

Existing & Proposed

JOB TITLE:

Proposed Side Extension
6 Malin Road
Littlehampton
West Sussex
BN17 6NN

CLIENT:

Mr S Whitson
6 Malin Road
Littlehampton
West Sussex
BN17 6NN

Scale: 1:50, 1:100

Date: 07/02/2018

DRG No.

Rev. No.

SW/PL/01