



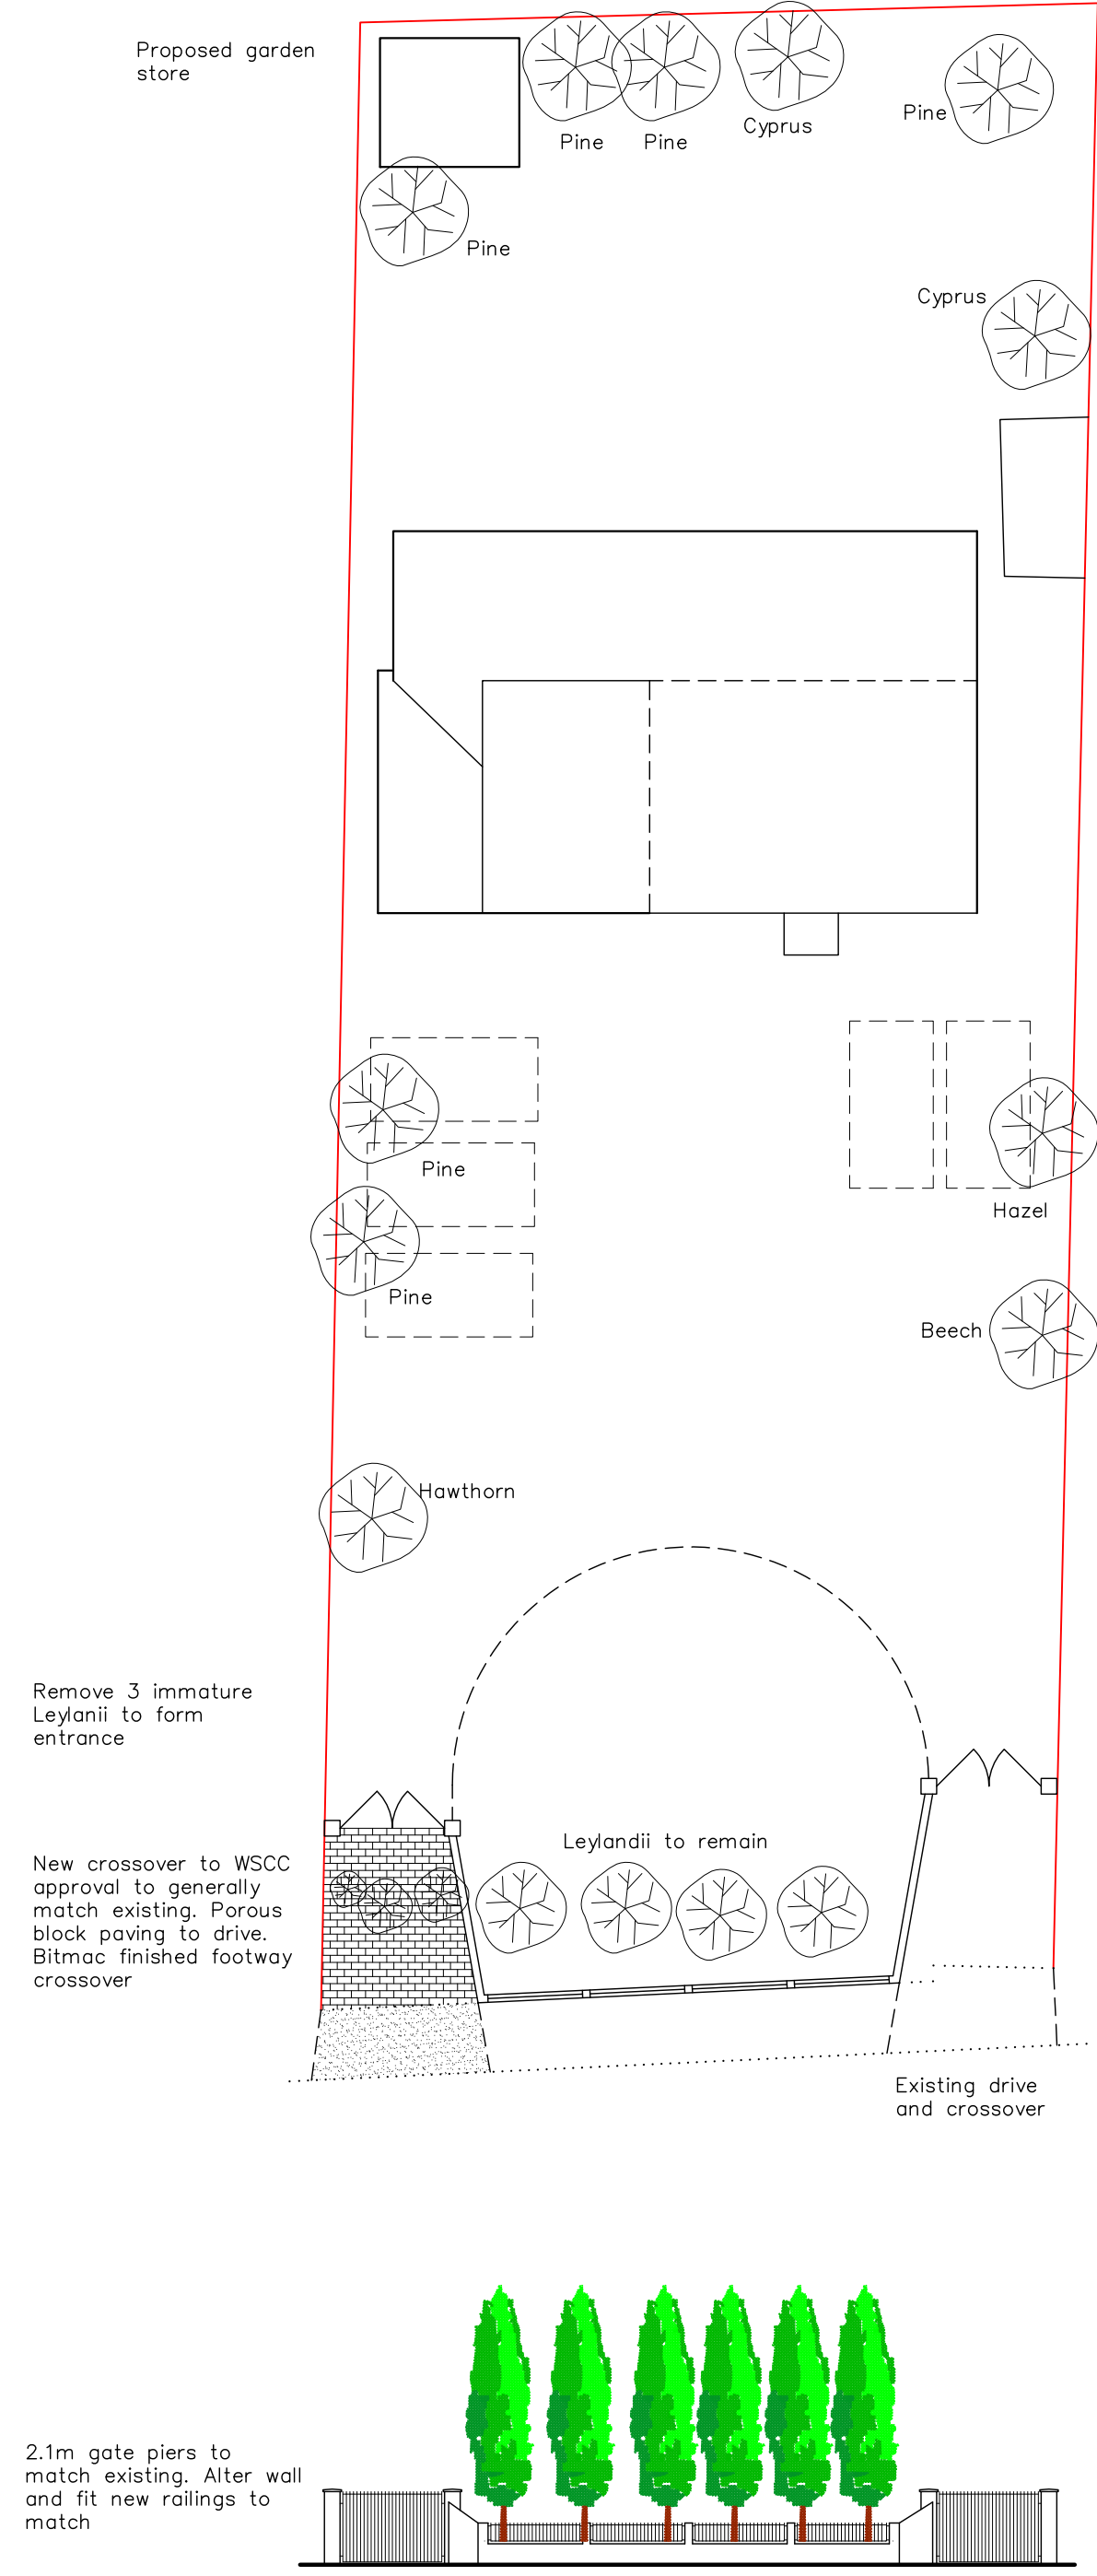


Roof plan

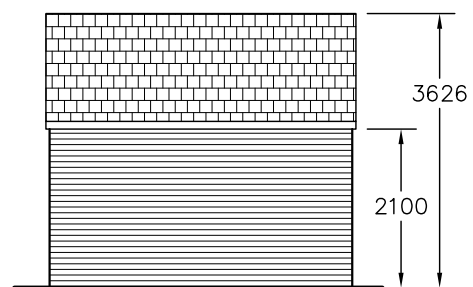


Rear - North

Finishes; plain tile roof and face brick walls all to match existing house, white timber framed fenestration and black gutters and down pipes

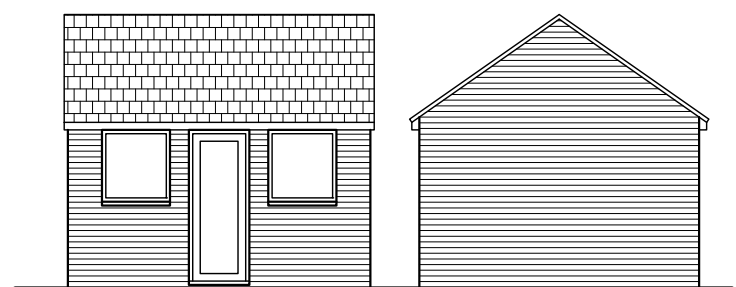

Front - South

Side - East (West handed)

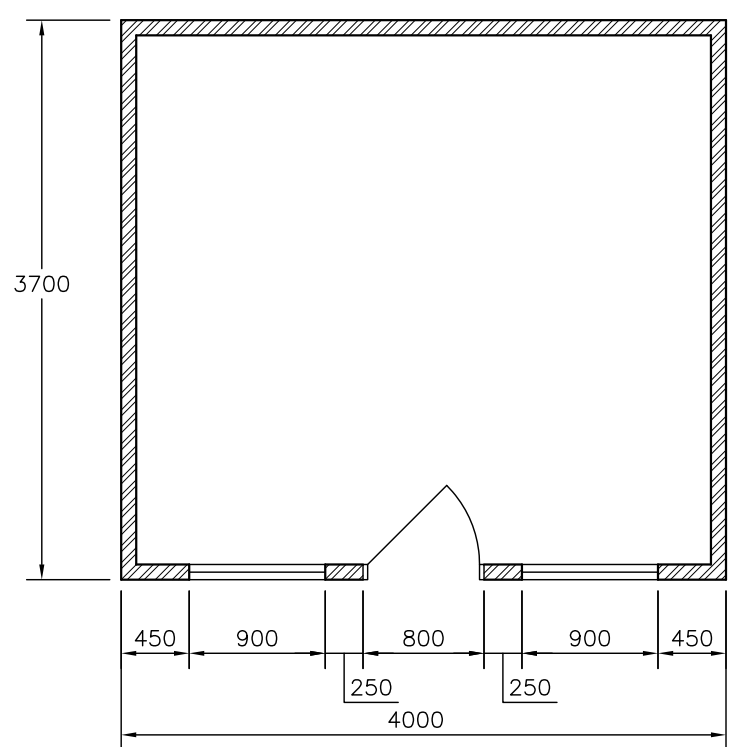

Proposed garden store - floor plan

Amendments: –

Bryceson Shaw Associates
Surveyors and Designers
2 Wellesley Court, Fitzalan Road, Littlehampton,
West Sussex BN17 5JW
Tel. & Fax 01903 734381 Mobile: 07889 651301
E-mail: brycesonshaw@btinternet.com

Project:
Proposed extension, new driveway and garden store; Berry House, Berry Lane, Littlehampton BN17 5HD

Drawing:
Site plan

For:
Mrs. C. Grant

Drawn: PKS	Date: December 2010
Scales: 1:50 1:100 1:200	No: 1077/01/06
To scale when printed on A3	