

 
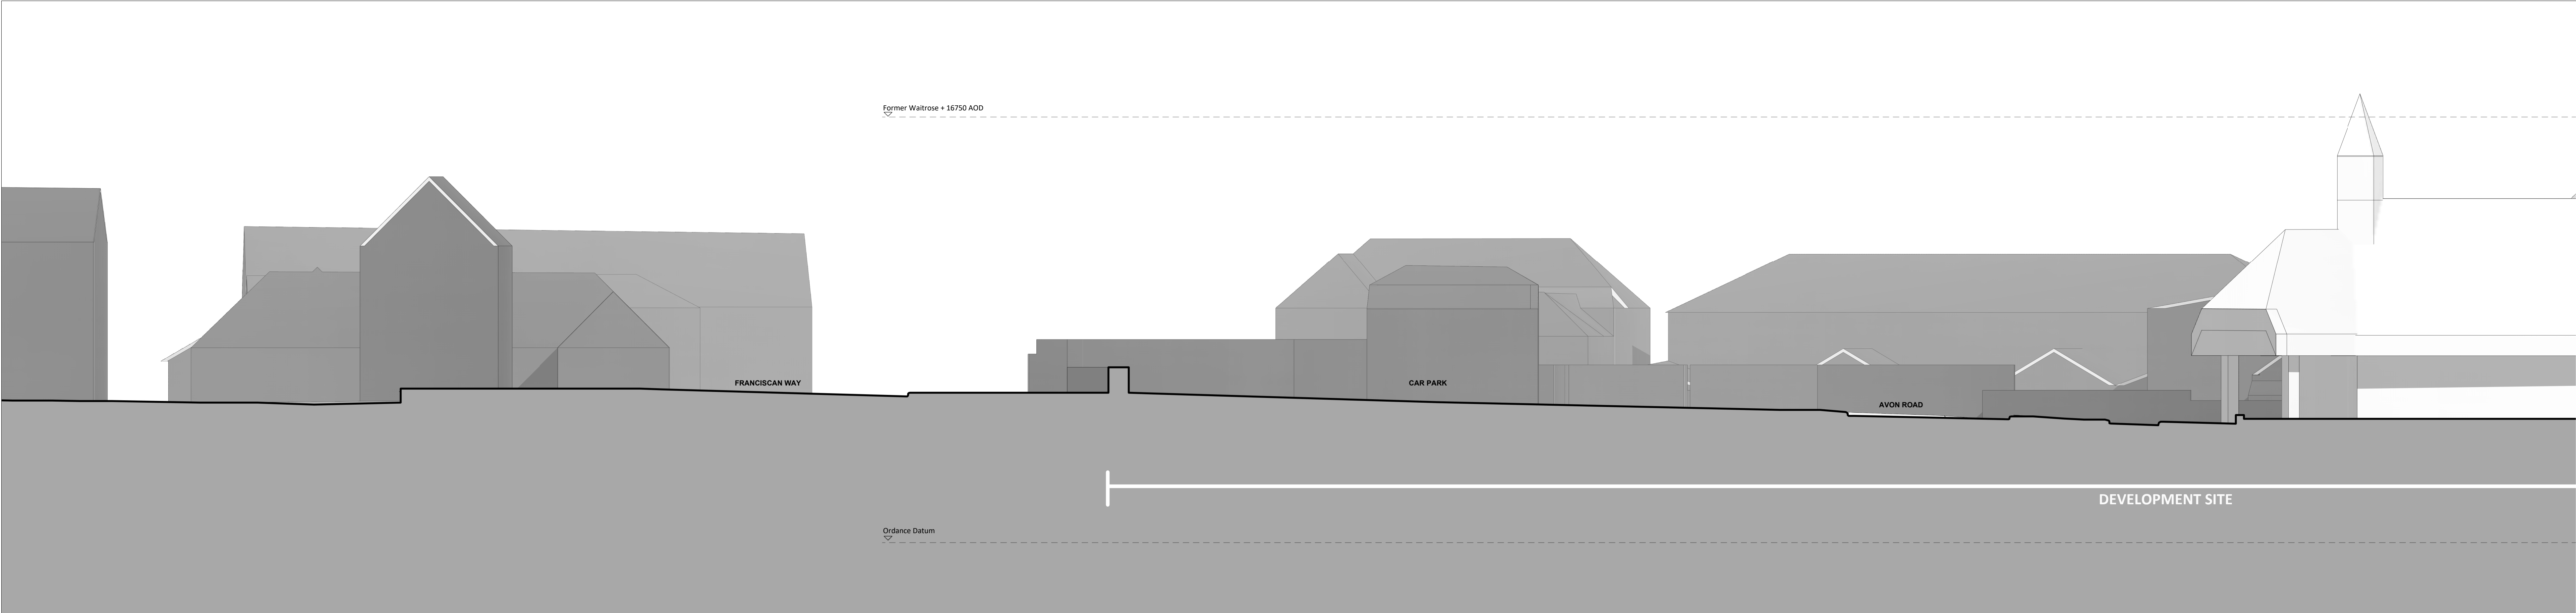


Note.
Drawing based on the survey drawing supplied to
POD by D&H Surveys - OS 01

- Site Boundary
- Elevation View

 

128_TPE_2030 | ELEVATION D - WEST ELEVATION | 1:100 @ A0

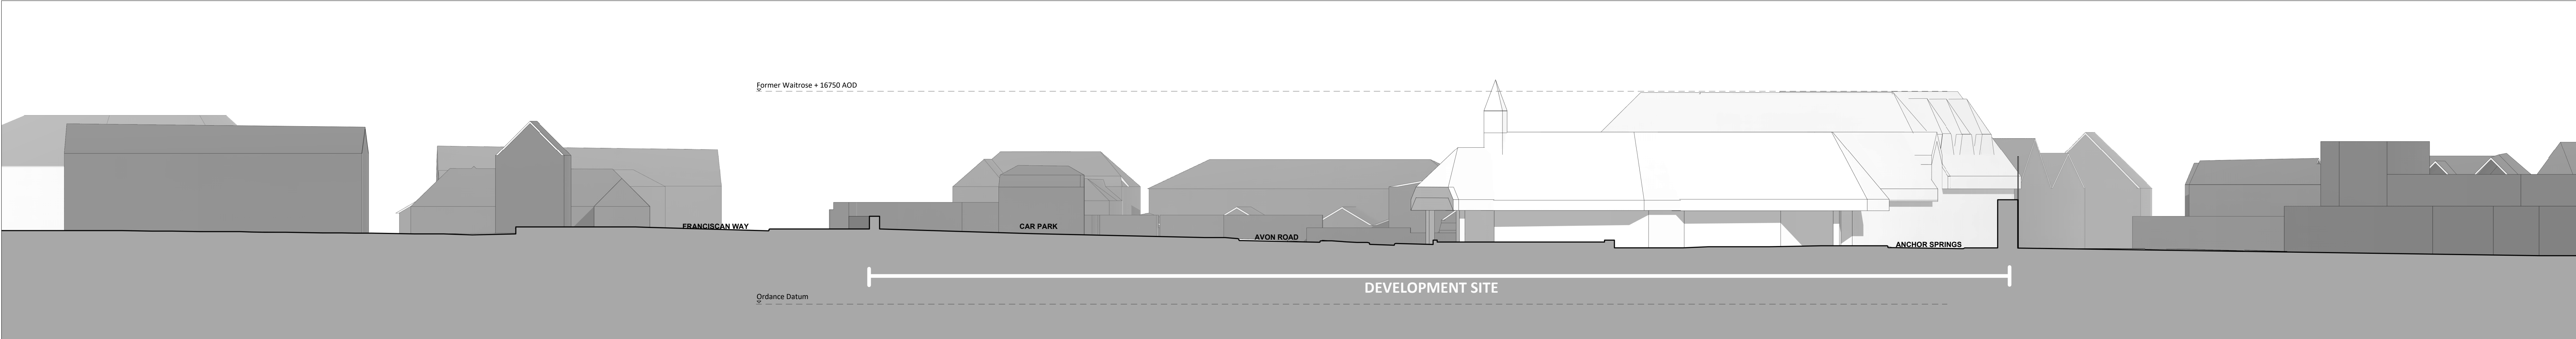

128_TPE_2030 | ELEVATION D - WEST ELEVATION | 1:200 @ A0



36 Spital Square,
London, E1 6DY
www.pod-architects.com
T +44 (0)20 7490 2246

pod architects

Project

**ANCHOR SPRINGS
DEVELOPMENT**
AVON ROAD
LITTLEHAMPTON
WEST SUSSEX

Drawing Title

**EXISTING
ELEVATION D - B1 WEST ELEVATION**

Status

TOWN PLANNING

© Pod Architects

Do not remove this panel from the drawing
No dimensions to be scaled from this drawing
Report all errors and omissions to the Architect
Dimensions to be checked on site before fabrication

North

Sheet
A0

Scale
As indicated

Drawn
JB

Date
03/12/2018

Checked
PS

Project no.
128

Drawing no.
128_TPE_2030

Revision
00