



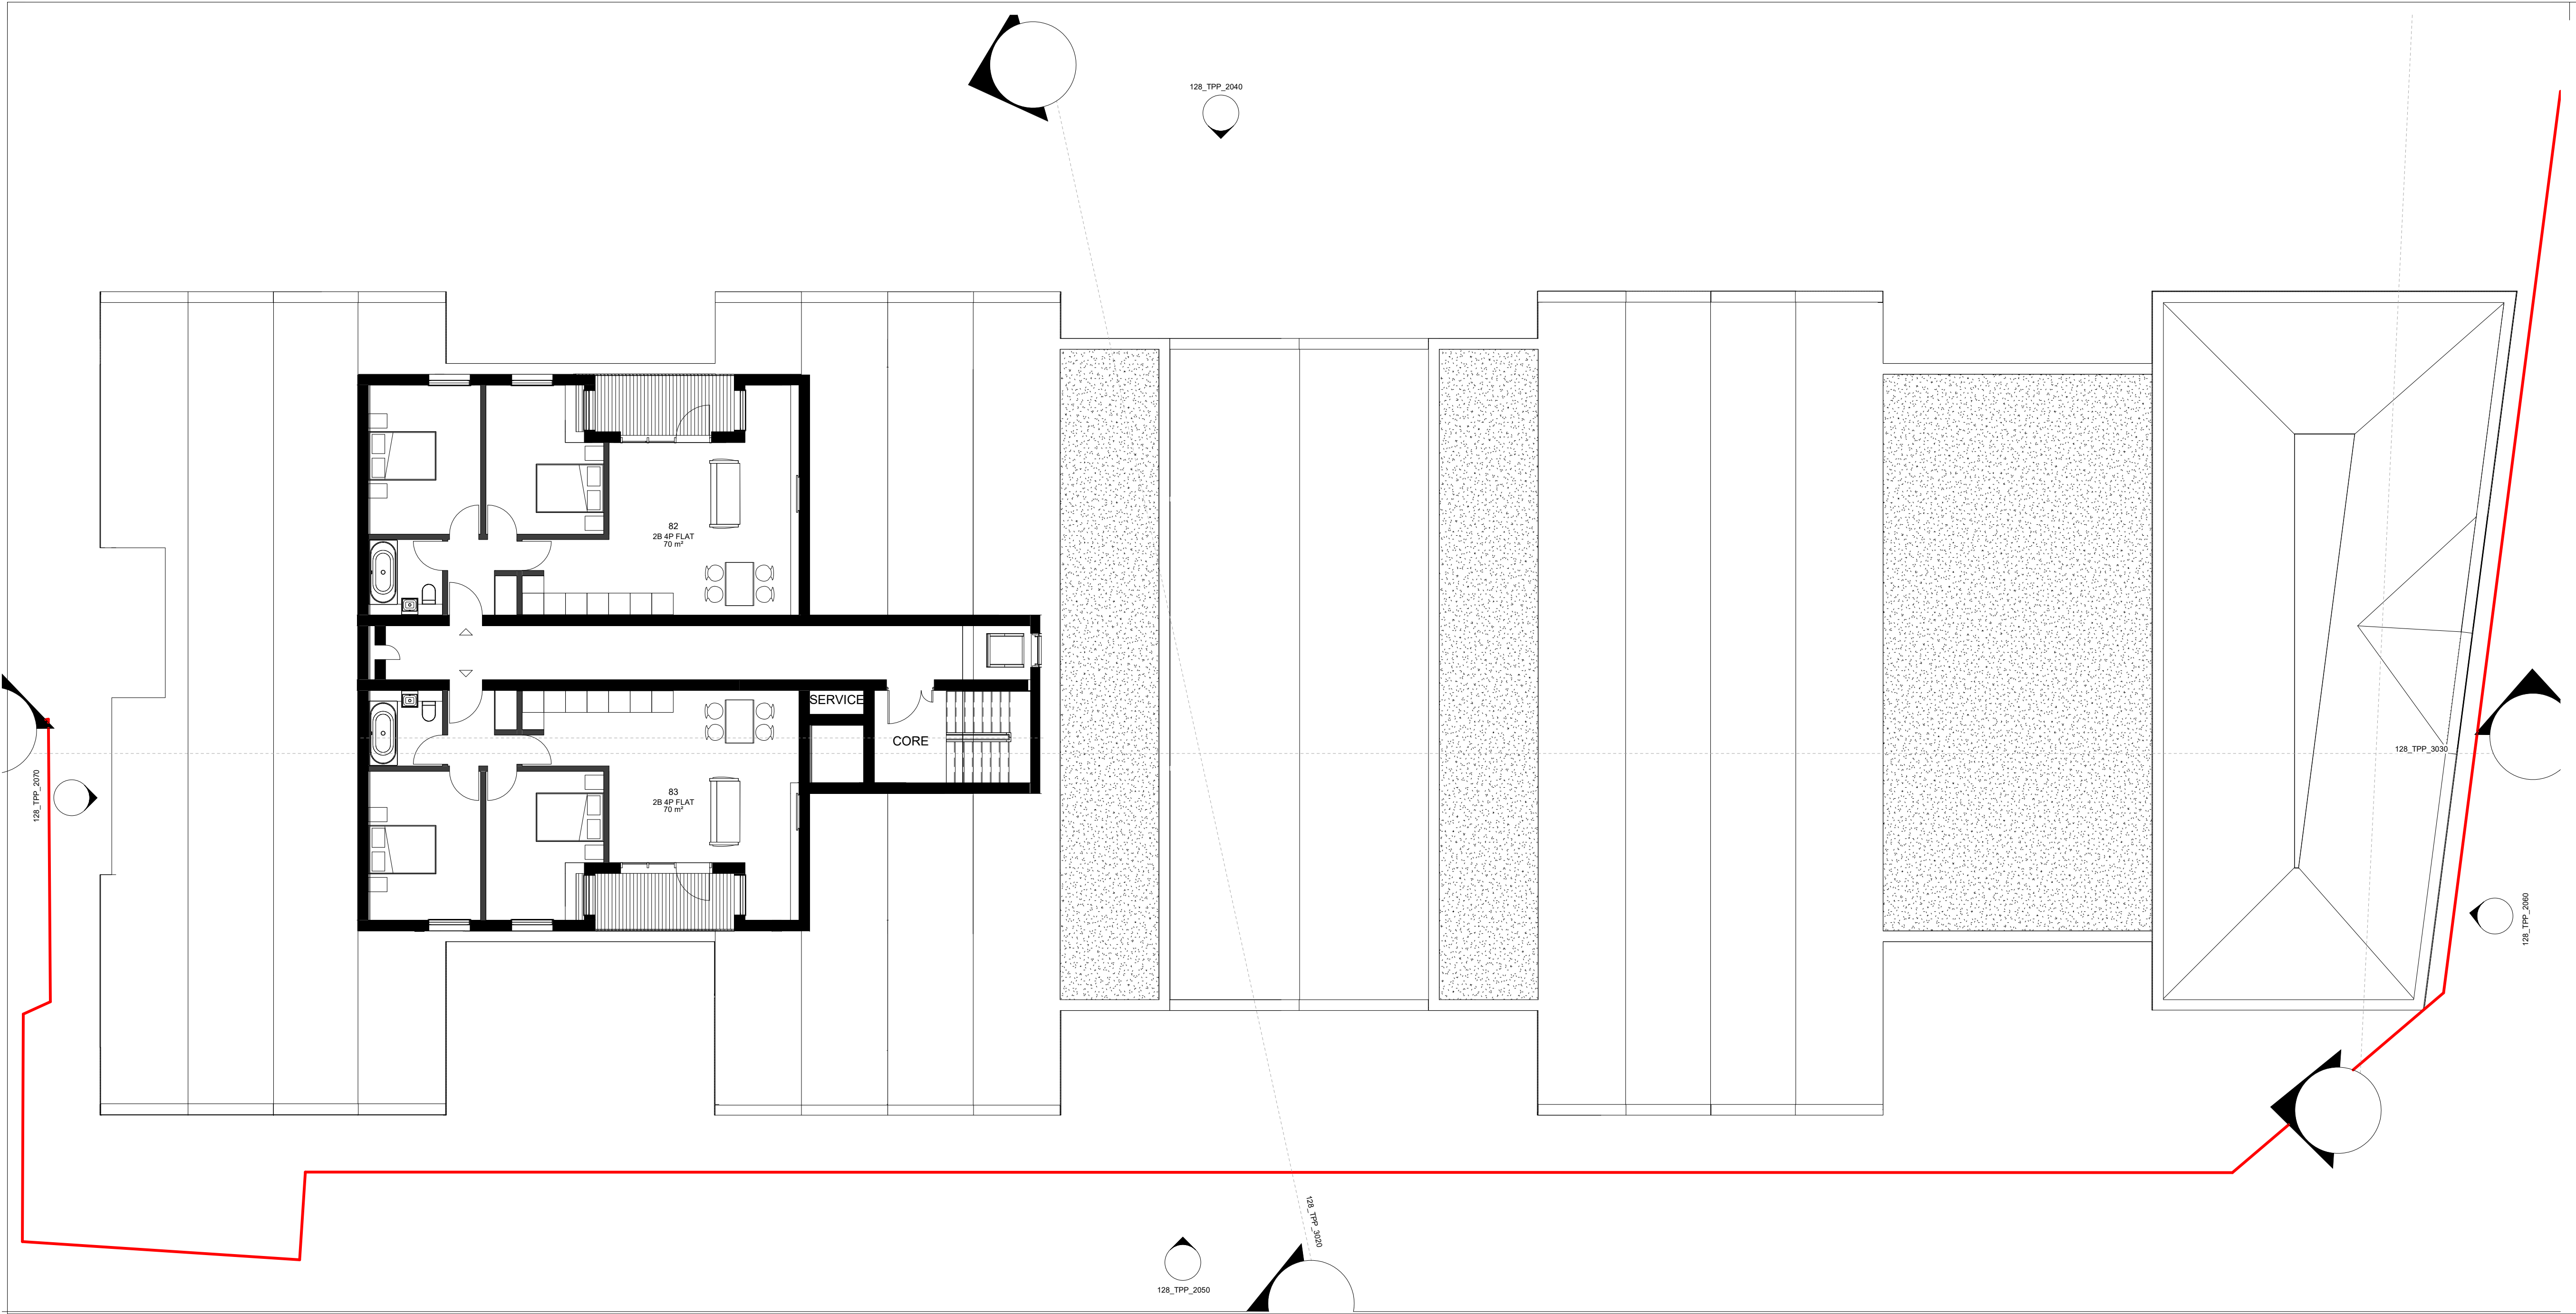

- Drawing based on:
1. 'Littlehampton Topo Survey' - by D&H Surveys
 2. 'Mastermap-topo_1277317_0' - Digimap
- Section reference
- Elevation reference
- Site Boundary
- Callout

 

36 SpitalSquare,
London, E1 6DY

www.pod-architects.com
T +44 (0)20 7490 2246

pod architects

Project

ANCHOR SPRINGS DEVELOPMENT

AVON ROAD
LITTLEHAMPTON
WEST SUSSEX

Drawing Title

**PROPOSED
B2 THIRD FLOOR PLAN**

Status

TOWN PLANNING

© Pod Architects Do not remove this panel from the drawing
No dimensions to be scaled from this drawing
Report all errors and omissions to the Architect
Dimensions to be checked on site before fabrication

North	Sheet	Scale	Drawn
	A1	As Indicated	JB
	Date		Checked
	03/12/2018		PS
Project no.	Drawing no.	Revision	
128	128_TPP_1141	00	