



Note.
Drawing based on the survey
drawing supplied to POD by D&H
Surveys - OS 01

- Section reference
- Elevation reference
- Site Boundary
- Callout
- Green Roofs
- PV Panels

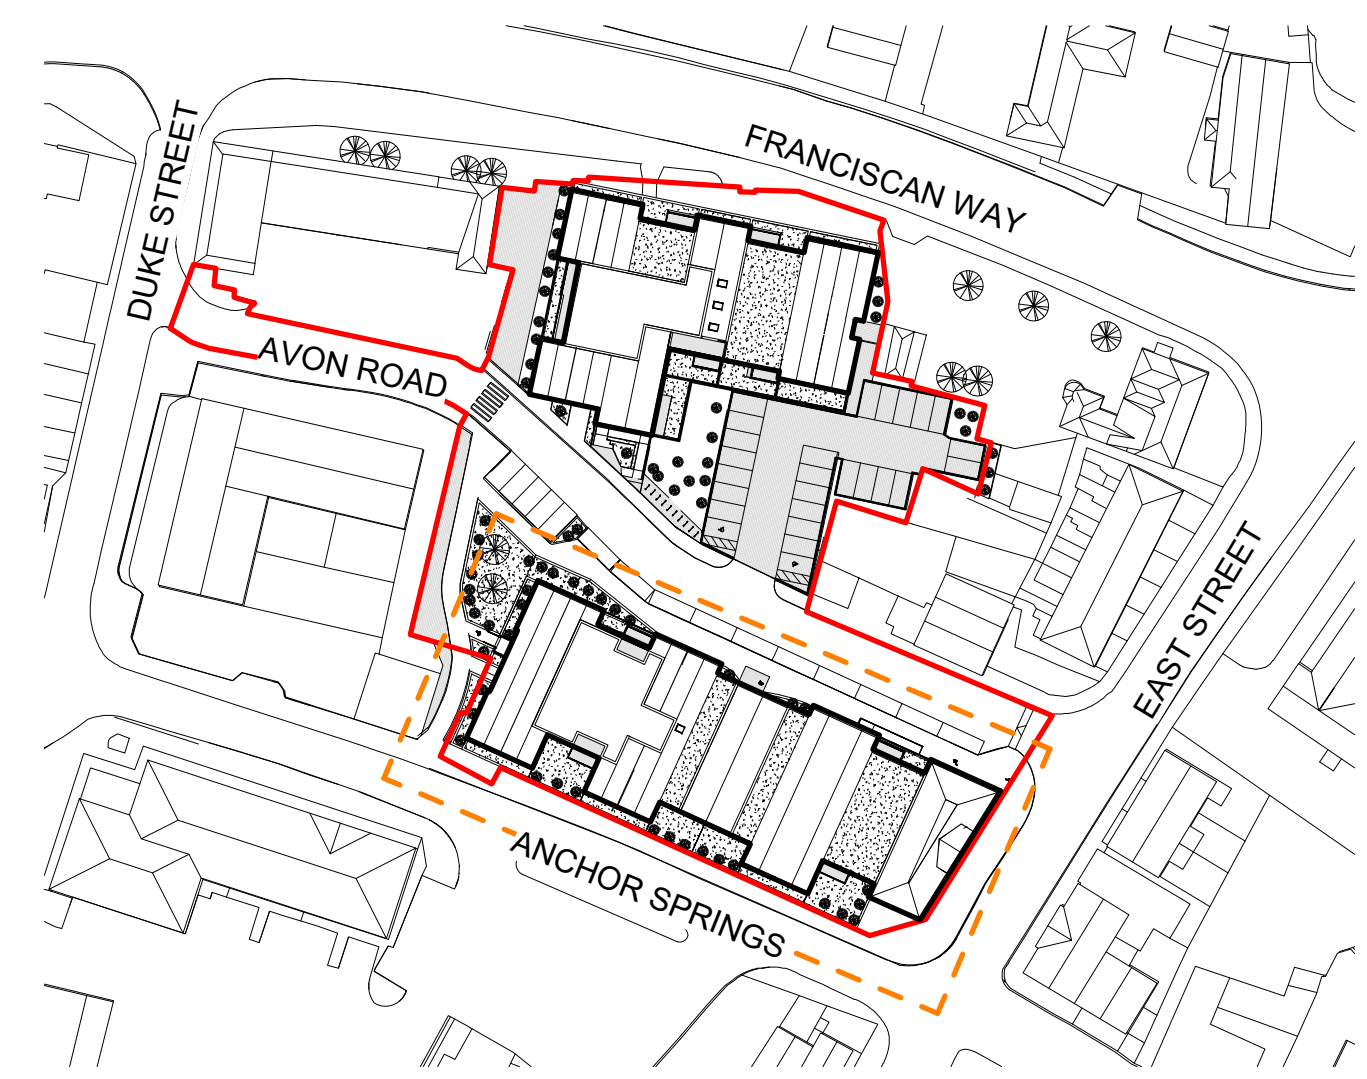

36 SpitalSquare,
London, E1 6DY
www.pod-architects.com
T +44 (0)20 7490 2246

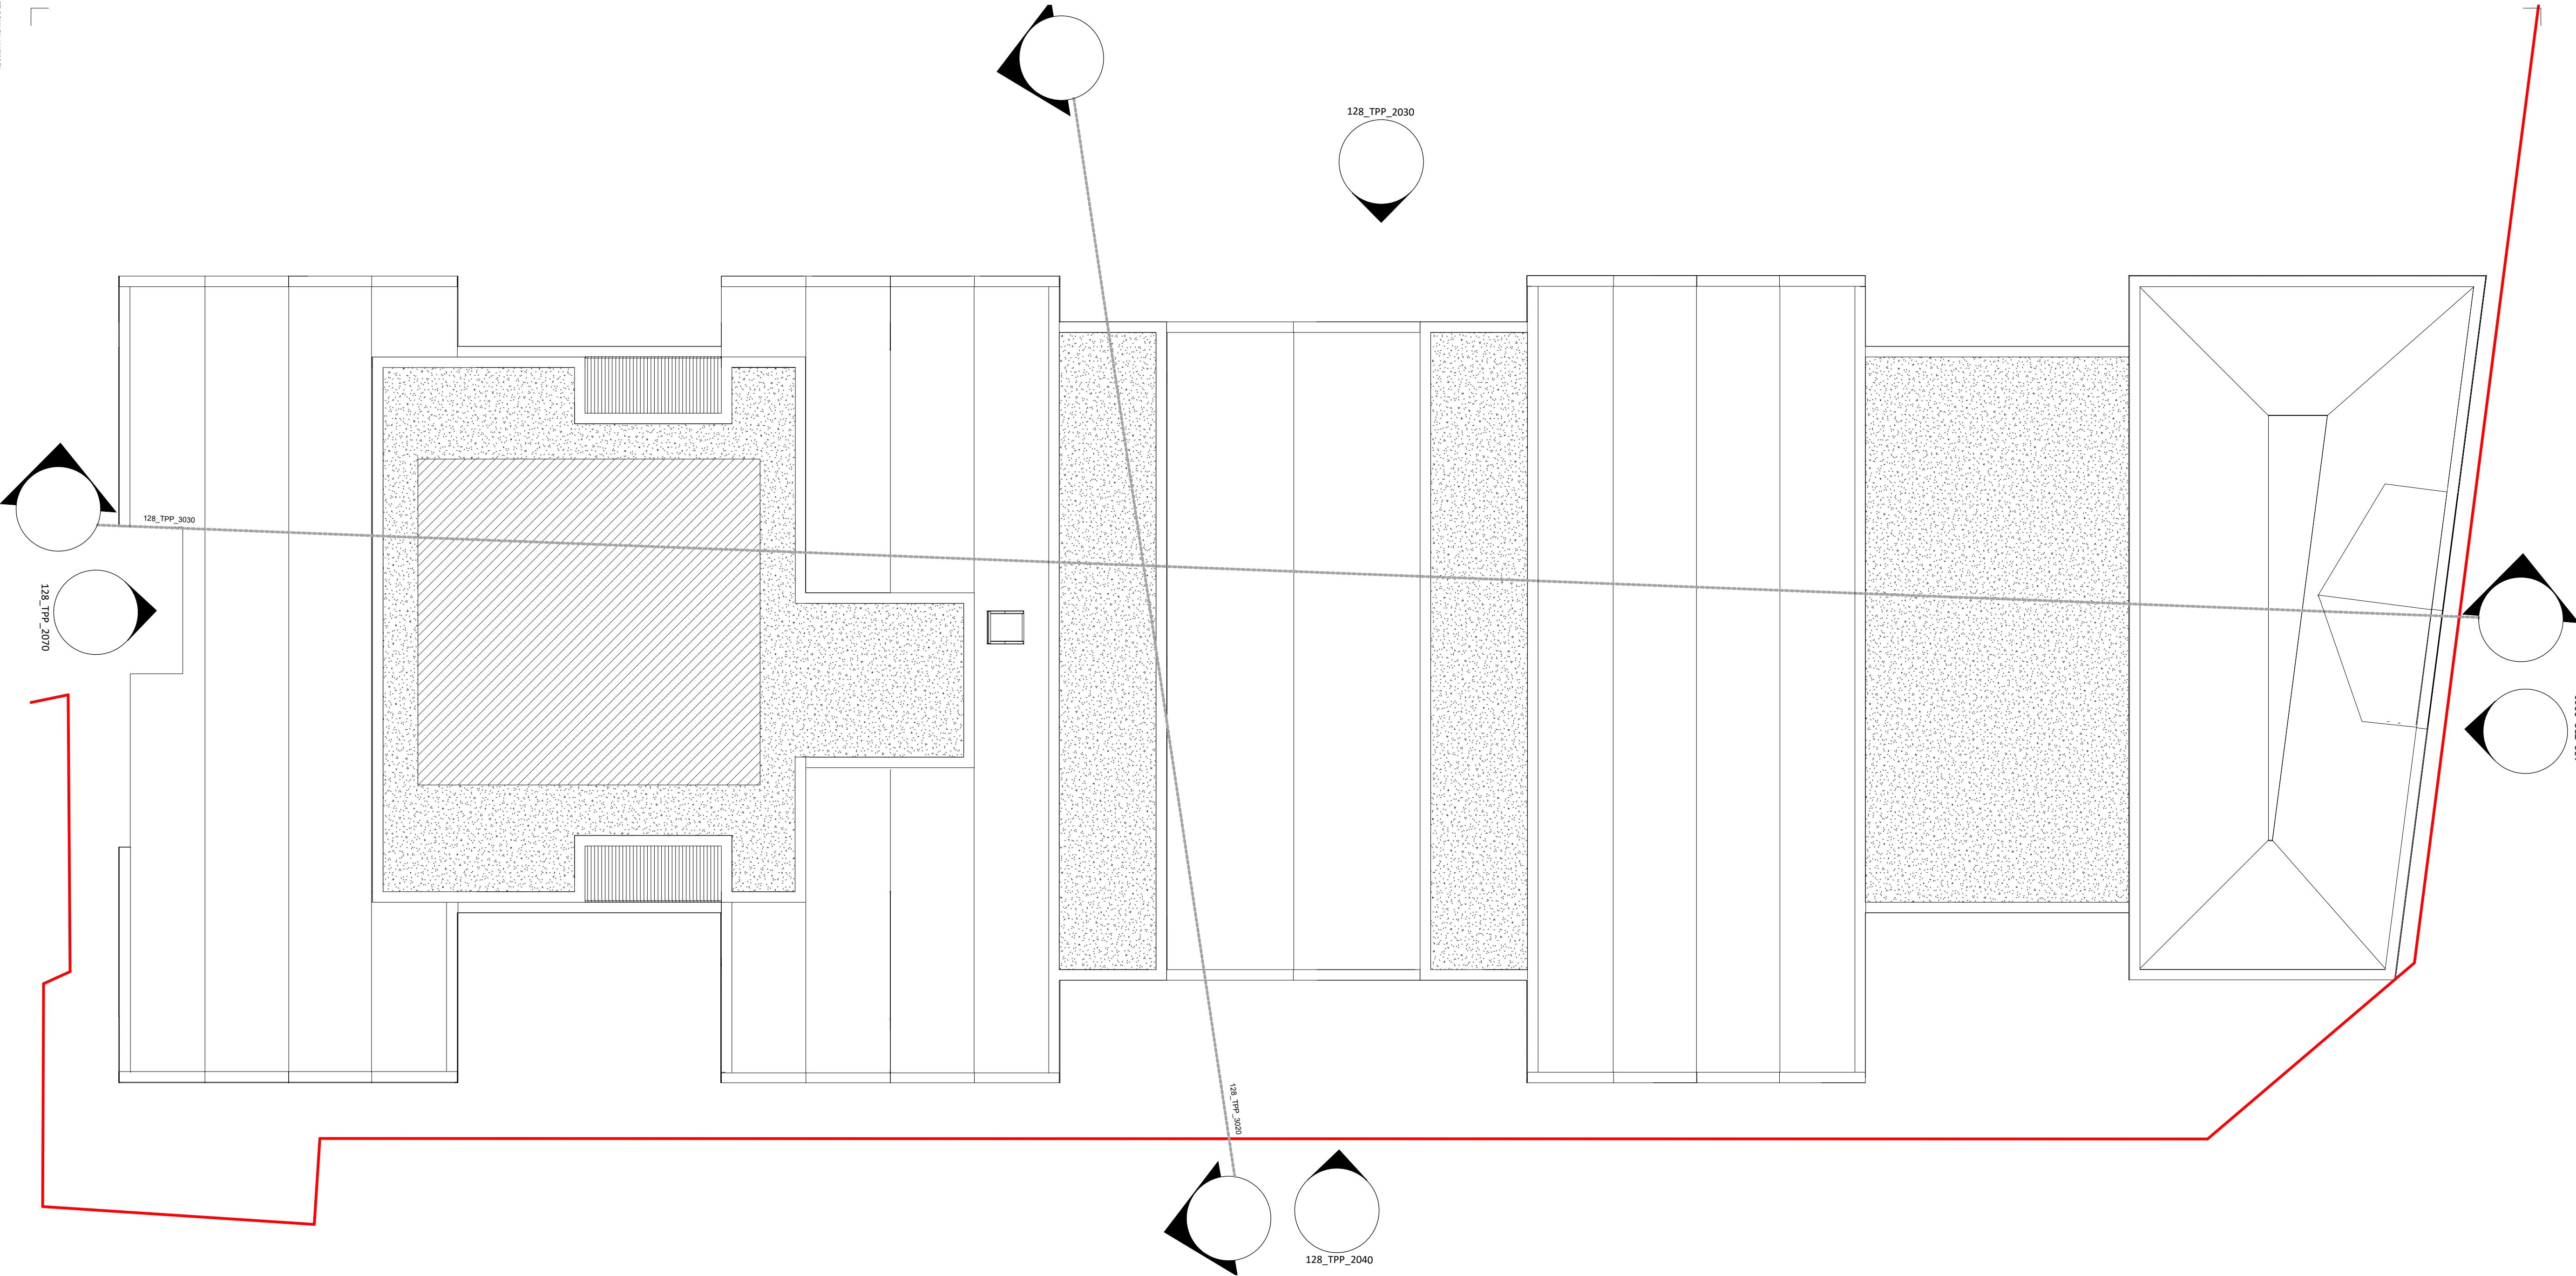

Project
ANCHOR SPRINGS DEVELOPMENT
AVON ROAD
LITTLEHAMPTON
WEST SUSSEX
Drawing Title

**PROPOSED
B2 ROOF PLAN**

Status

TOWN PLANNING

© Pod Architects Do not remove this panel from the drawing
No dimensions to be scaled from this drawing
Report all errors and omissions to the Architect
Dimensions to be checked on site before fabrication

North	Sheet	Scale	Drawn
	A1	As Indicated	JB
	Date		Checked
	03/12/2018		PS
Project no.	Drawing no.	Revision	
128	128_TPP_1151	00	