

Note.

Drawing based on the survey drawing supplied to POD by D&H Surveys - OS 01

- Site Boundary
- Elevation View



012345

GRAPHIC SCALE 1:100

128_TPP_2050 | ELEVATION F - SOUTH ELEVATION | 1:100 @ A0



048121620

GRAPHIC SCALE 1:200

128_TPP_2050 | ELEVATION F - SOUTH ELEVATION | 1:200 @ A0

KEY:

- ①

Red Brick Mix
- ②

White Render
- ③

Knapped Flint
- ④

Window with Reveal in Copper Brown
- ⑤

Copper Brown balustrade with timber handrail
- ⑦


Brick work with soldier course
- ⑧

Grey Coping
- ⑨

Landscaping
- ⑪

Floor to ceiling glazing
- ⑫

Angled standing seam panel in grey

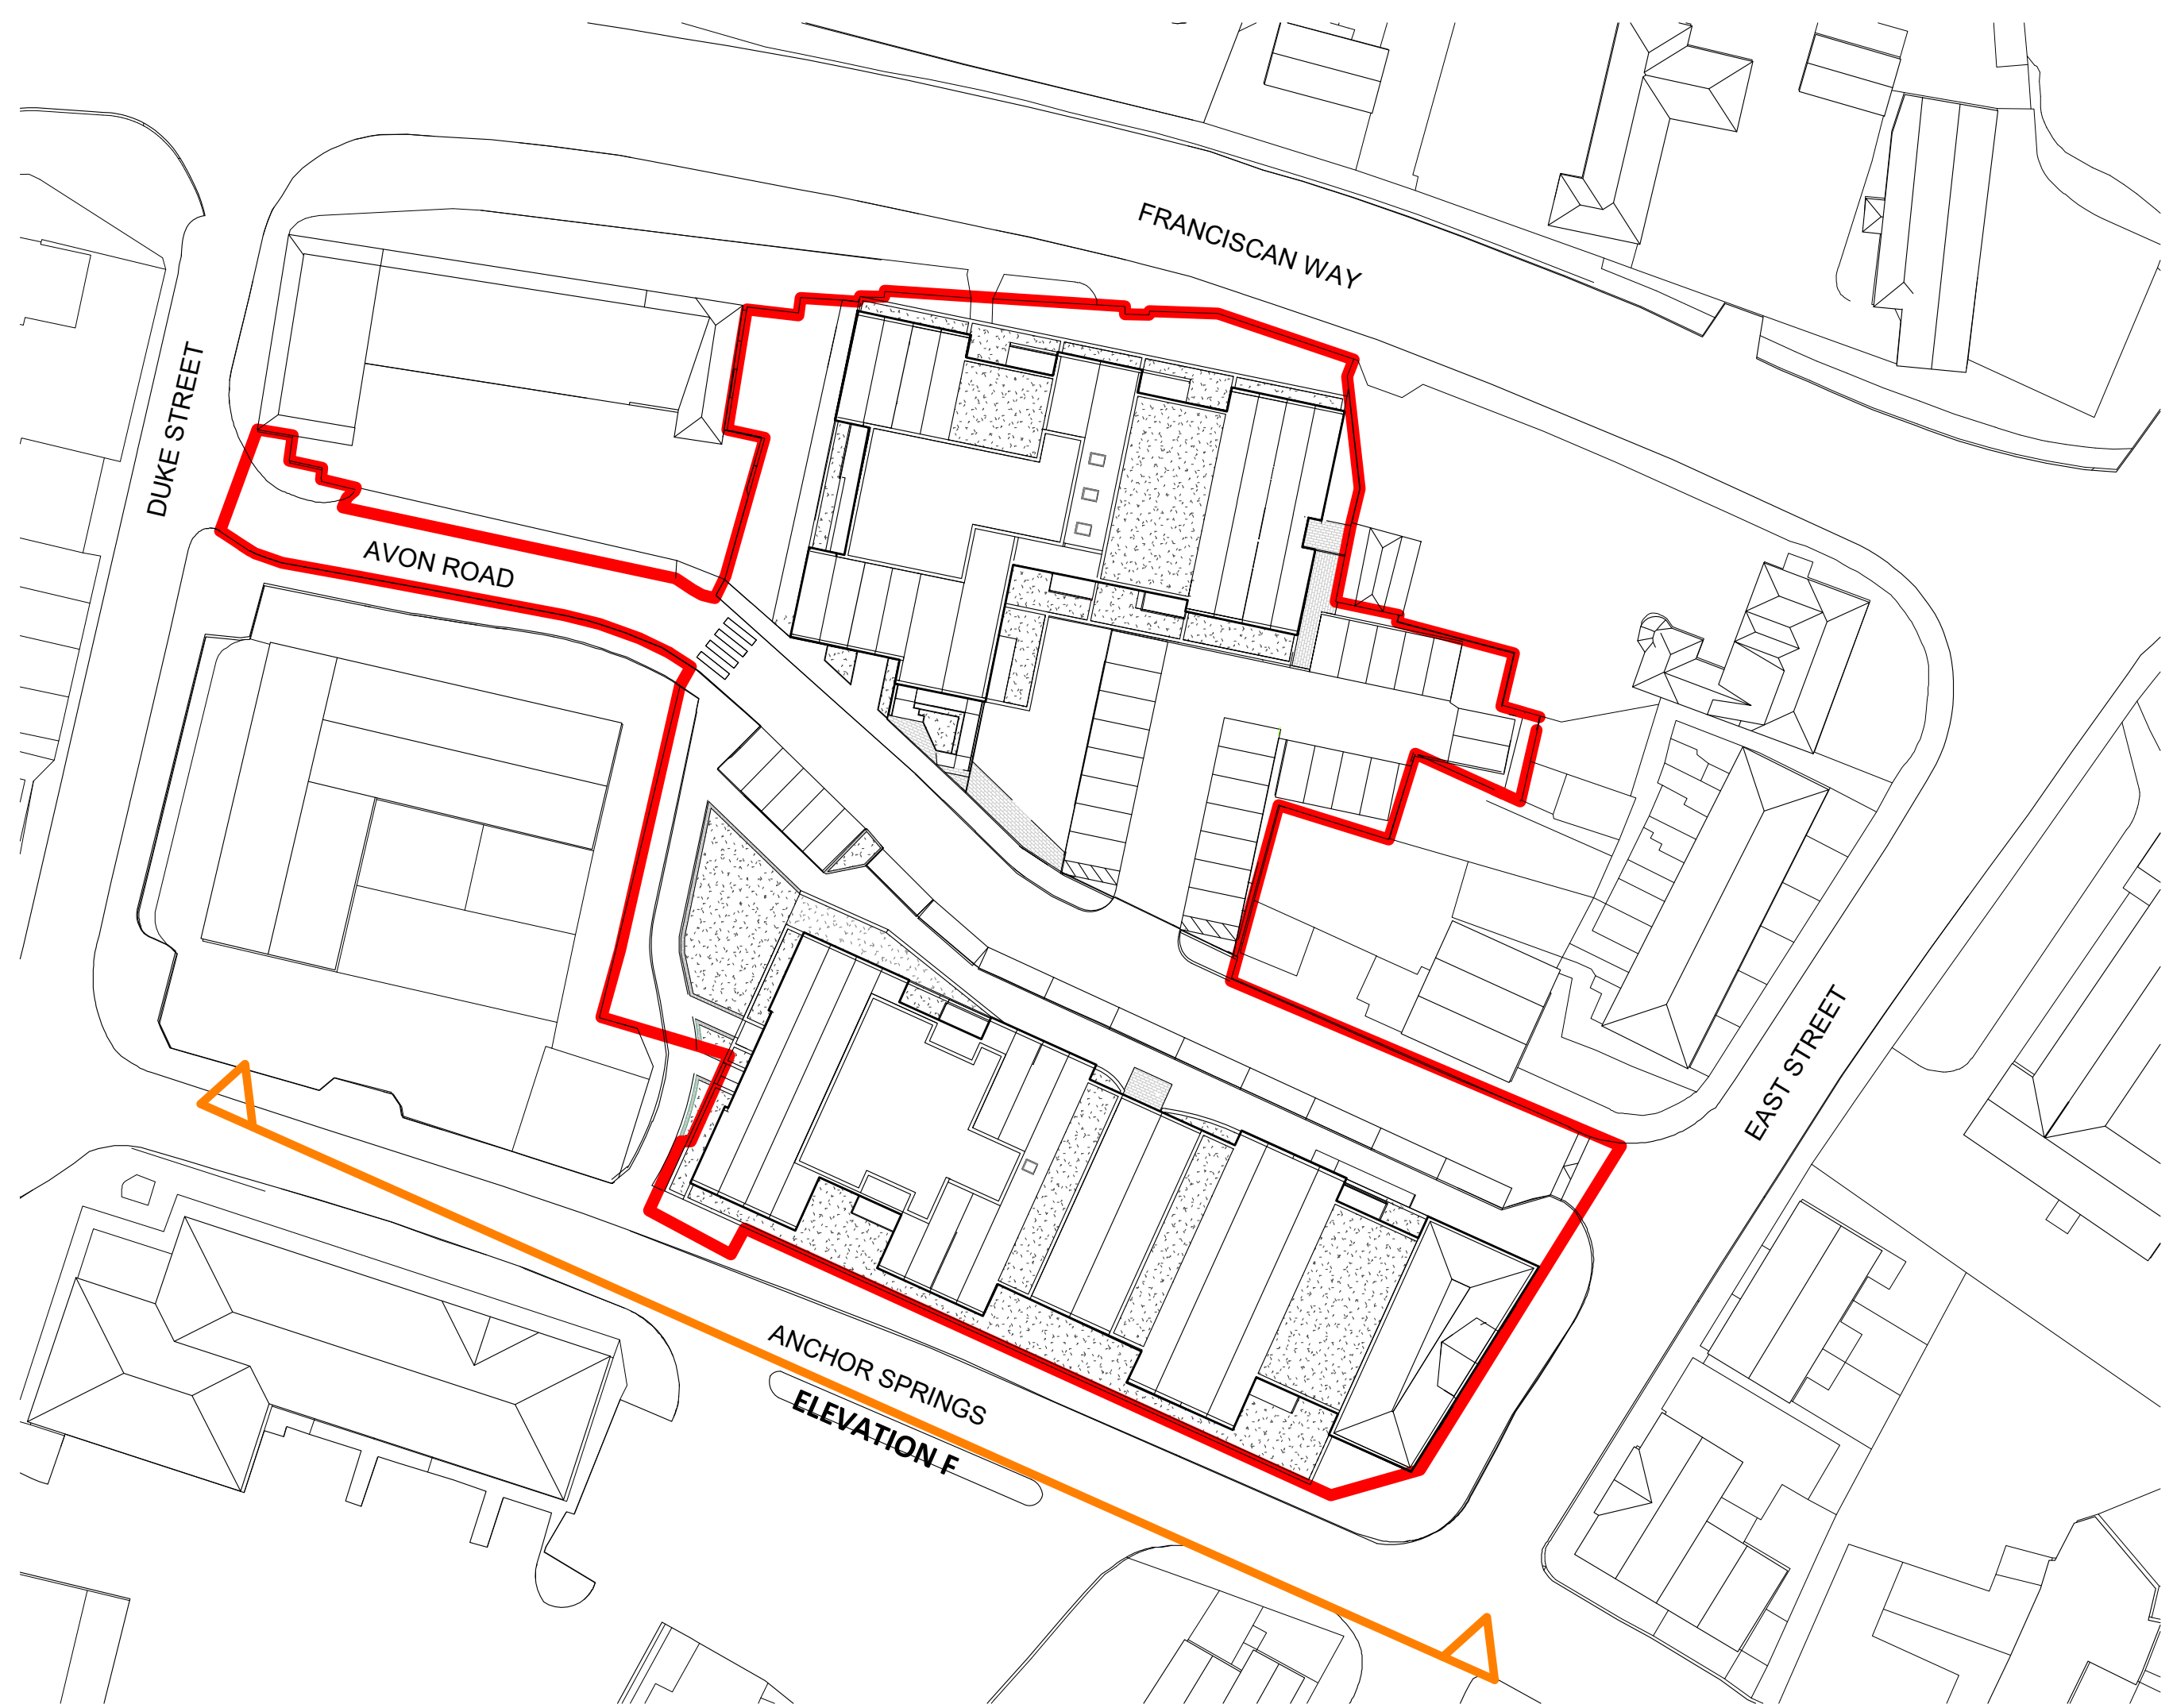

36 Spital Square,
London, E1 6DY

www.pod-architects.com
T +44 (0)20 7490 2246

pod architects

Project

**ANCHOR SPRINGS
DEVELOPMENT**

AVON ROAD
LITTLEHAMPTON
WEST SUSSEX

Drawing Title

**PROPOSED
ELEVATION F - B2 SOUTH ELEVATION**

Status

TOWN PLANNING

© Pod Architects Do not remove this panel from the drawing
No dimensions to be scaled from this drawing
Report all errors and omissions to the Architect
Dimensions to be checked on site before fabrication

North	Sheet A0	Scale As indicated	Drawn JB
	Date 03/12/2018		Checked PS

Project no.	Drawing no.	Revision
128	128_TPP_2050	00