


Note.
Drawing based on the survey drawing supplied to
POD by D&H Surveys - OS 01

- Site Boundary
- Elevation View



128_TPP_2060 | ELEVATION G - EAST ELEVATION | 1:100 @ A0

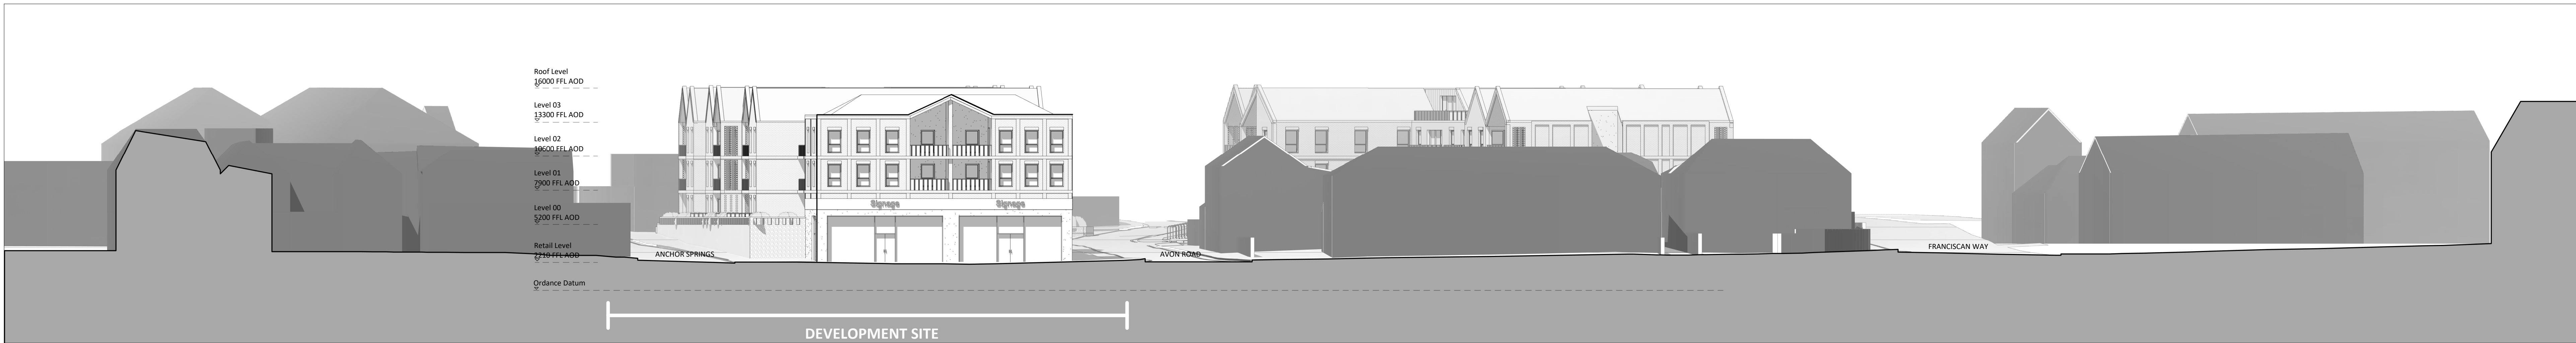

128_TPP_2060 | ELEVATION G - EAST ELEVATION | 1:200 @ A0

KEY:

- 1

Red Brick Mix
- 2

White Render
- 3

Knapped Flint
- 4

Window with Reveal in Copper Brown
- 5

Copper Brown balustrade with timber handrail

7

Brick work with soldier course

8

Grey Coping

9

Landscaping


11

Floor to ceiling glazing

13

Clay Roofing Tile

19

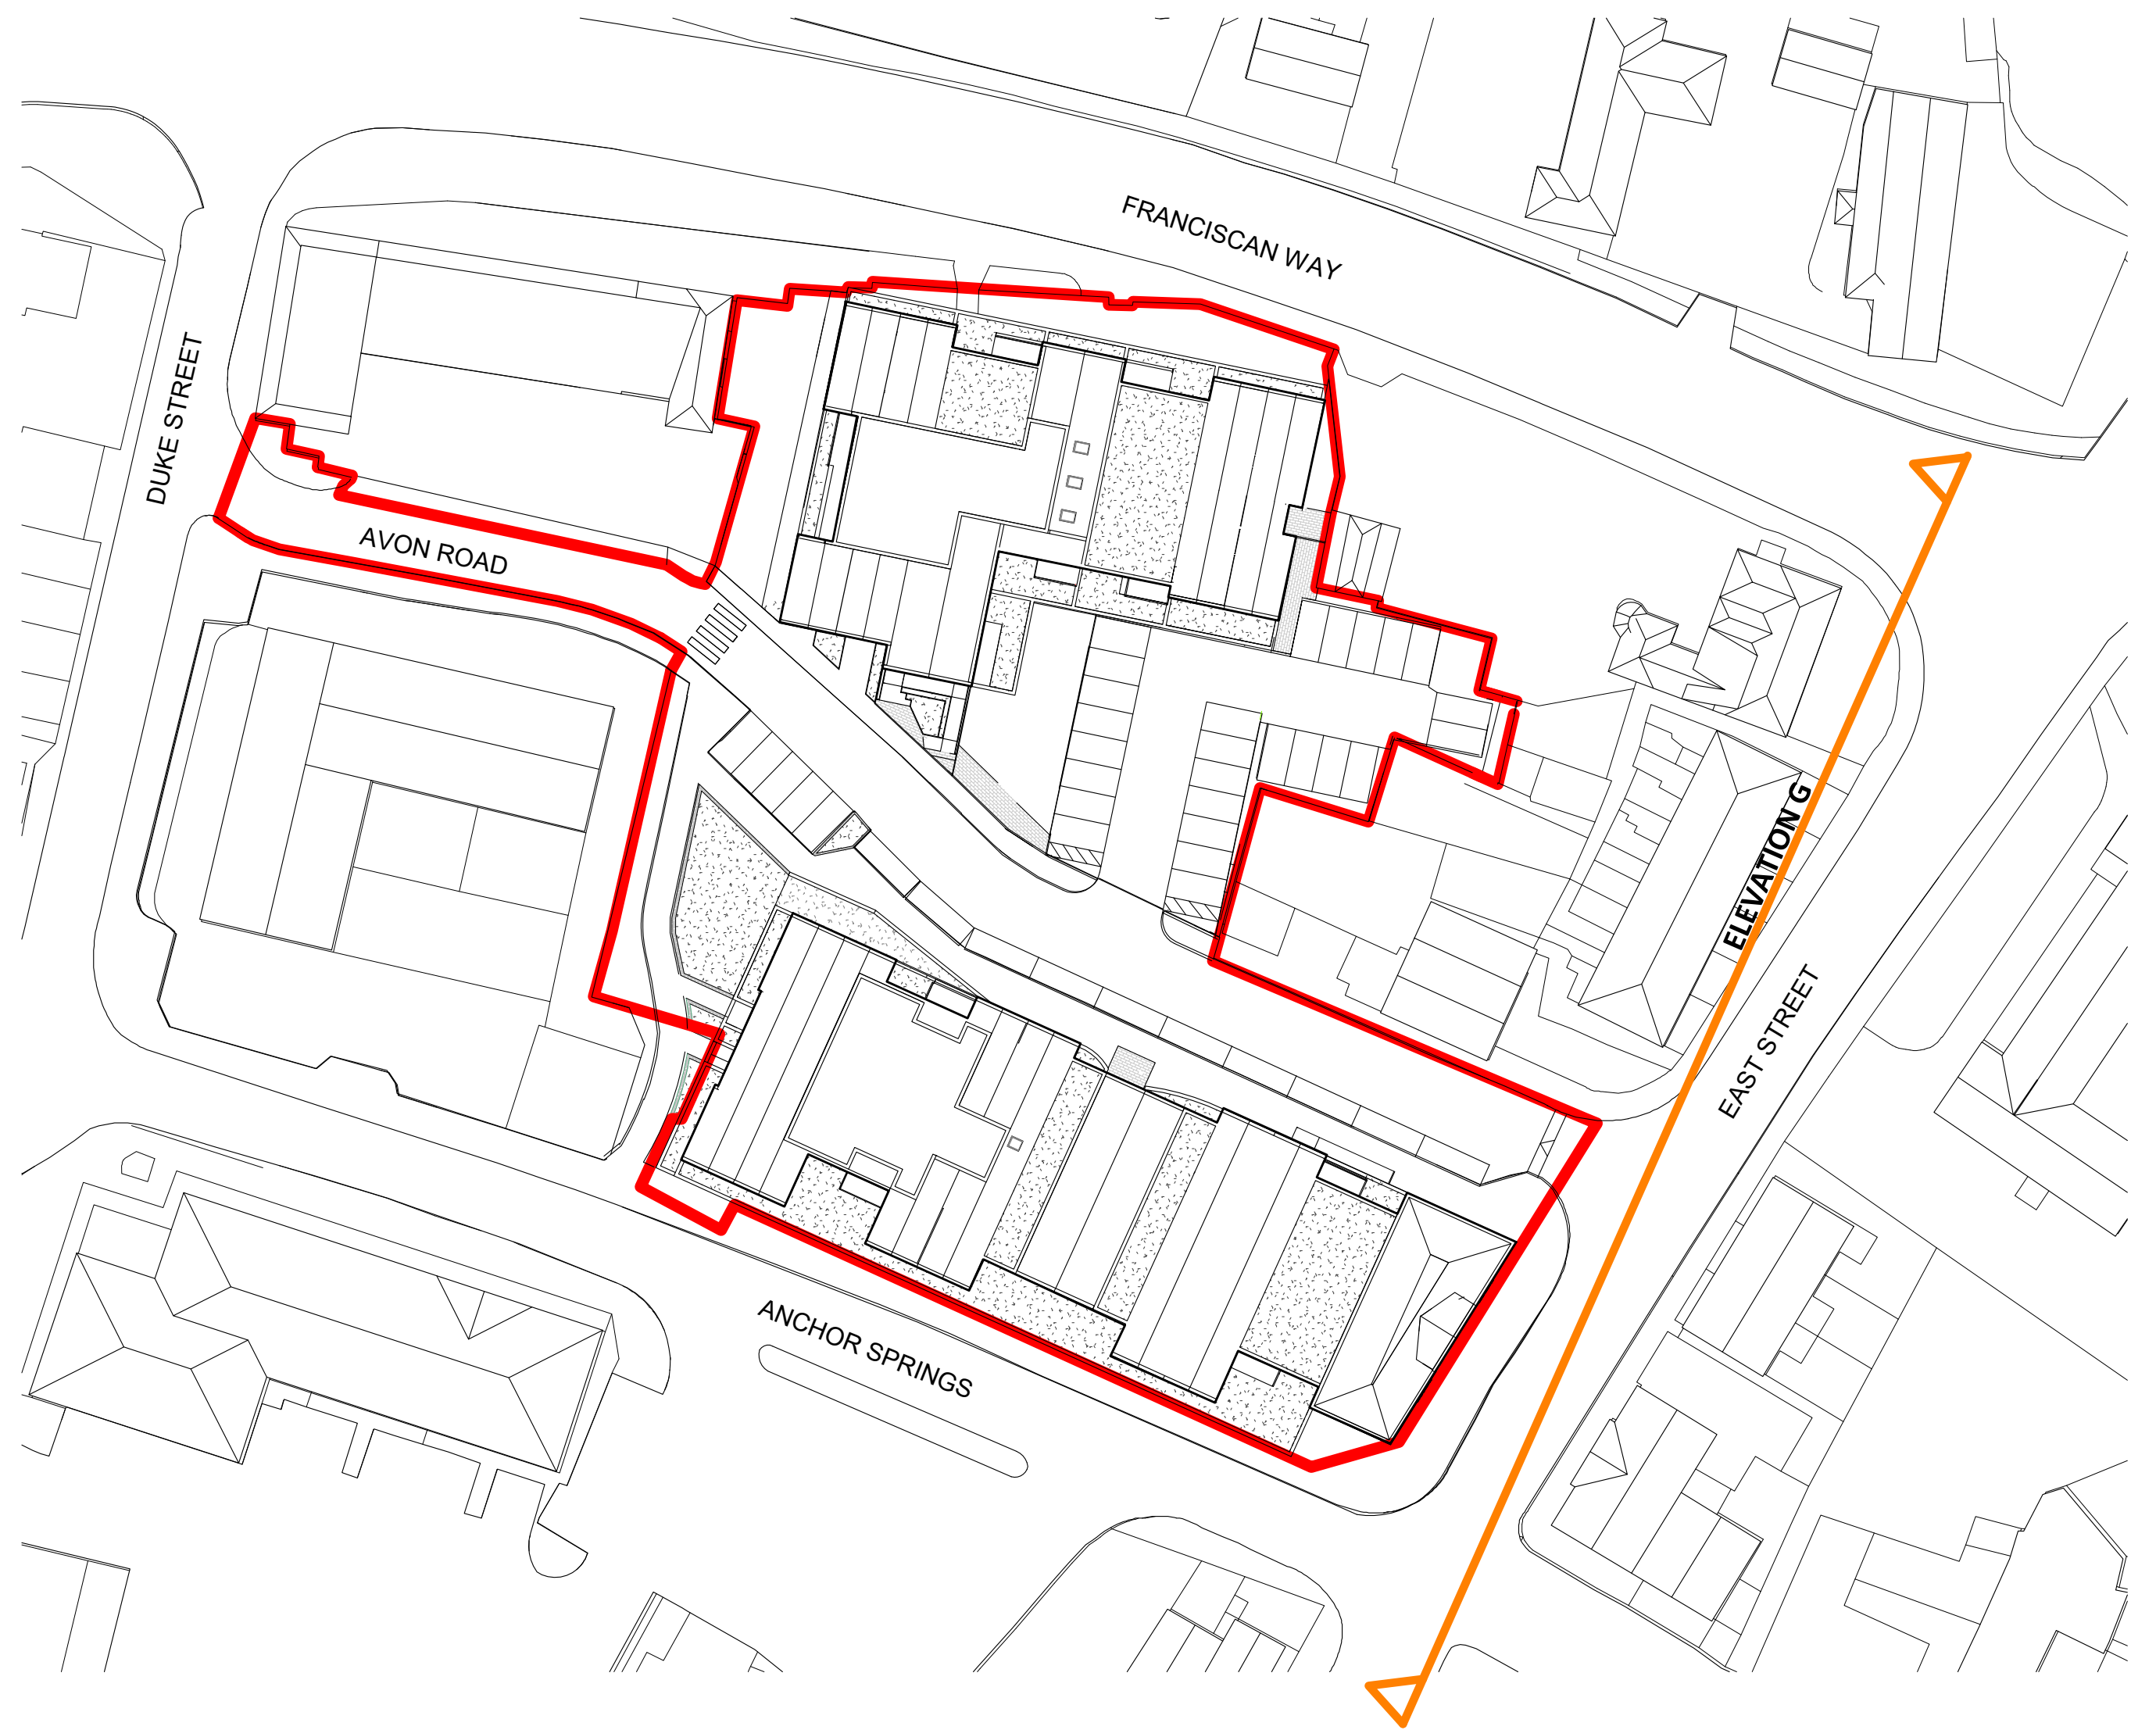Entrance Door to Retail Unit

36 Spital Square,
London, E1 6DY

www.pod-architects.com
T +44 (0)20 7490 2246



Project

**ANCHOR SPRINGS
DEVELOPMENT**
AVON ROAD
LITTLEHAMPTON
WEST SUSSEX

Drawing Title

**PROPOSED
ELEVATION G - B2 EAST ELEVATION**

Status

TOWN PLANNING

© Pod Architects Do not remove this panel from the drawing
No dimensions to be scaled from this drawing
Report all errors and omissions to the Architect
Dimensions to be checked on site before fabrication

North	Sheet A0	Scale As indicated	Drawn JB
	Date 03/12/2018		Checked PS

Project no.	Drawing no.	Revision
128	128_TPP_2060	00