
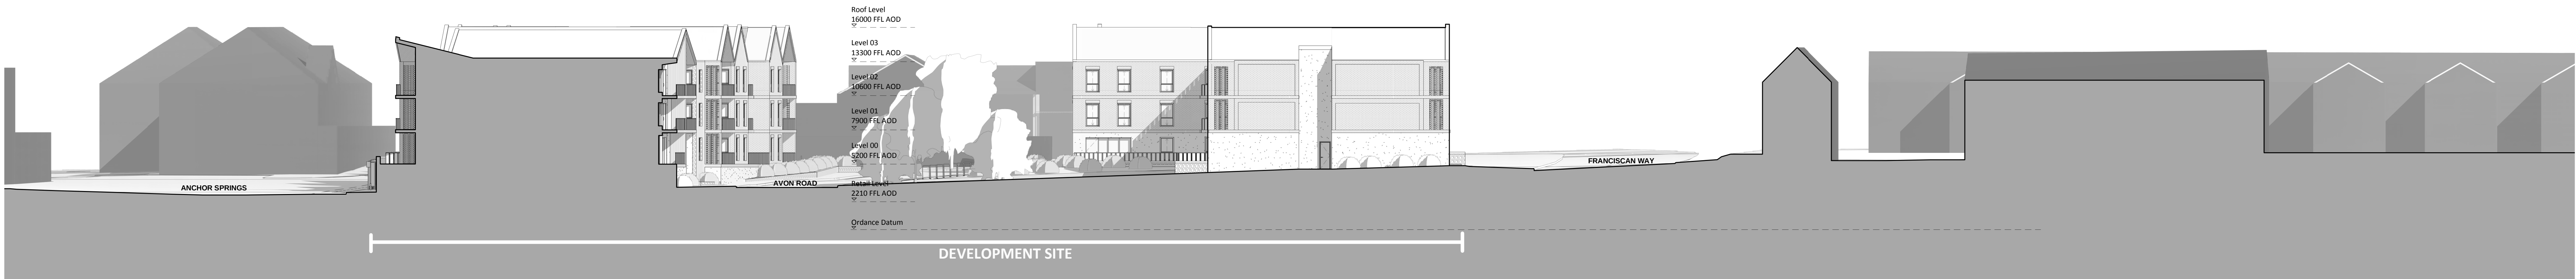



Note.
Drawing based on the survey drawing supplied to
POD by D&H Surveys - OS 01

- Site Boundary
- Elevation View

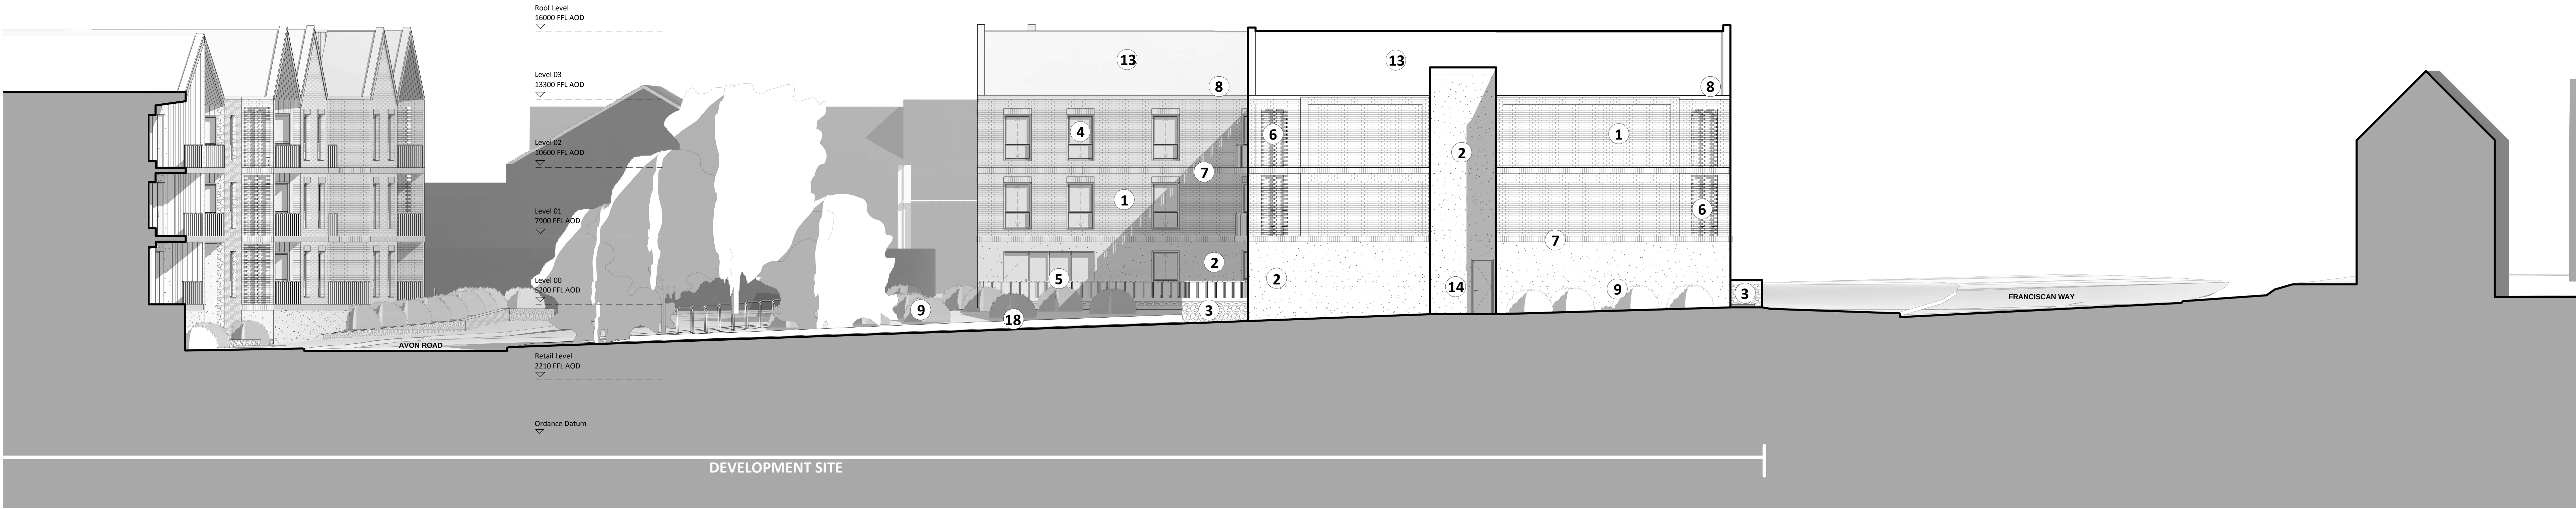

KEY:

- | | | | |
|--|--|---------------------------------------|---------------------------------|
| 1 Red Brick Mix | 6 Brick Work with hit and miss pattern | 11 Floor to ceiling glazing | 16 Entrance Door to Bin Store |
| 2 White Render | 7 Brick work with soldier course | 12 Angled standing seam panel in grey | 17 Ramp for Disabled access |
| 3 Knapped Flint | 8 Grey Coping | 13 Clay Roofing Tile | 18 Car Park |
| 4 Window with Reveal in Copper Brown | 9 Landscaping | 14 Emergency Exit | 19 Entrance Door to Retail Unit |
| 5 Copper Brown balustrade with timber handrail | 10 Entrance Door to Apartments | 15 Entrance Door to Cycle store | |

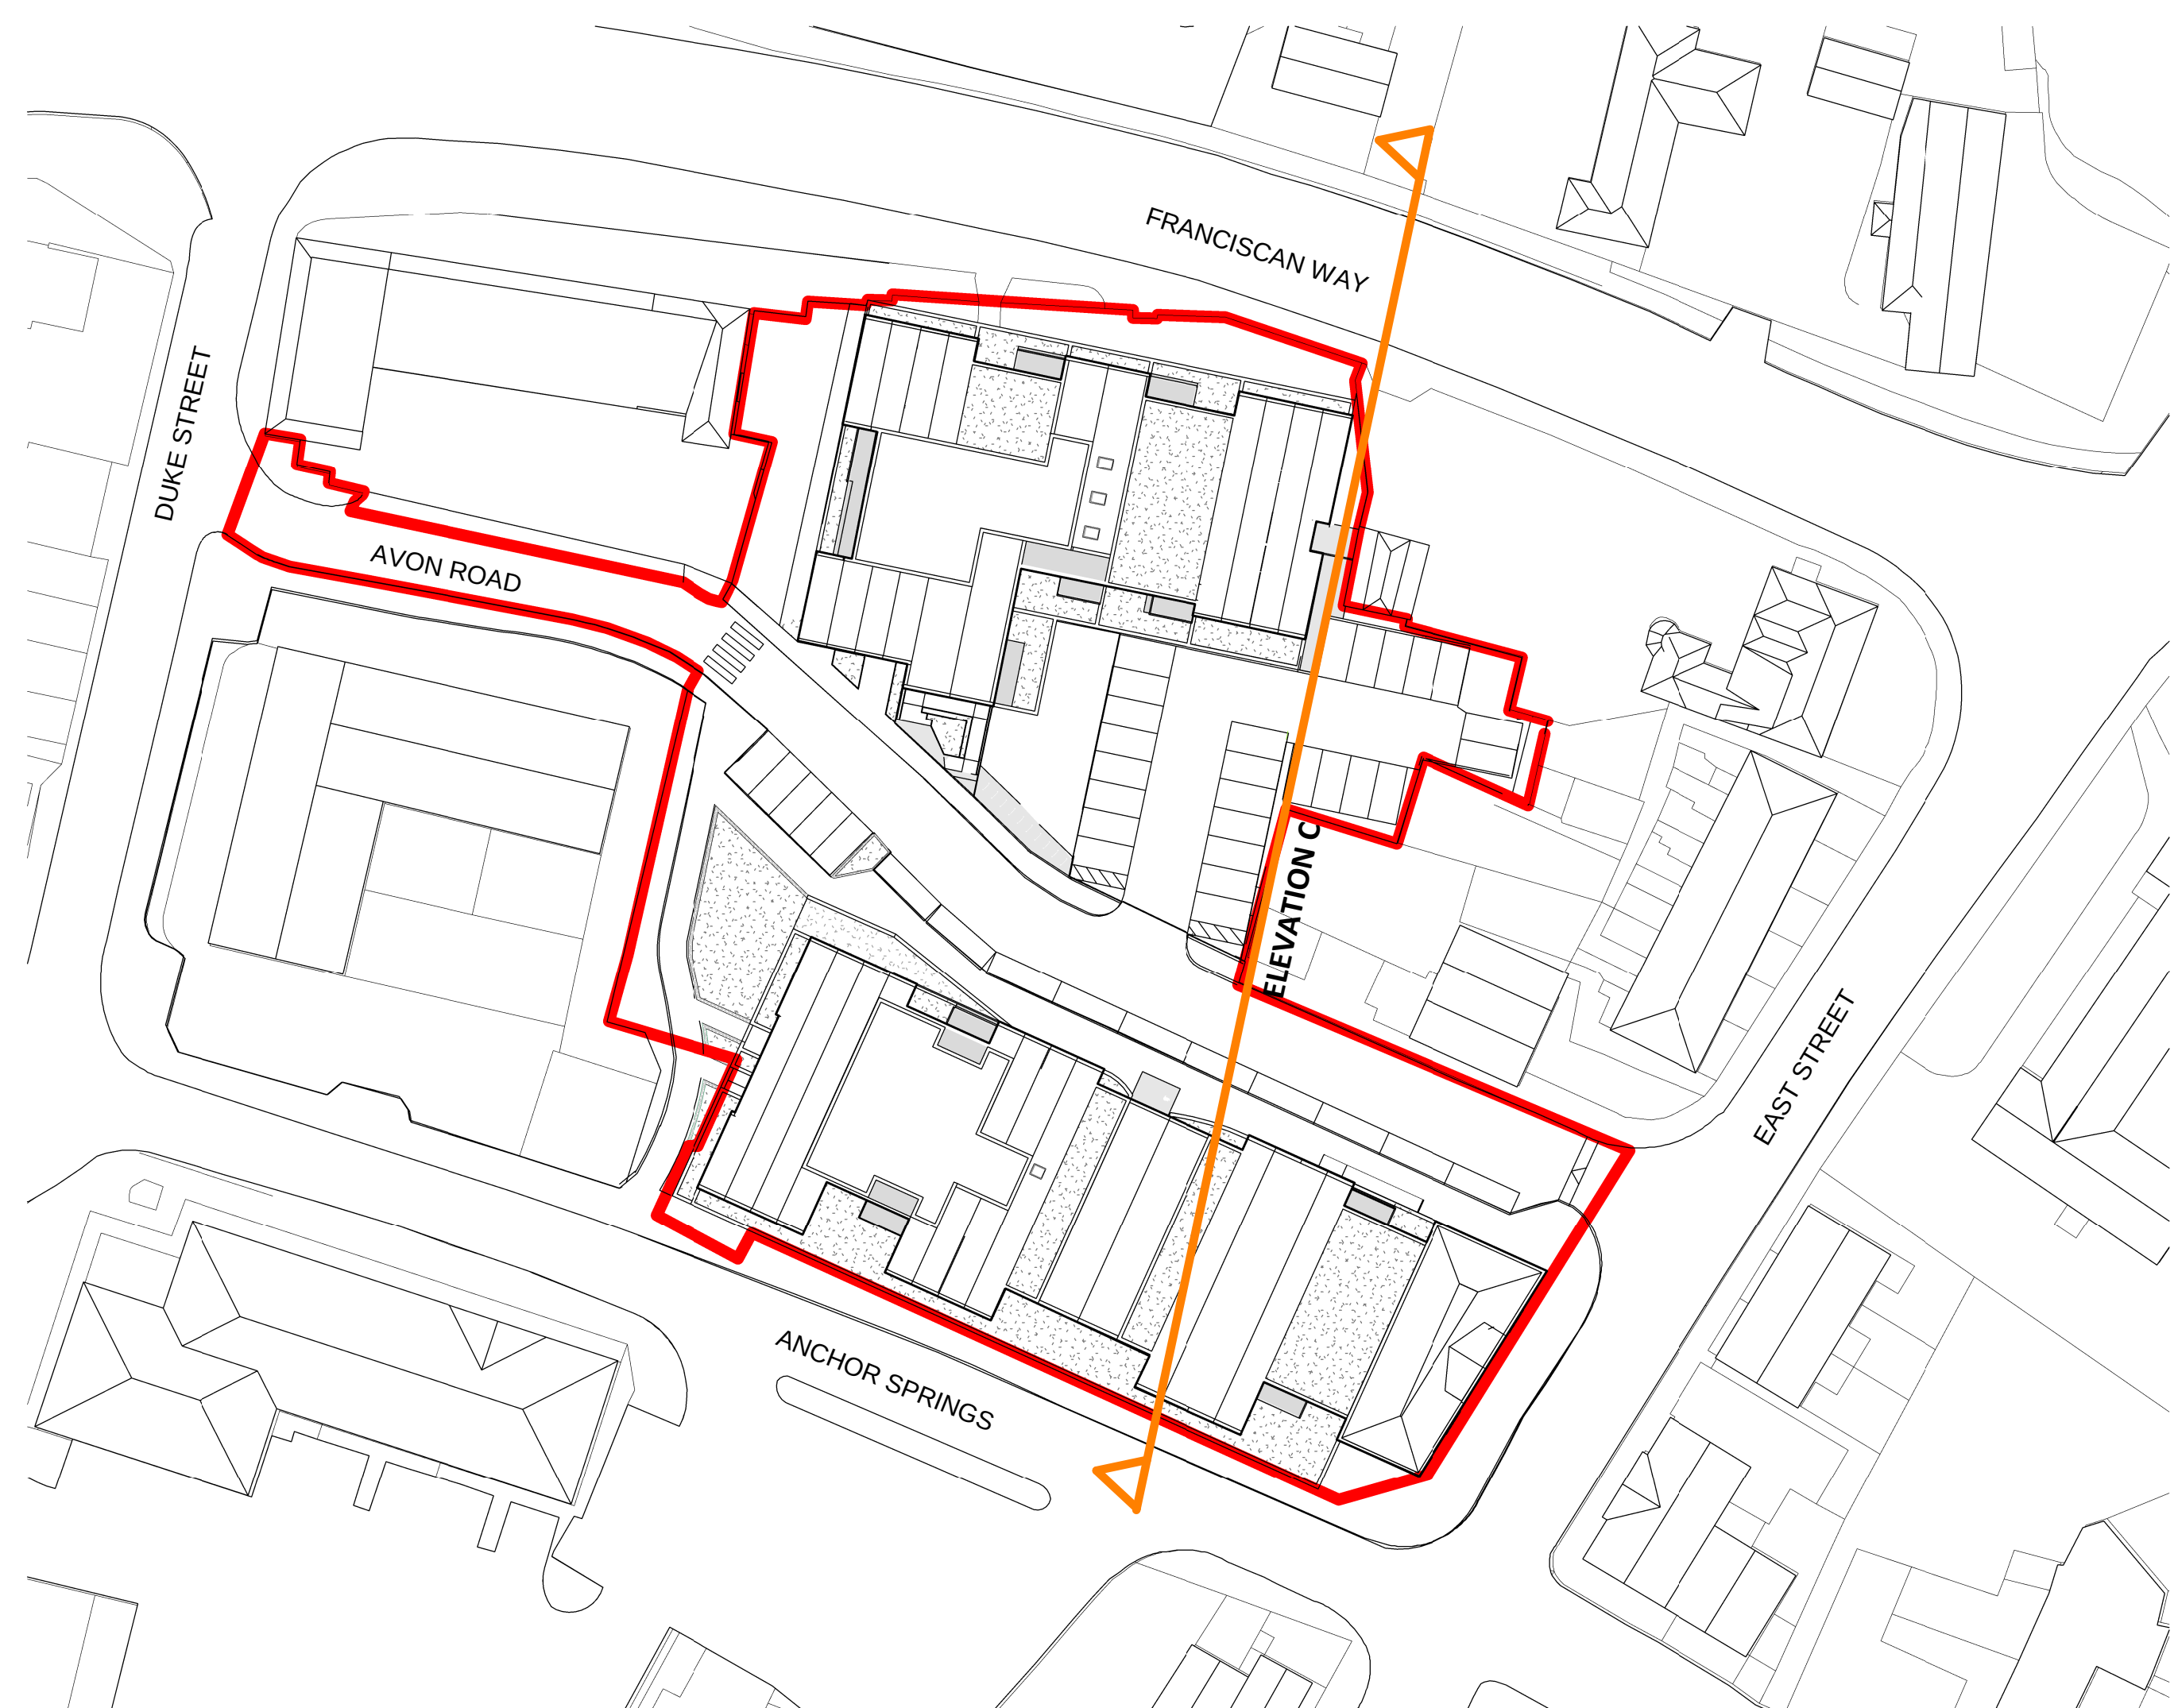

36 Spital Square,
London, E1 6DY
www.pod-architects.com
T +44 (0)20 7490 2246



Project
**ANCHOR SPRINGS
DEVELOPMENT**
AVON ROAD
LITTLEHAMPTON
WEST SUSSEX

Drawing Title
**PROPOSED
ELEVATION C - B1 EAST ELEVATION**

Status
TOWN PLANNING

© Pod Architects Do not remove this panel from the drawing
No dimensions to be scaled from this drawing
Report all errors and omissions to the Architect
Dimensions to be checked on site before fabrication

North	Sheet A0	Scale As indicated	Drawn JB
	Date 18-Dec-18 11:45:55		Checked PS

Project no.	Drawing no.	Revision
128	128_TPP_2020	00