


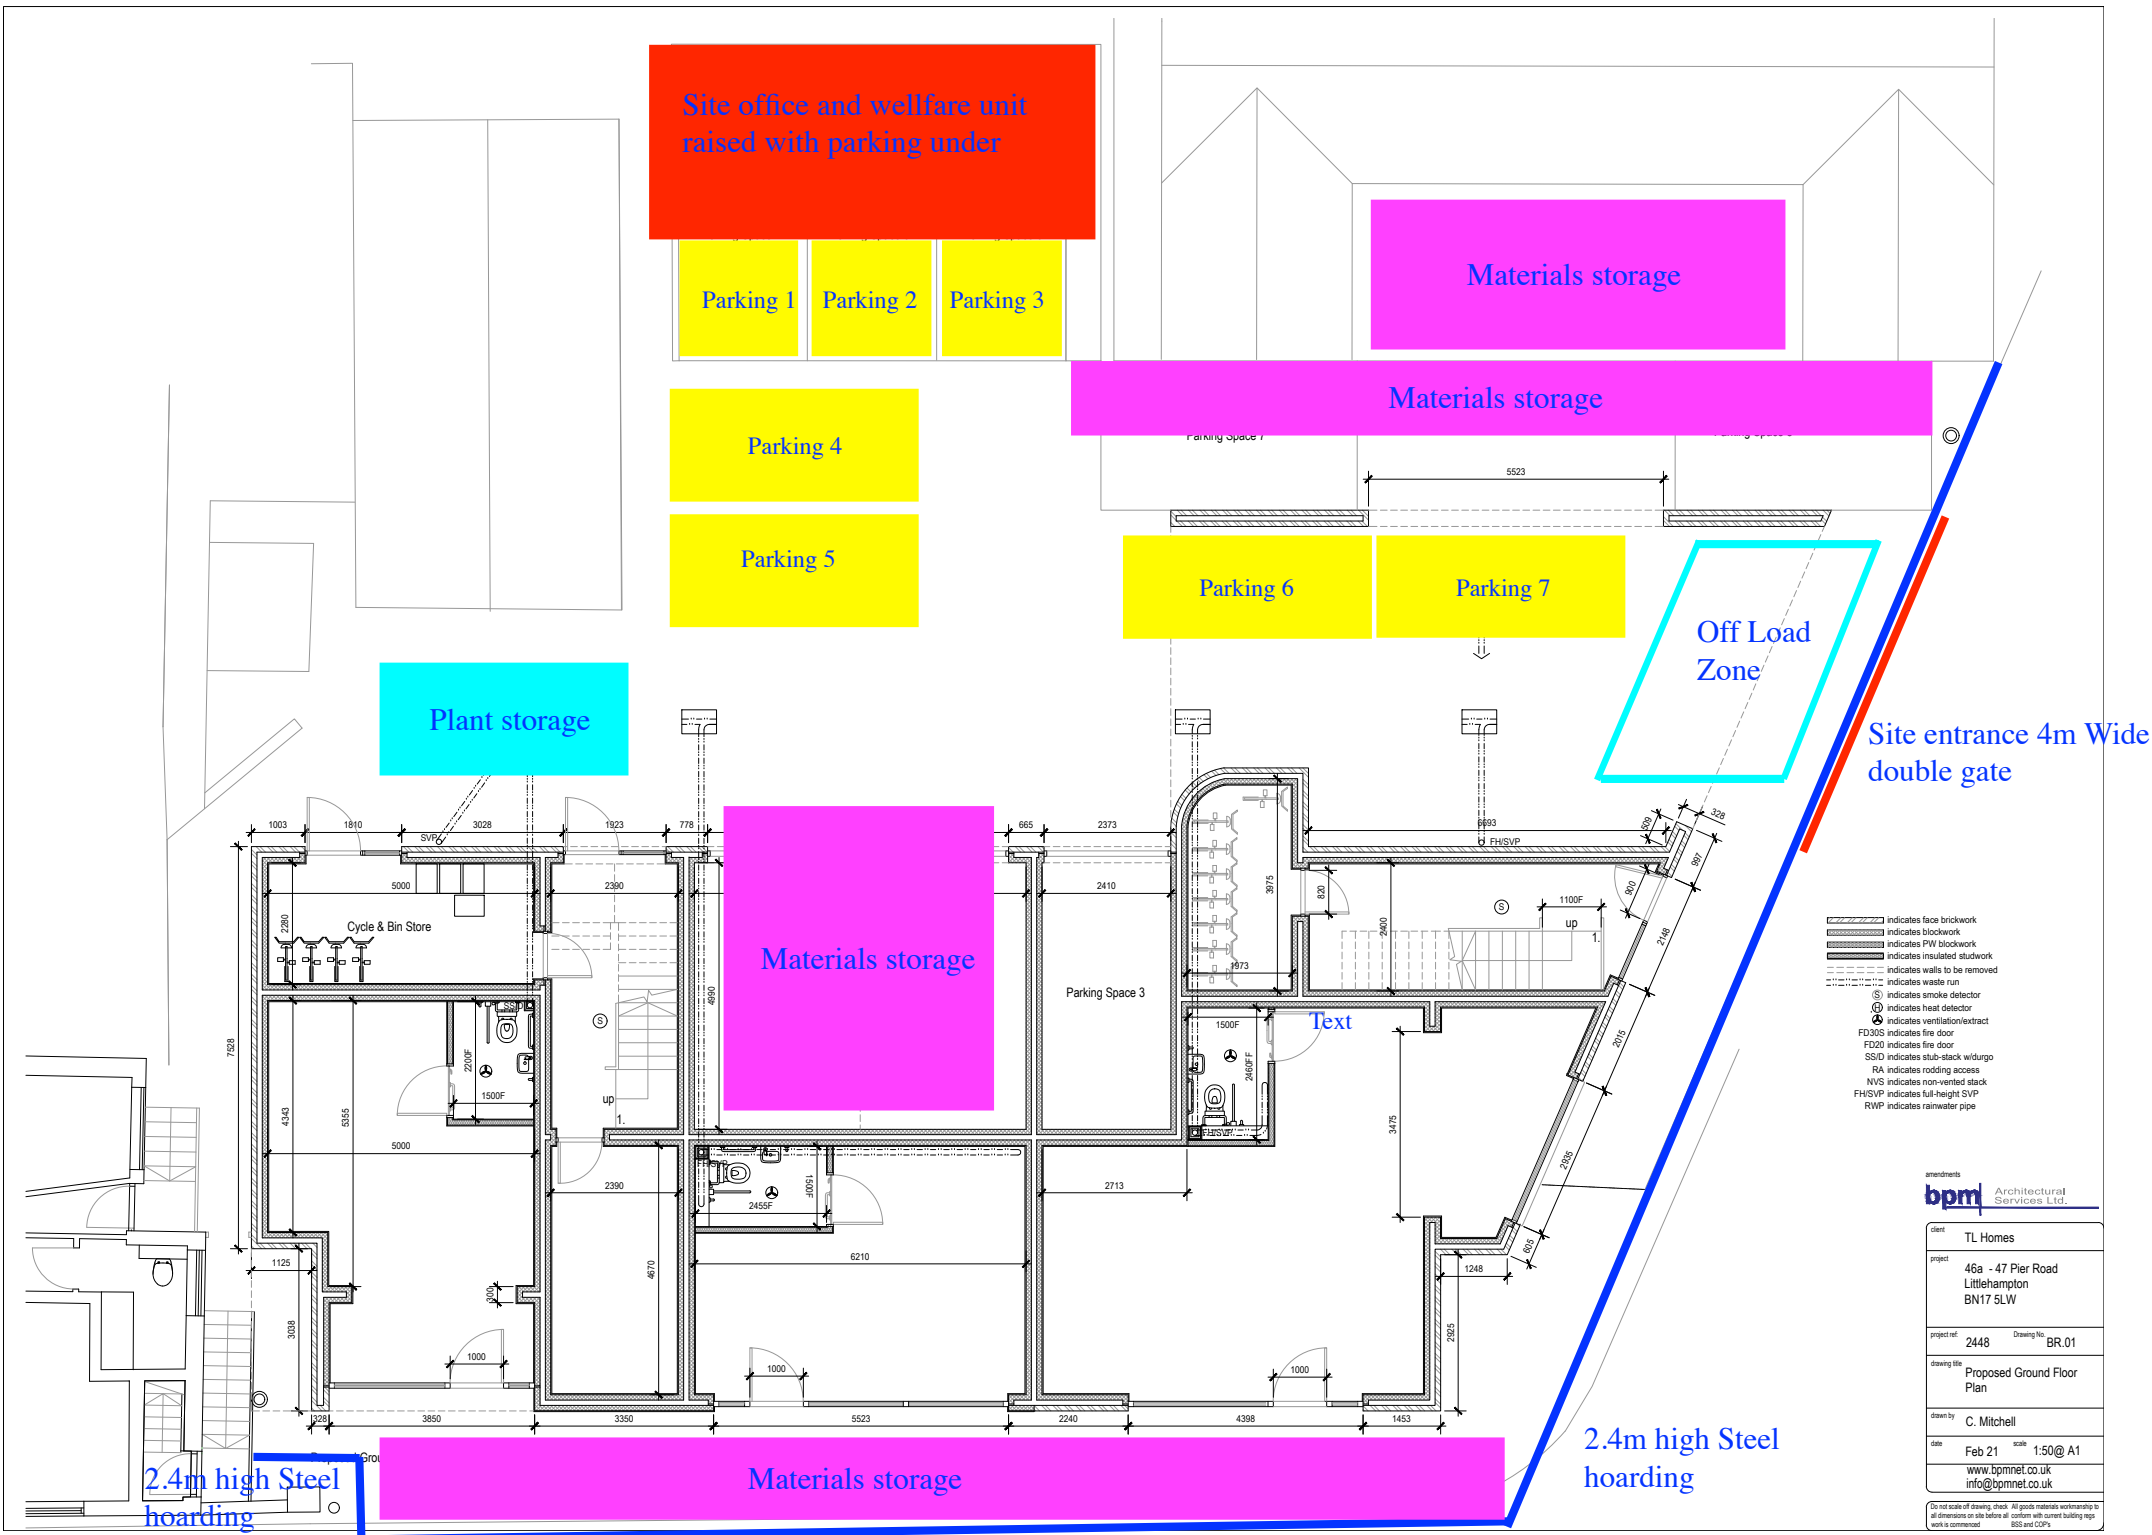

amendments	
bpm Architectural Services Ltd.	
client	TL Homes
project	46a - 47 Pier Road Littlehampton BN17 5LW
project ref.	2448
Drawing No.	BR.01
drawing title	Proposed Ground Floor Plan
drawn by	C. Mitchell
date	Feb 21
scale	1:50 @ A1
www.bpmnet.co.uk info@bpmnet.co.uk	
(Do not scale off drawing, check all dimensions on site before all construction work is commenced)	