




SCALE 1:50

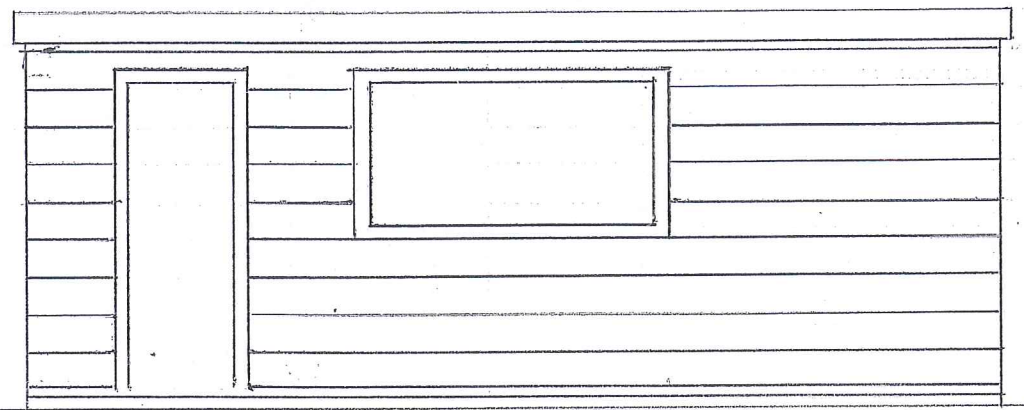


SIDE ELEVATION

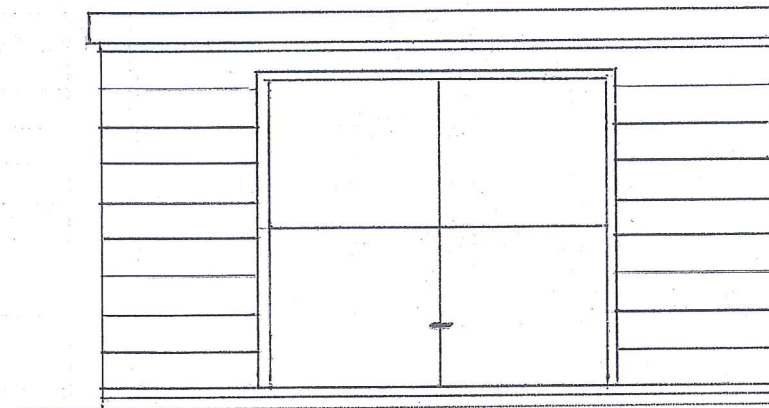

FRONT ELEVATION

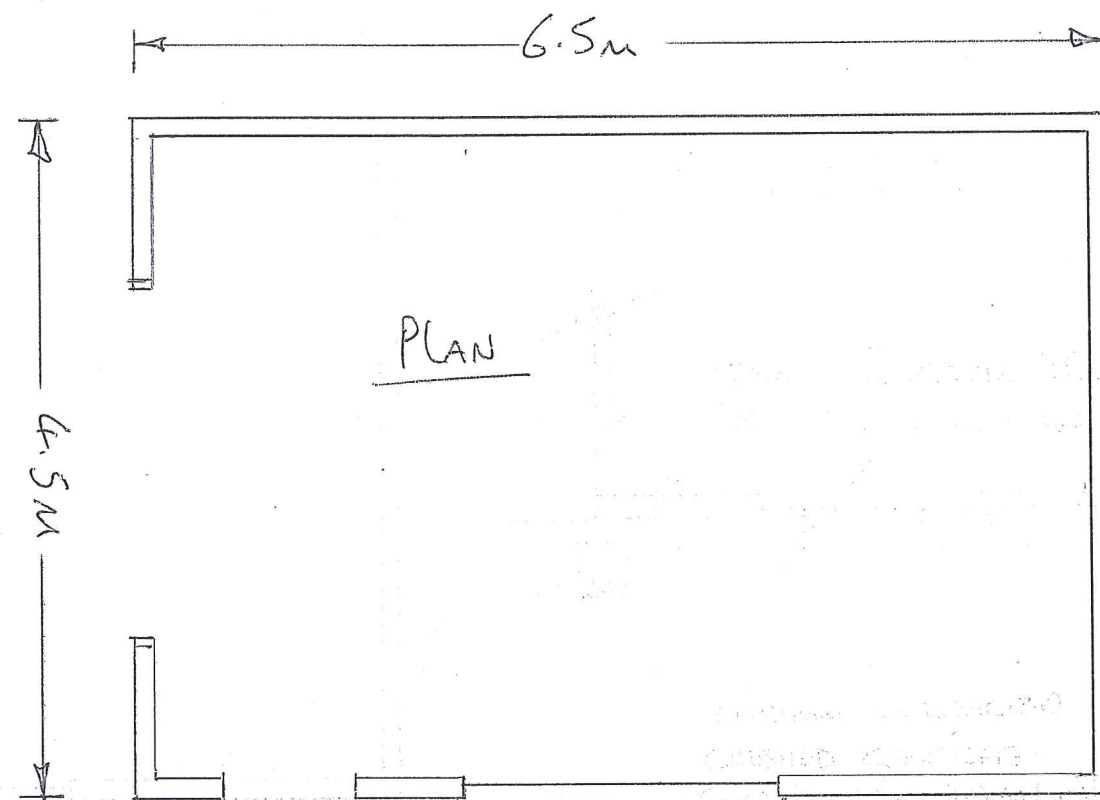

PLAN

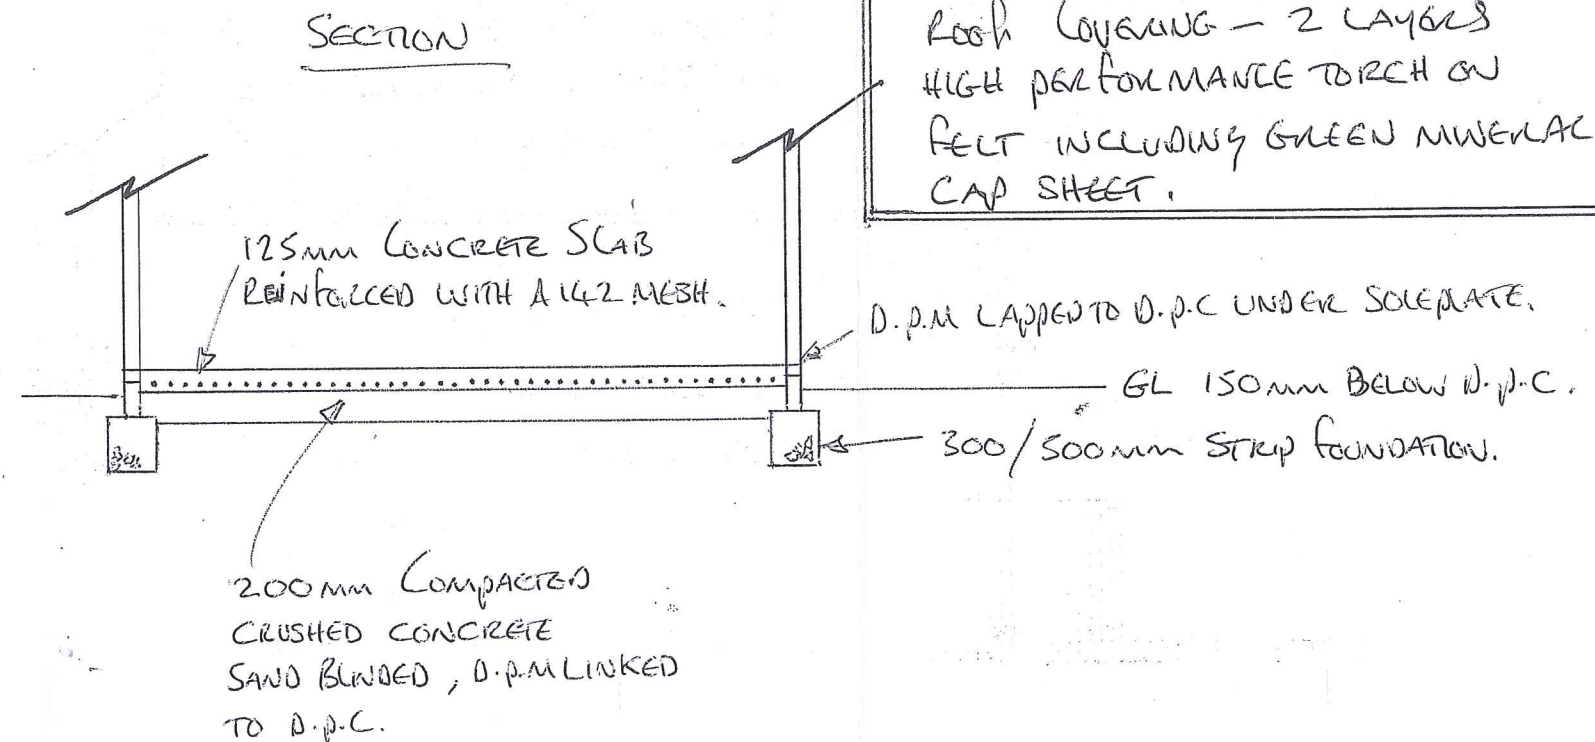

SECTION

NOTES:

TIMBER FRAME -

- * 100/50mm STUDS @ 400mm CENTRES DOUBLED UP AT OPENINGS.
- * 150/50mm DOUBLED UP OVER OPENINGS.
- * WALLS EXTERNALLY/INTERNALLY CLAD WITH 12.5mm STERLING BOARD.
- * 200/50mm JOISTS TO ROOF.

EXTERNAL CLADDING TO BE 9.5mm INTERLOCKING HOLLOW CONC PLASTIC OVER BREATHER MEMBRANE.

ROOF COVERING - 2 LAYERS HIGH PERFORMANCE TORCH ON FELT INCLUDING GREEN MINERAL CAP SHEET.

D.P.M. LAPPED TO D.P.C. UNDER SOLEPLATE.

GL 150mm BELOW D.P.C.

300/500mm STRIP FOUNDATION.