


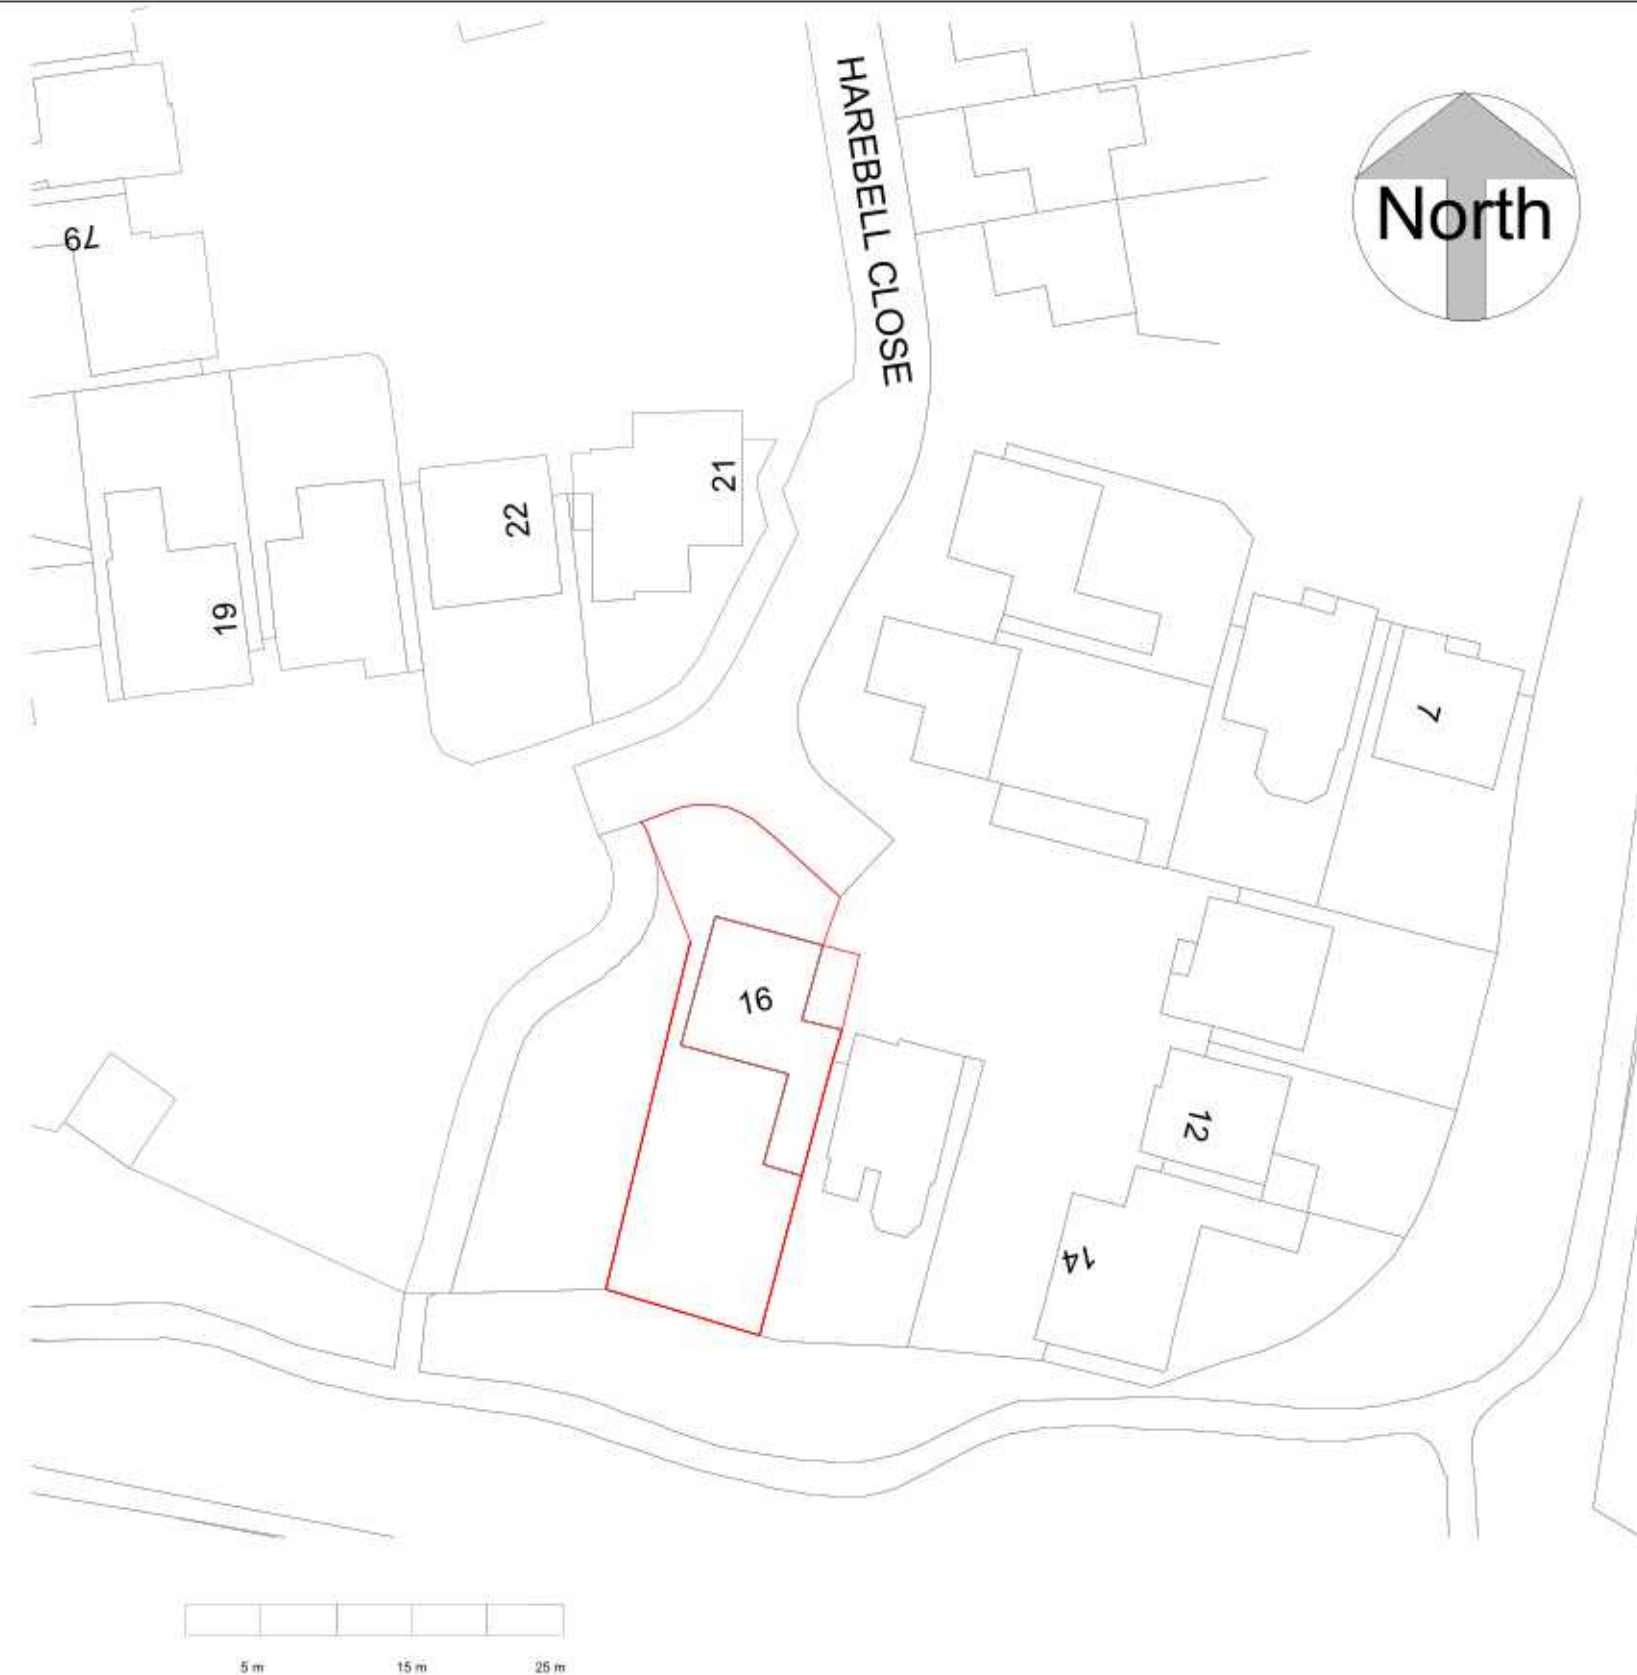

Location Plan
1:1250



Block Plan
1:500

PROJECT

16 Harebell Close BN17 6WE

SHEET

Site Plan

CLIENT

Samara-Colvin

Date

Issue Date

Scale (@ A3)

As
indicated

Drawn by:

SW

DRAWING NUMBER

REV

Checked by:

SR

P 3_v3