



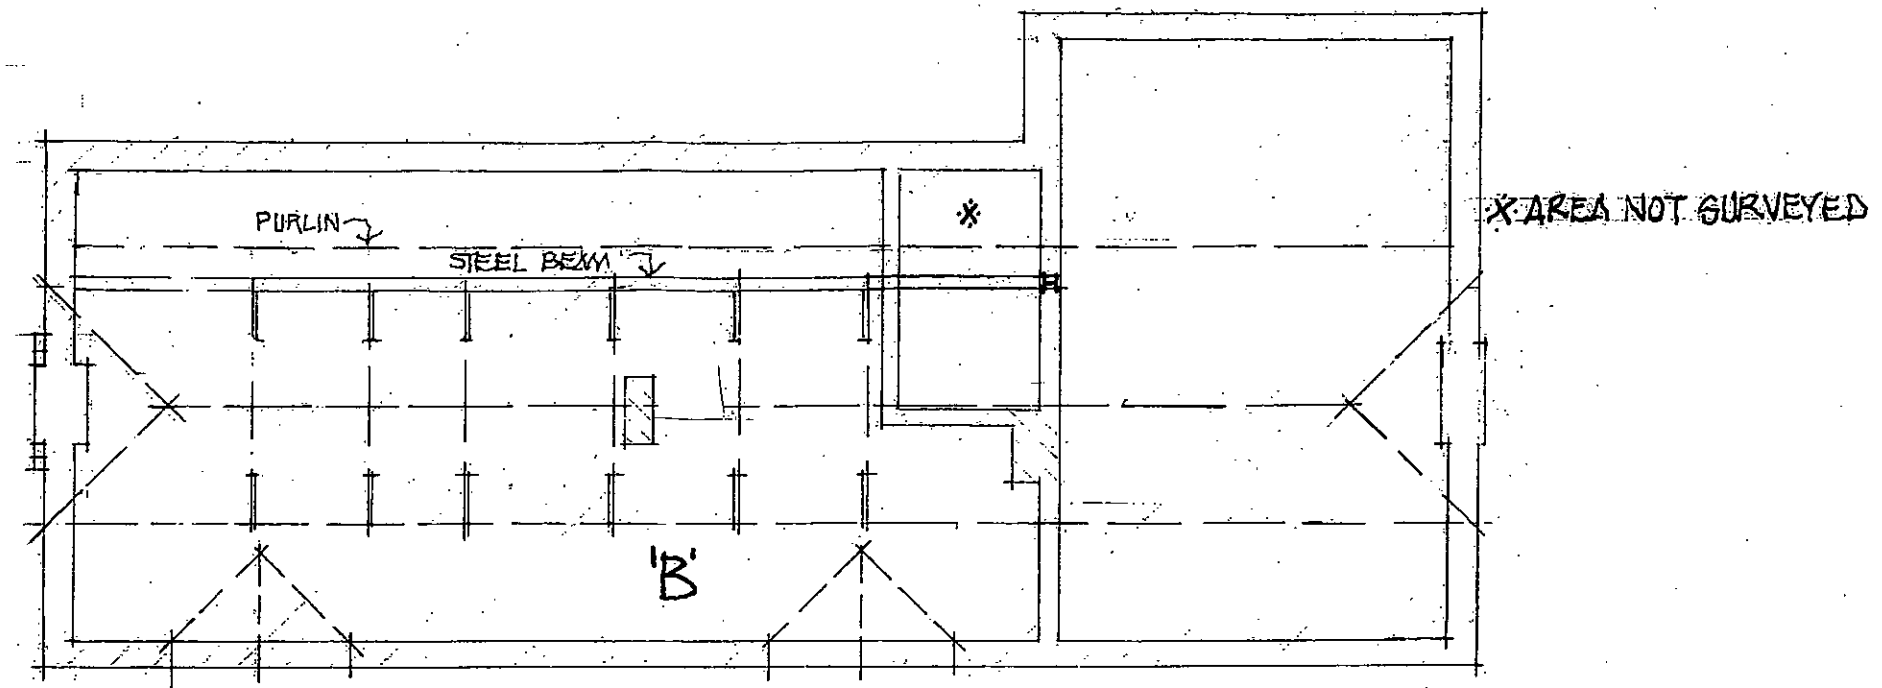

ROOF PLAN
ROOF STRUCTURE TO BE STRENGTHENED
TO ENGINEERS DETAILS

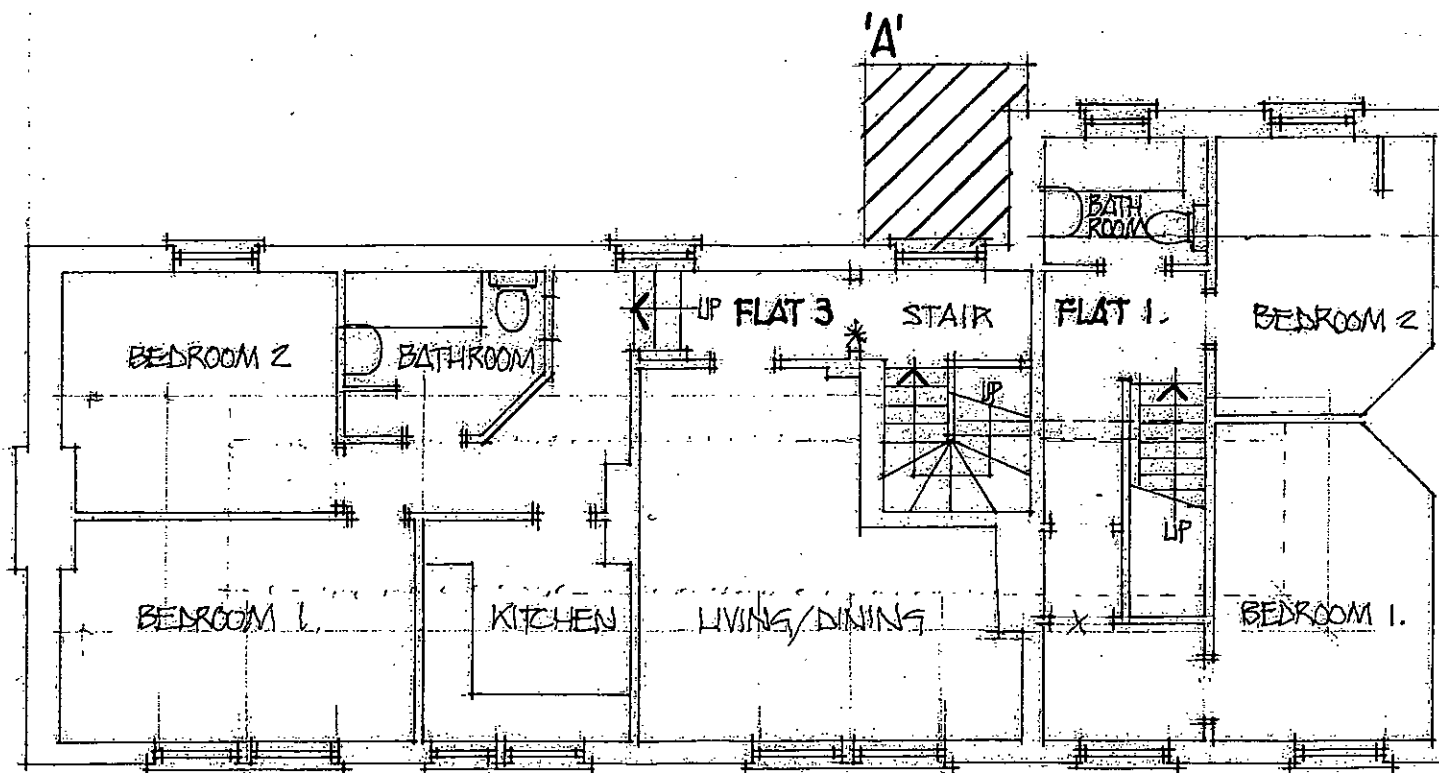

2ND FLOOR PLAN

REV 'A' 31.10.17 UPDATED FOR TP APPLN

PLANS AS EXISTING - SECOND FLOOR + ROOF SPACE / SHOWING DEMOLITION

2-6 BEACH ROAD. LITTLEHAMPTON

GRAHAM NICOLLS LTD. BUILDING DESIGN + TECHNOLOGY

M: 07990 522709

SCALE / 1:100 @ A3

DATE / 24.05.2017

DWG. NO / 030417 / D.3. REV 'A'