


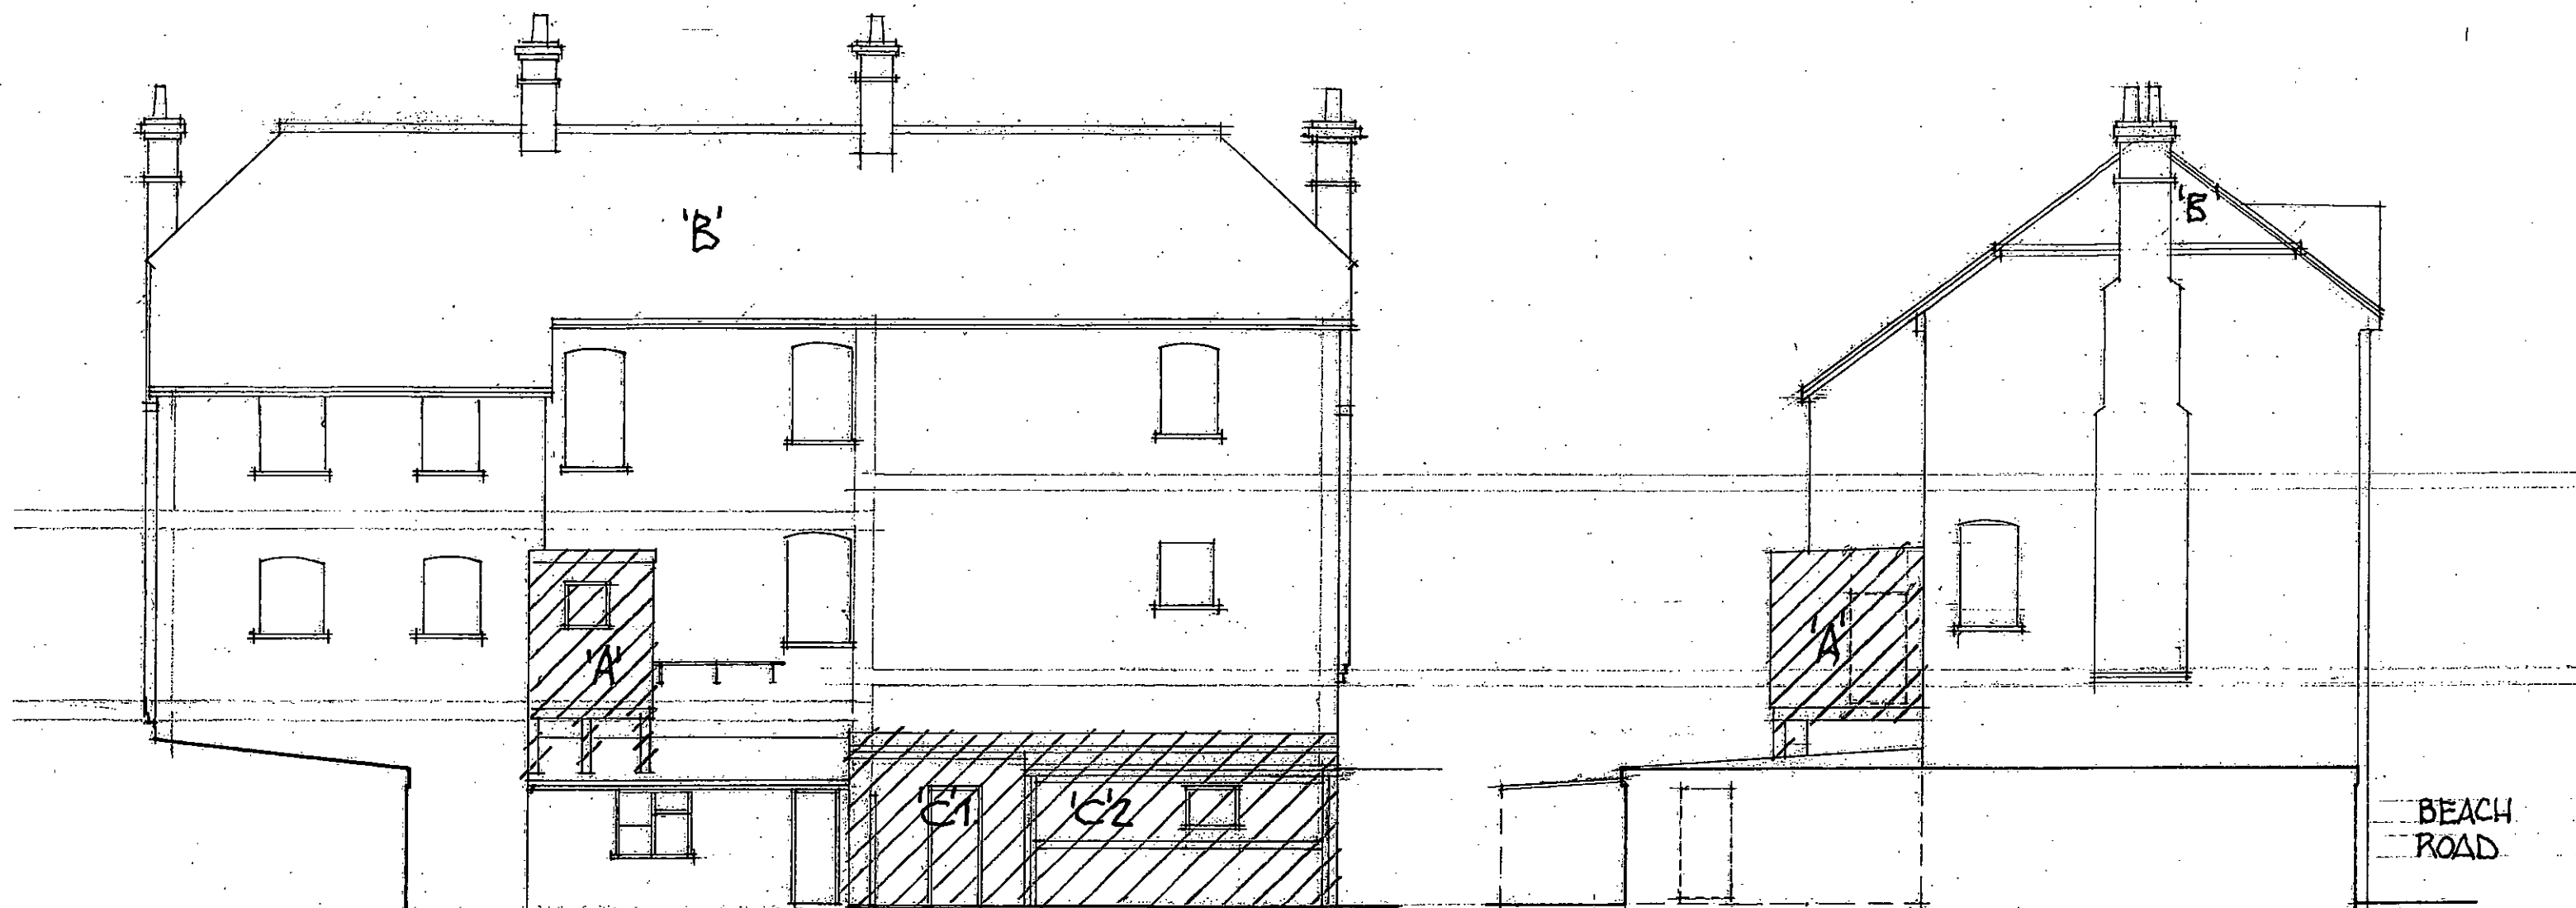

- MAKE GOOD ALL ABUTMENTS AND ADJOINING ROOFS AFTER DEMOLITION SO AS TO BE WEATHERTIGHT.

- MAINTAIN DRAINAGE AND ALL SERVICES TO OCCUPIED PROPERTIES.

WEST [BACK] ELEVATION

SOUTH ELEVATION

SHOWING DEMOLITION

REV 'A' 31.10.17 UPDATED
FOR T.P. APPLICATION

SOUTH AND WEST ELEVATIONS AS EXISTING / SUBJECT TO FURTHER SITE CHECKS *
2-6 BEACH ROAD . LITTLEHAMPTON
GRAHAM NICOLLS LTD . BUILDING DESIGN + TECHNOLOGY TEL / 07990 522709

SCALE / 1:100 @ A3
DATE / 24.05 2017
DWG. NO / 030417 / D5.REV 'A'