



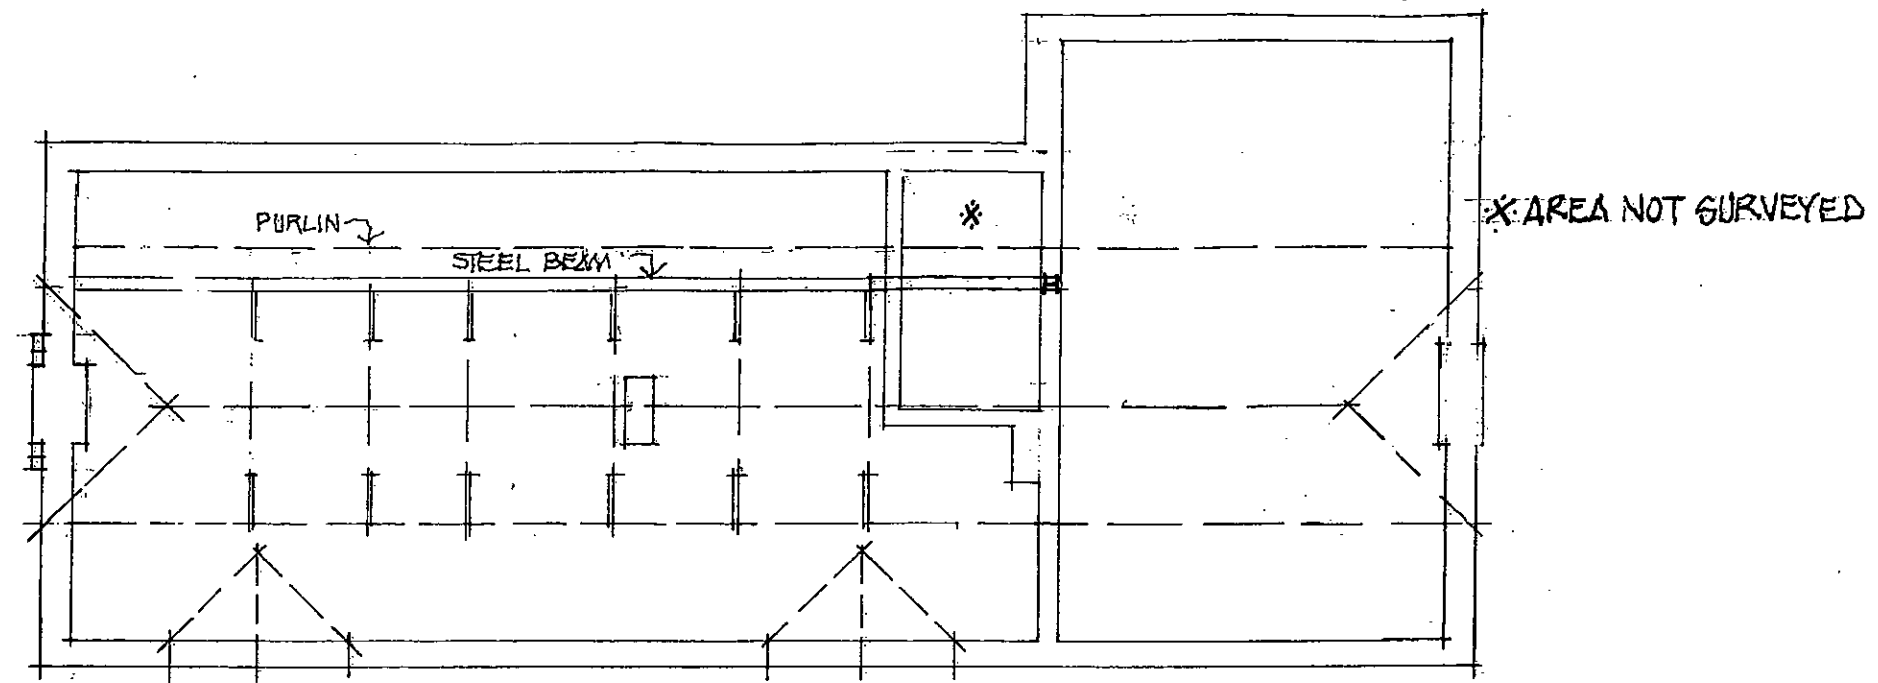

ROOF PLAN

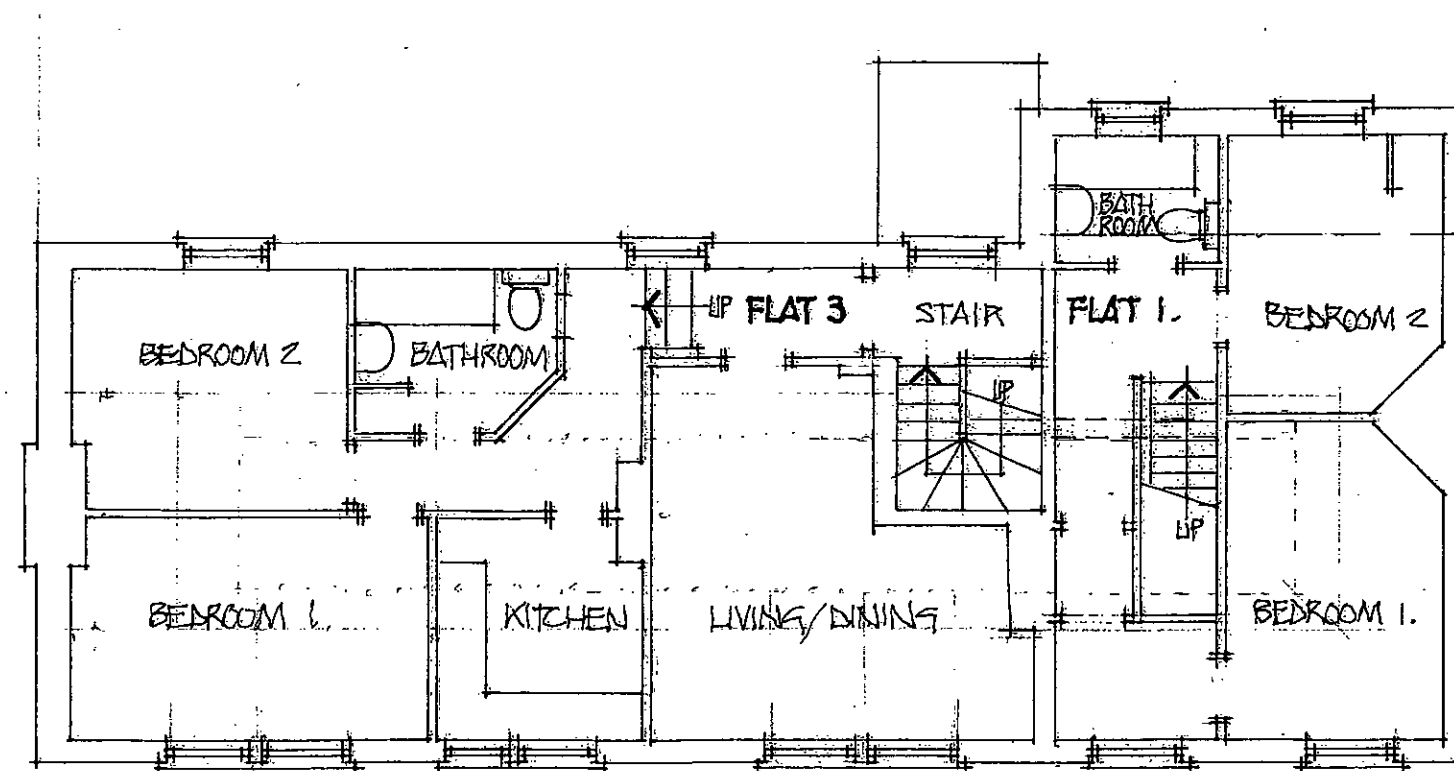

2ND FLOOR PLAN

PLANS AS EXISTING - SECOND FLOOR + ROOF SPACE

2-6 BEACH ROAD. LITTLEHAMPTON

GRAHAM NICOLLS LTD. BUILDING DESIGN + TECHNOLOGY

M: 07990 522709

SCALE / 1:100 @ A3

DATE / 27.04.2017

DWG. NO / 030417 / SY.03