


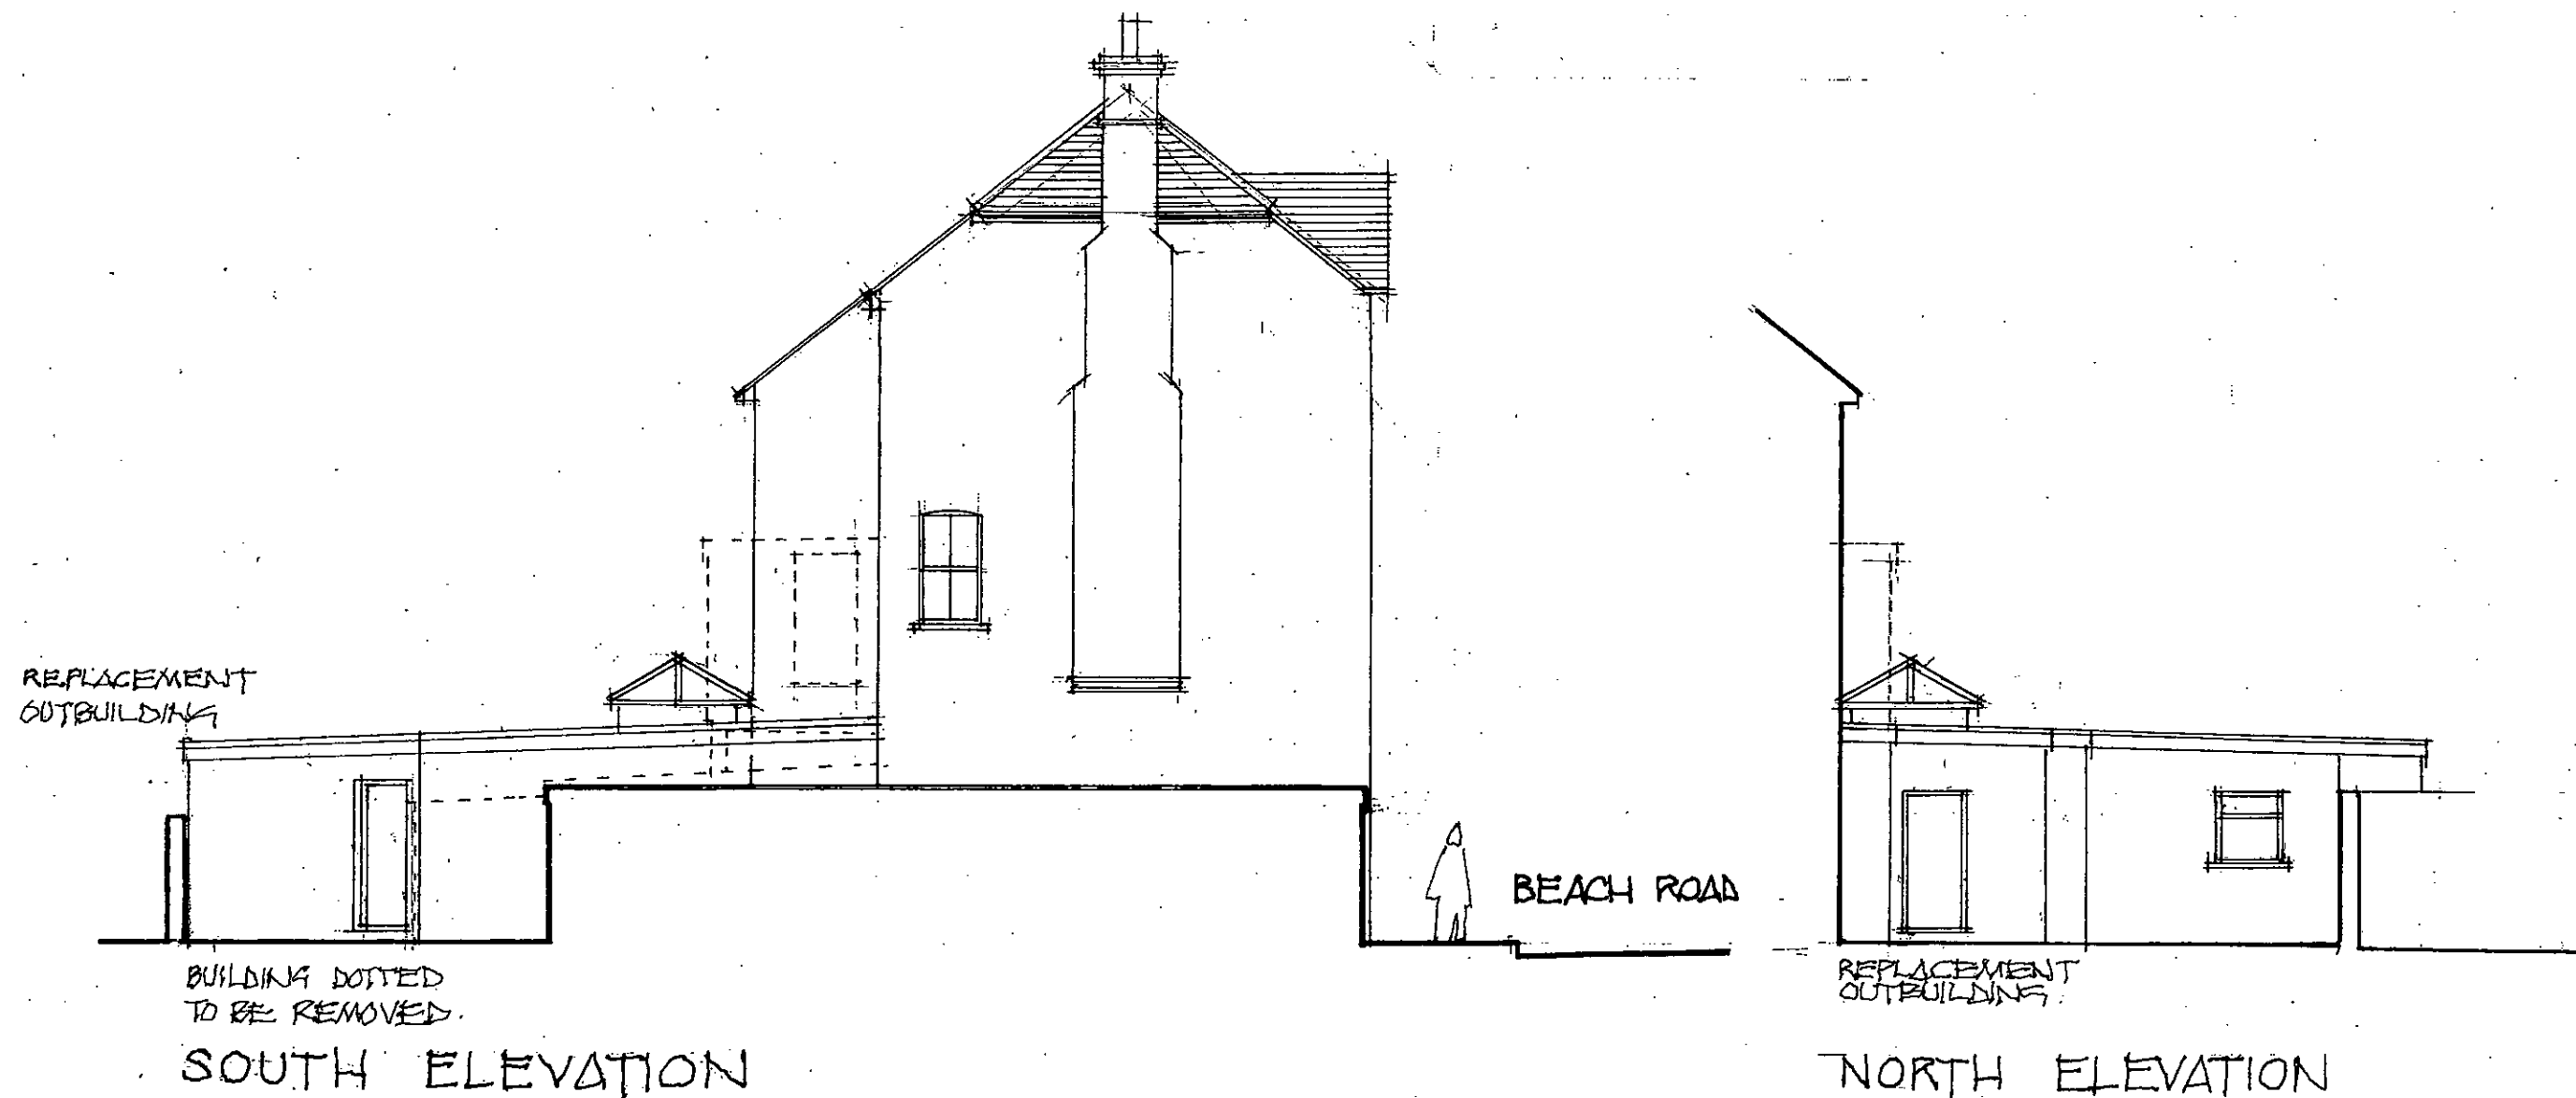

REV 'A' - 26.10.17 - AMENDED FOR TP APPLICATION

SOUTH + NORTH ELEVATIONS AS PROPOSED

2-6, BEACH ROAD . LITTLEHAMPTON

GRAHAM NICOLLS LTD . BUILDING DESIGN + TECHNOLOGY

TEL / 07440 522709

SCALE / 1:100

@A3

DATE / 21.08.2017

DWG. NO. / 030417 / TP. 07 REV. 'A'