



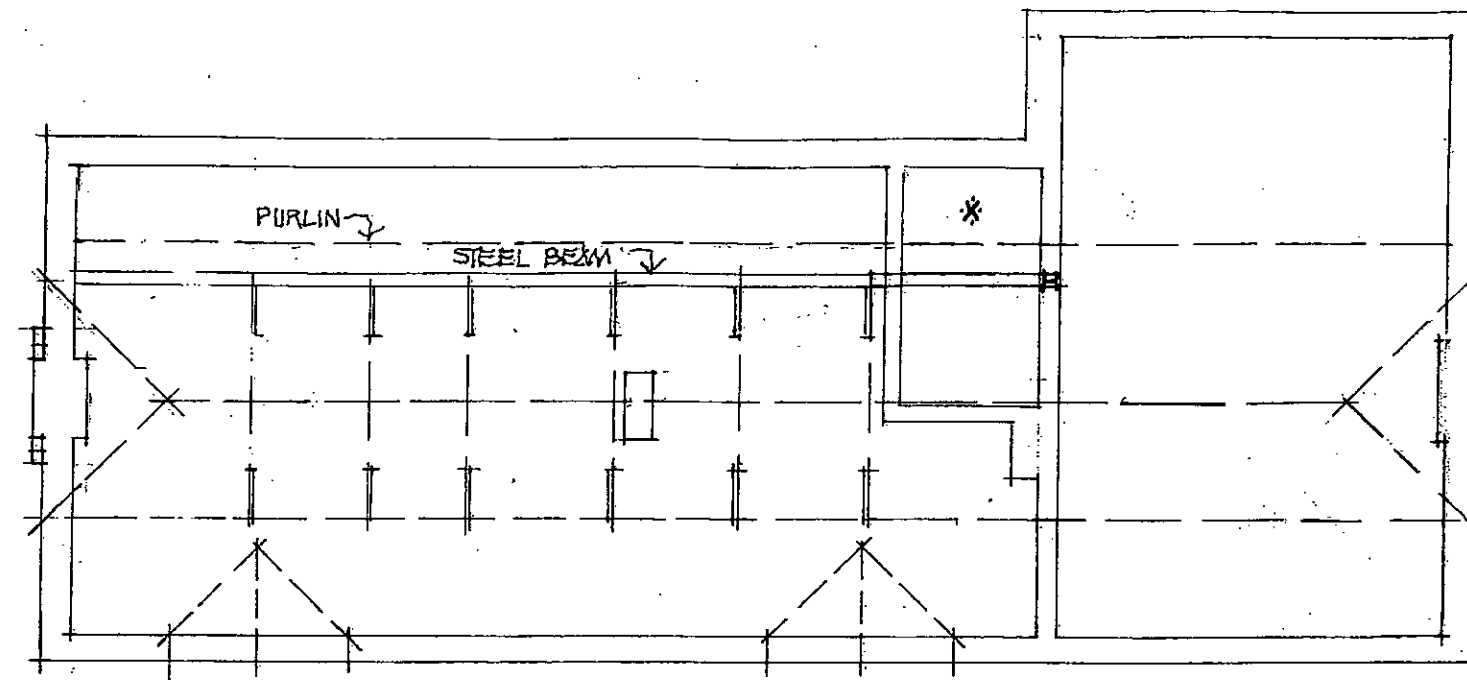

ROOF PLAN/ FOR DETAILS OF ROOF STRUCTURE REPAIRS SEE ENGINEERS INFORMATION

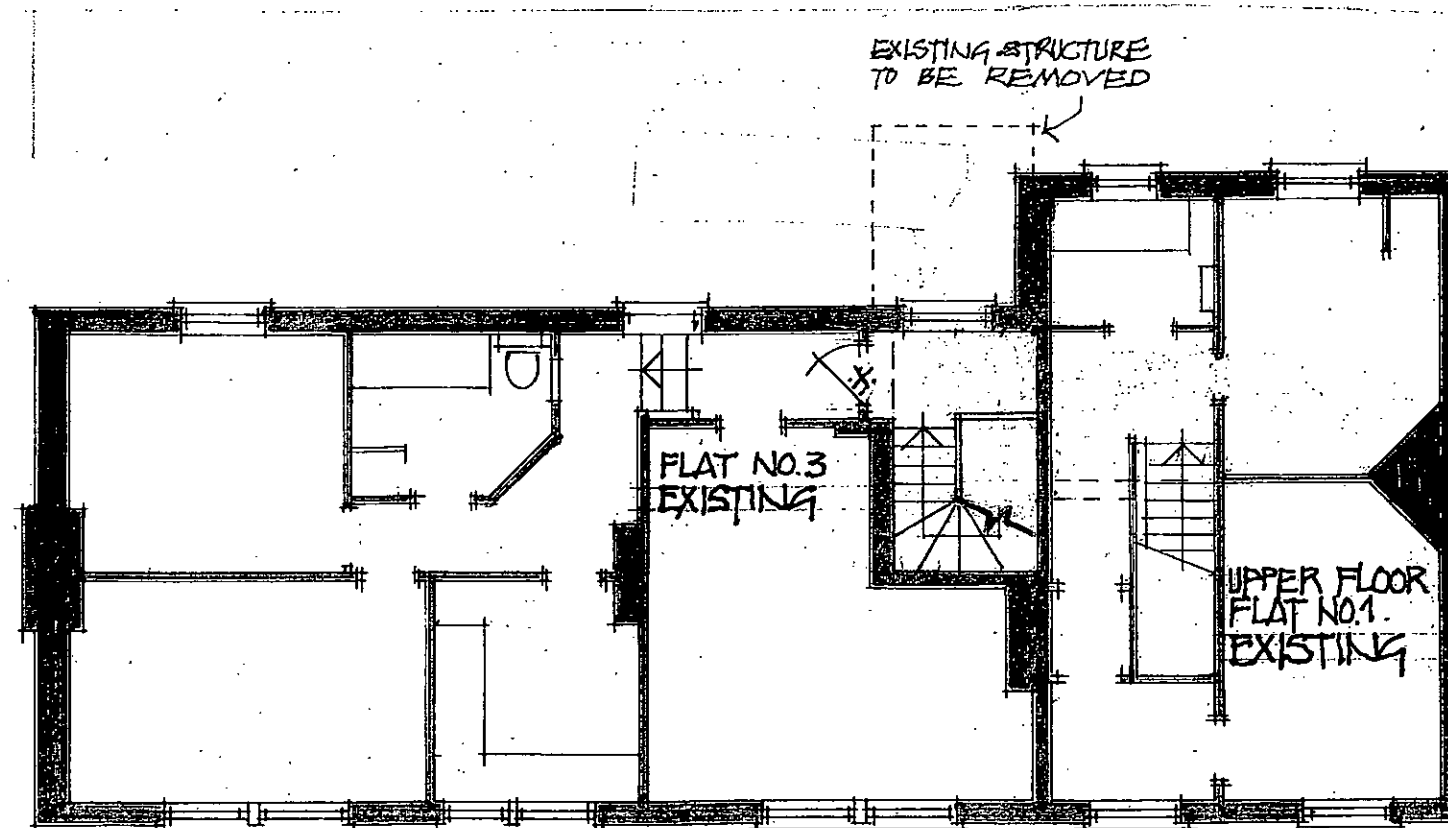

SECOND FLOOR PLAN

REV'A 26.10.17 - ROOF REPAIRS ADDED.

PLAN AS PROPOSED - SECOND FLOOR + ROOFSpace

2-6 BEACH ROAD . LITTLEHAMPTON

GRAHAM NICOLLS LTD. BUILDING DESIGN+TECHNOLOGY

TEL/07990 522709

SCALE / 1:100 @ A3

DATE / 24.07.2017

DWG. NO / 030417/TP.03 REV'A