


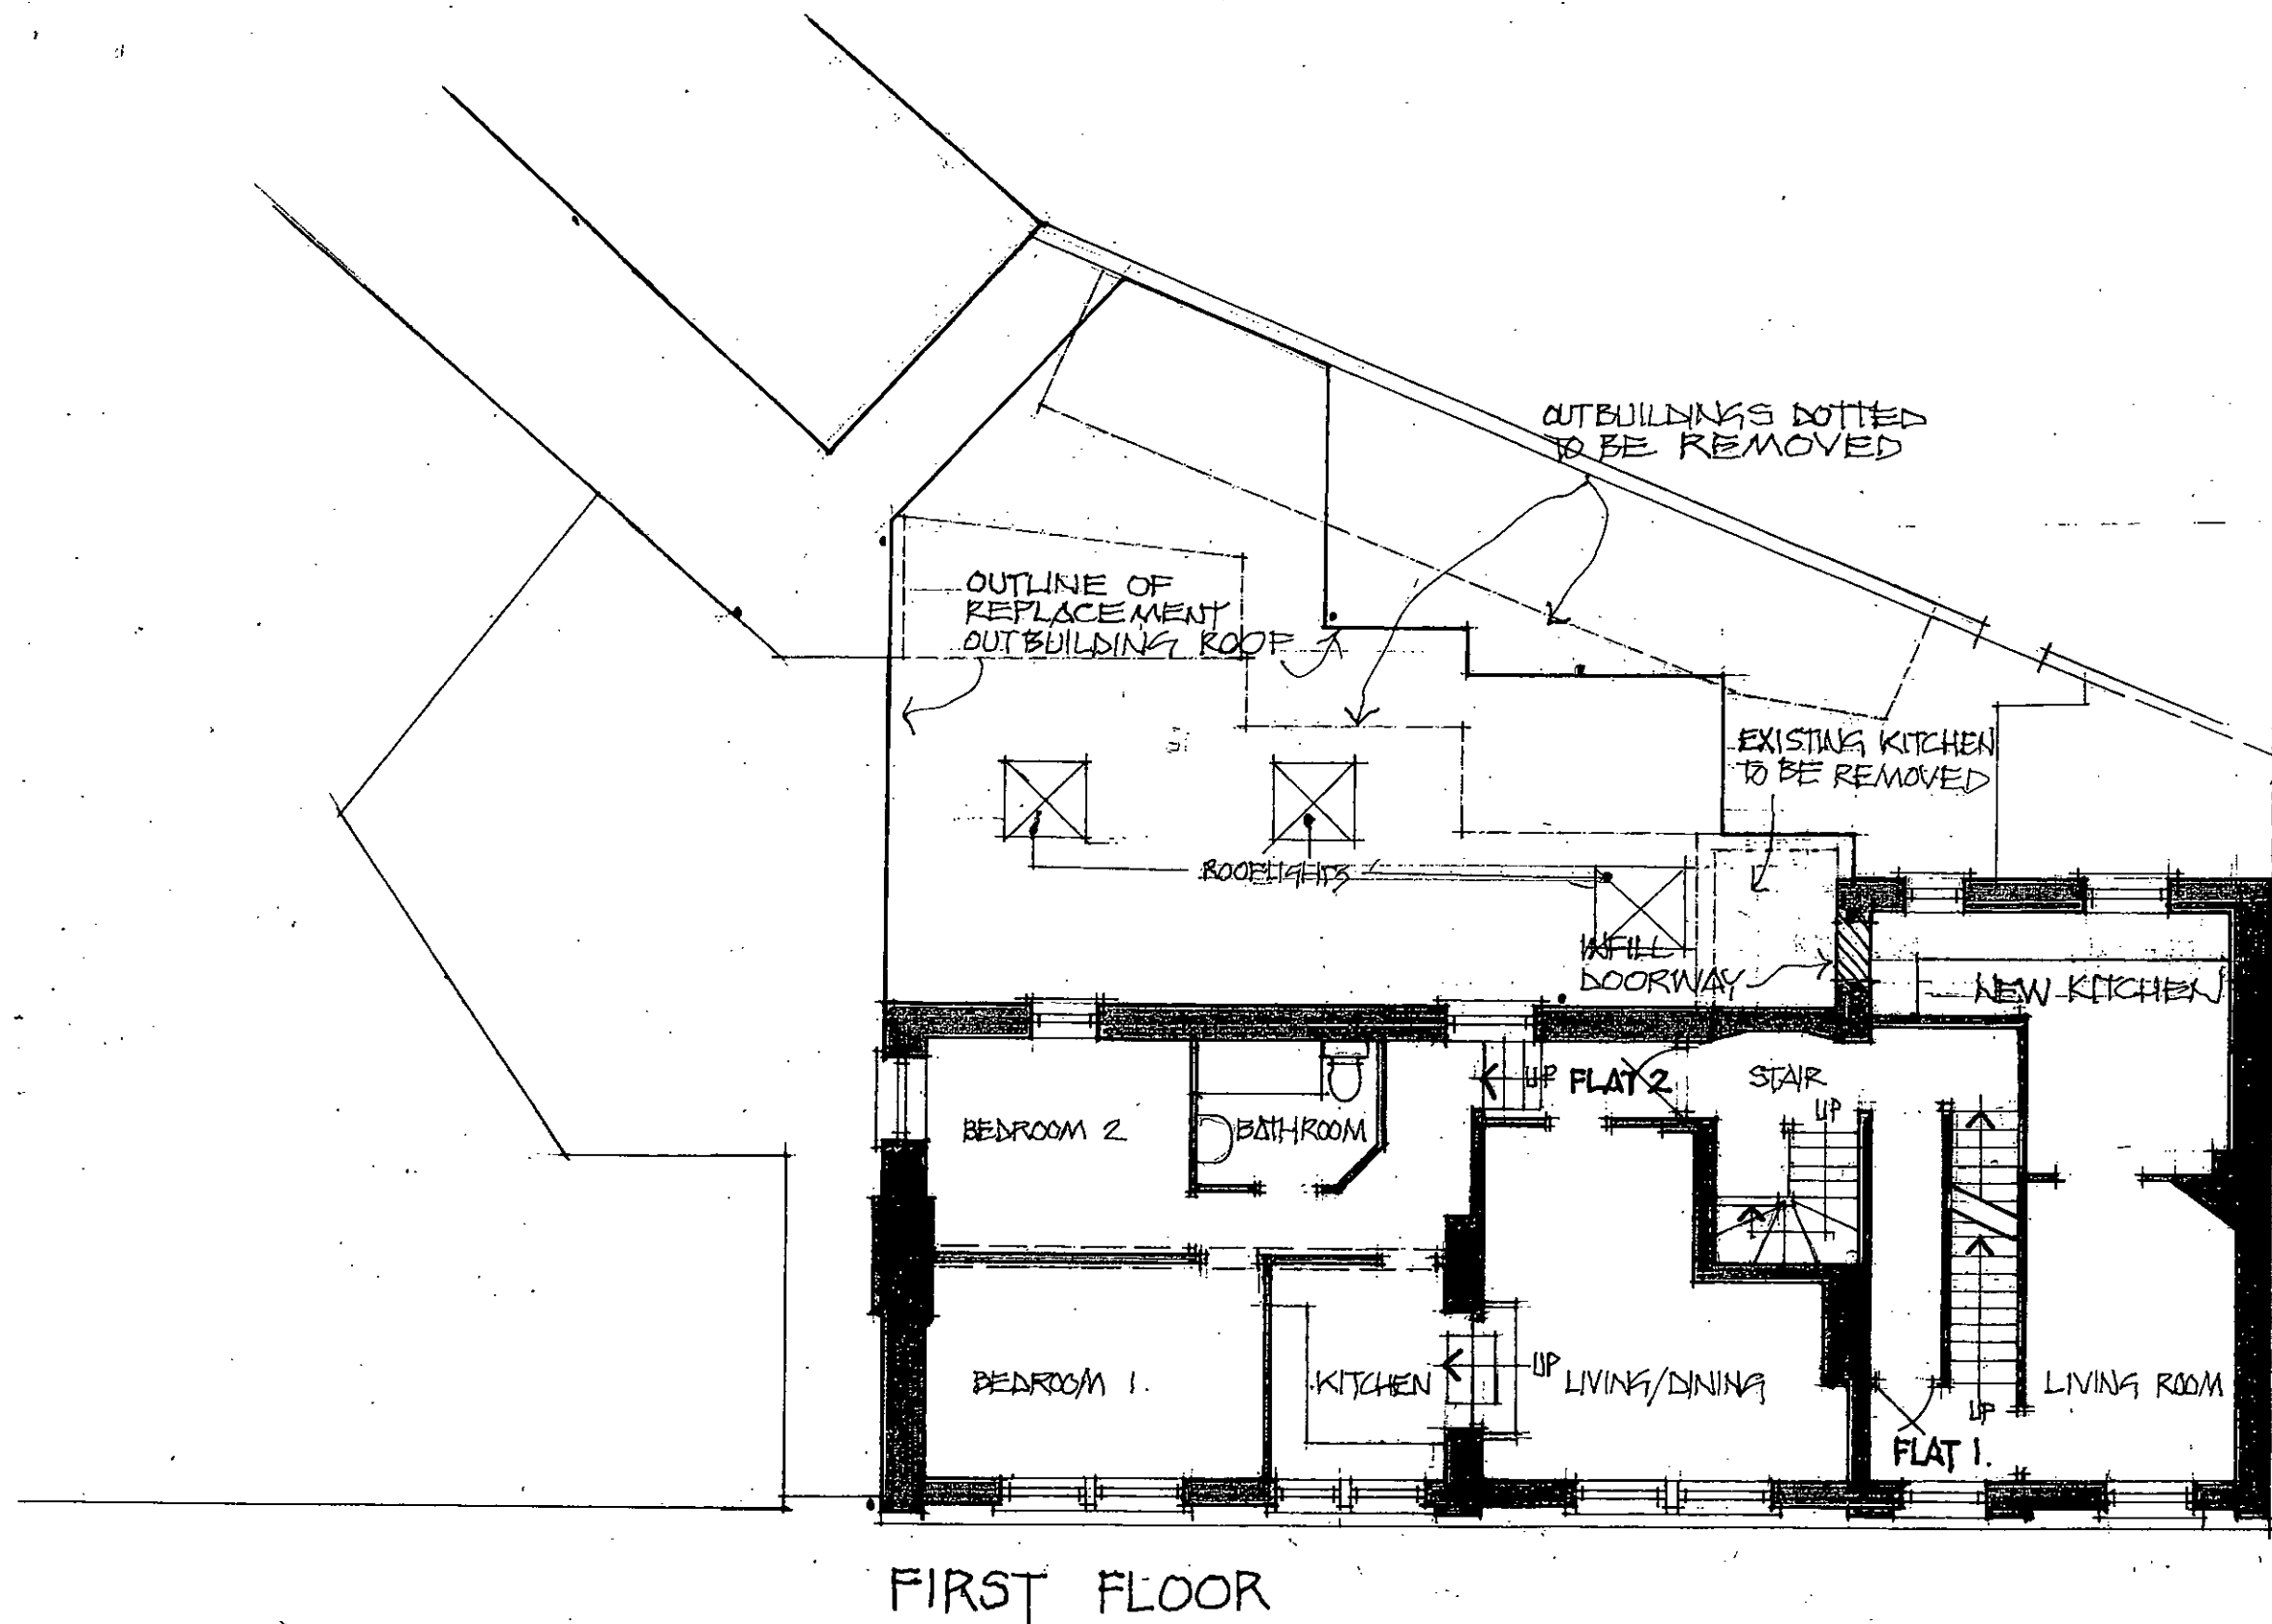

FIRST FLOOR PLAN AS PROPOSED
 2-6 BEACH ROAD, LITTLEHAMPTON
 GRAHAM NICOLLS LTD. BUILDING DESIGN+TECHNOLOGY

M: 07990 522709

SCALE / 1:100 @ A3
 DATE / 16.08.2017
 DWG. NO / 030417 / TP.02