
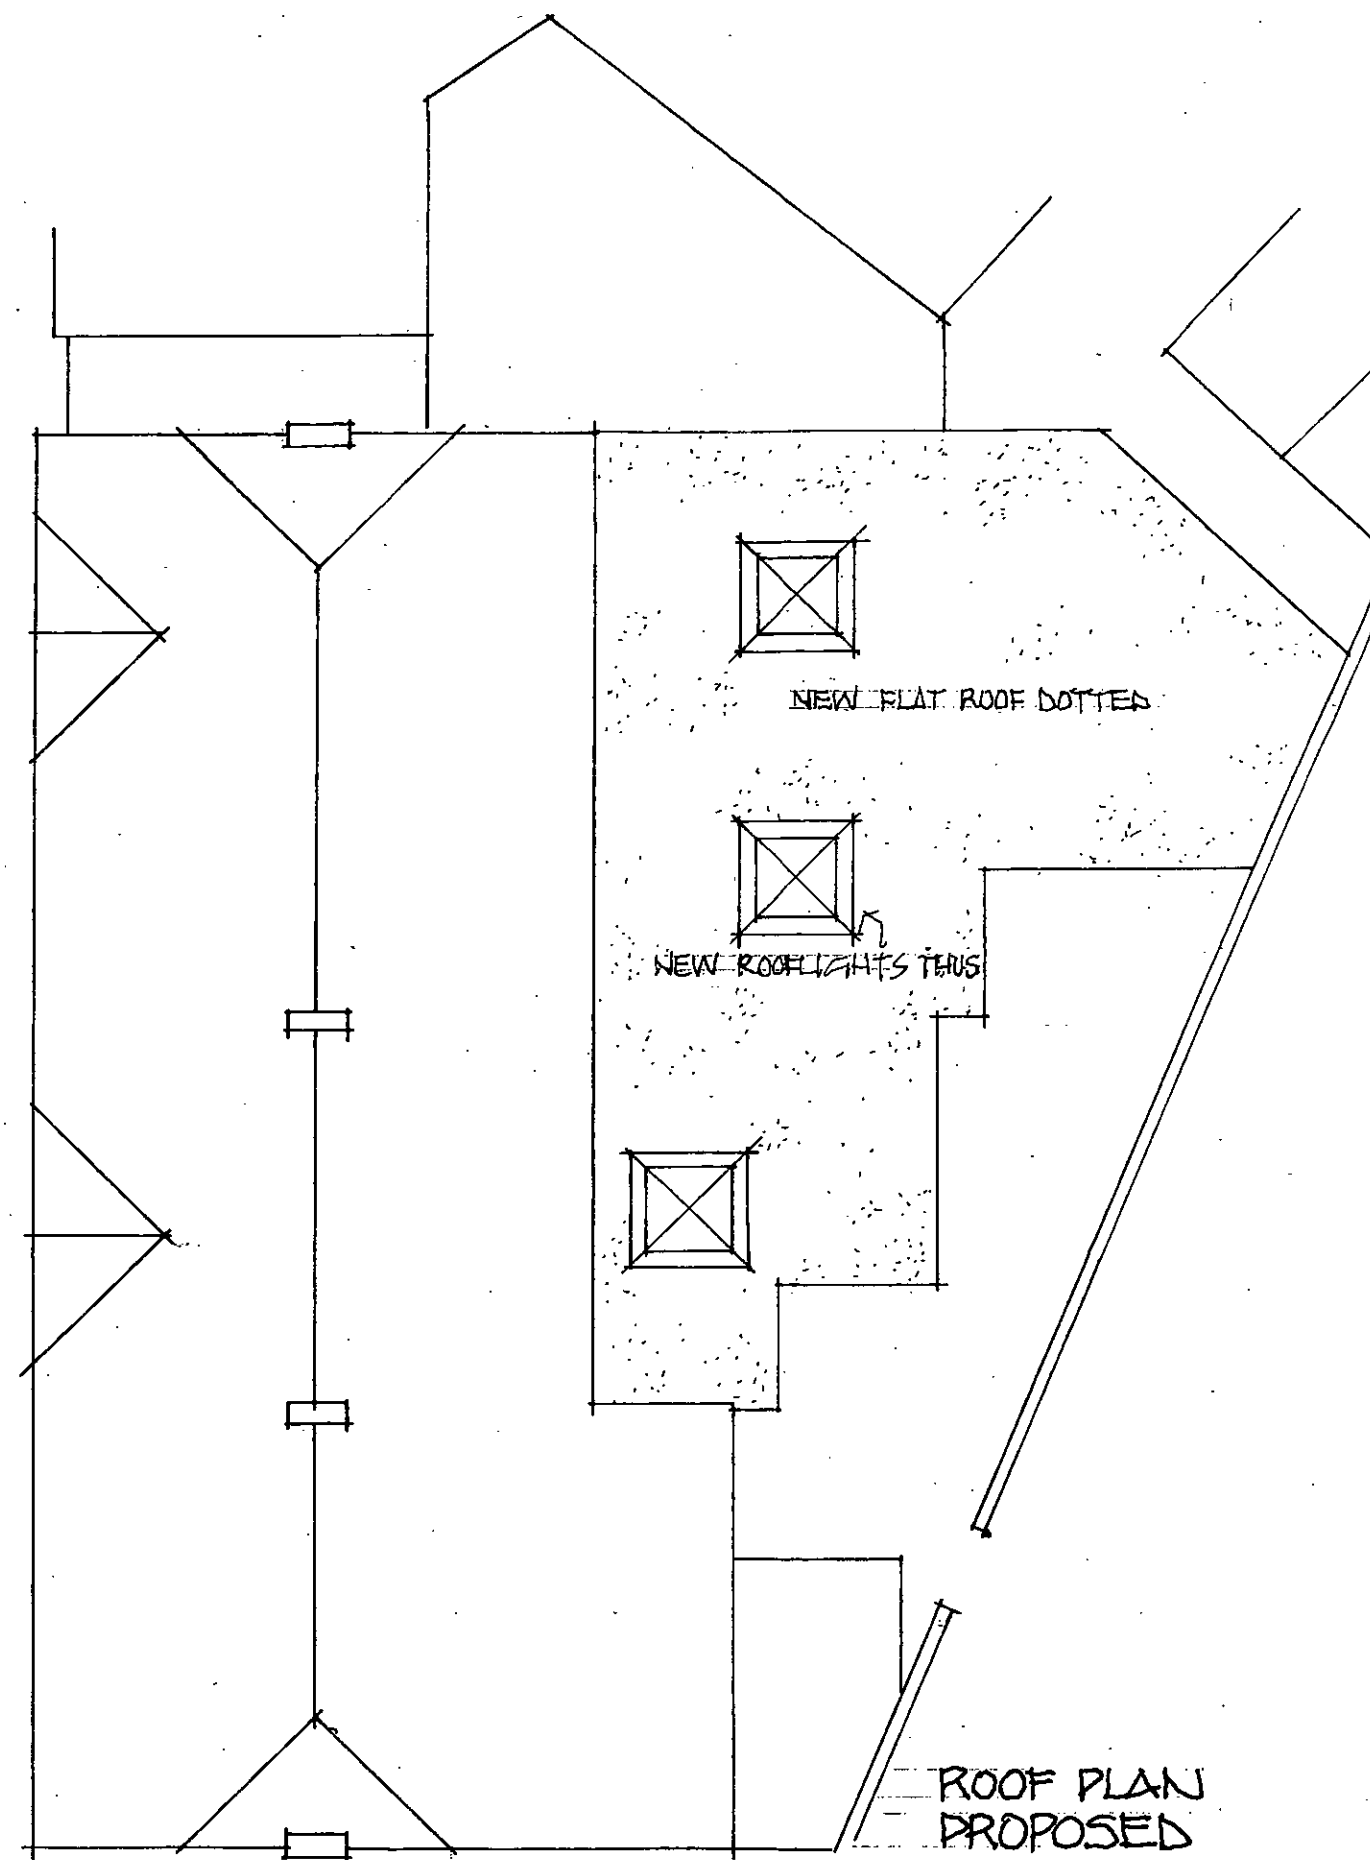


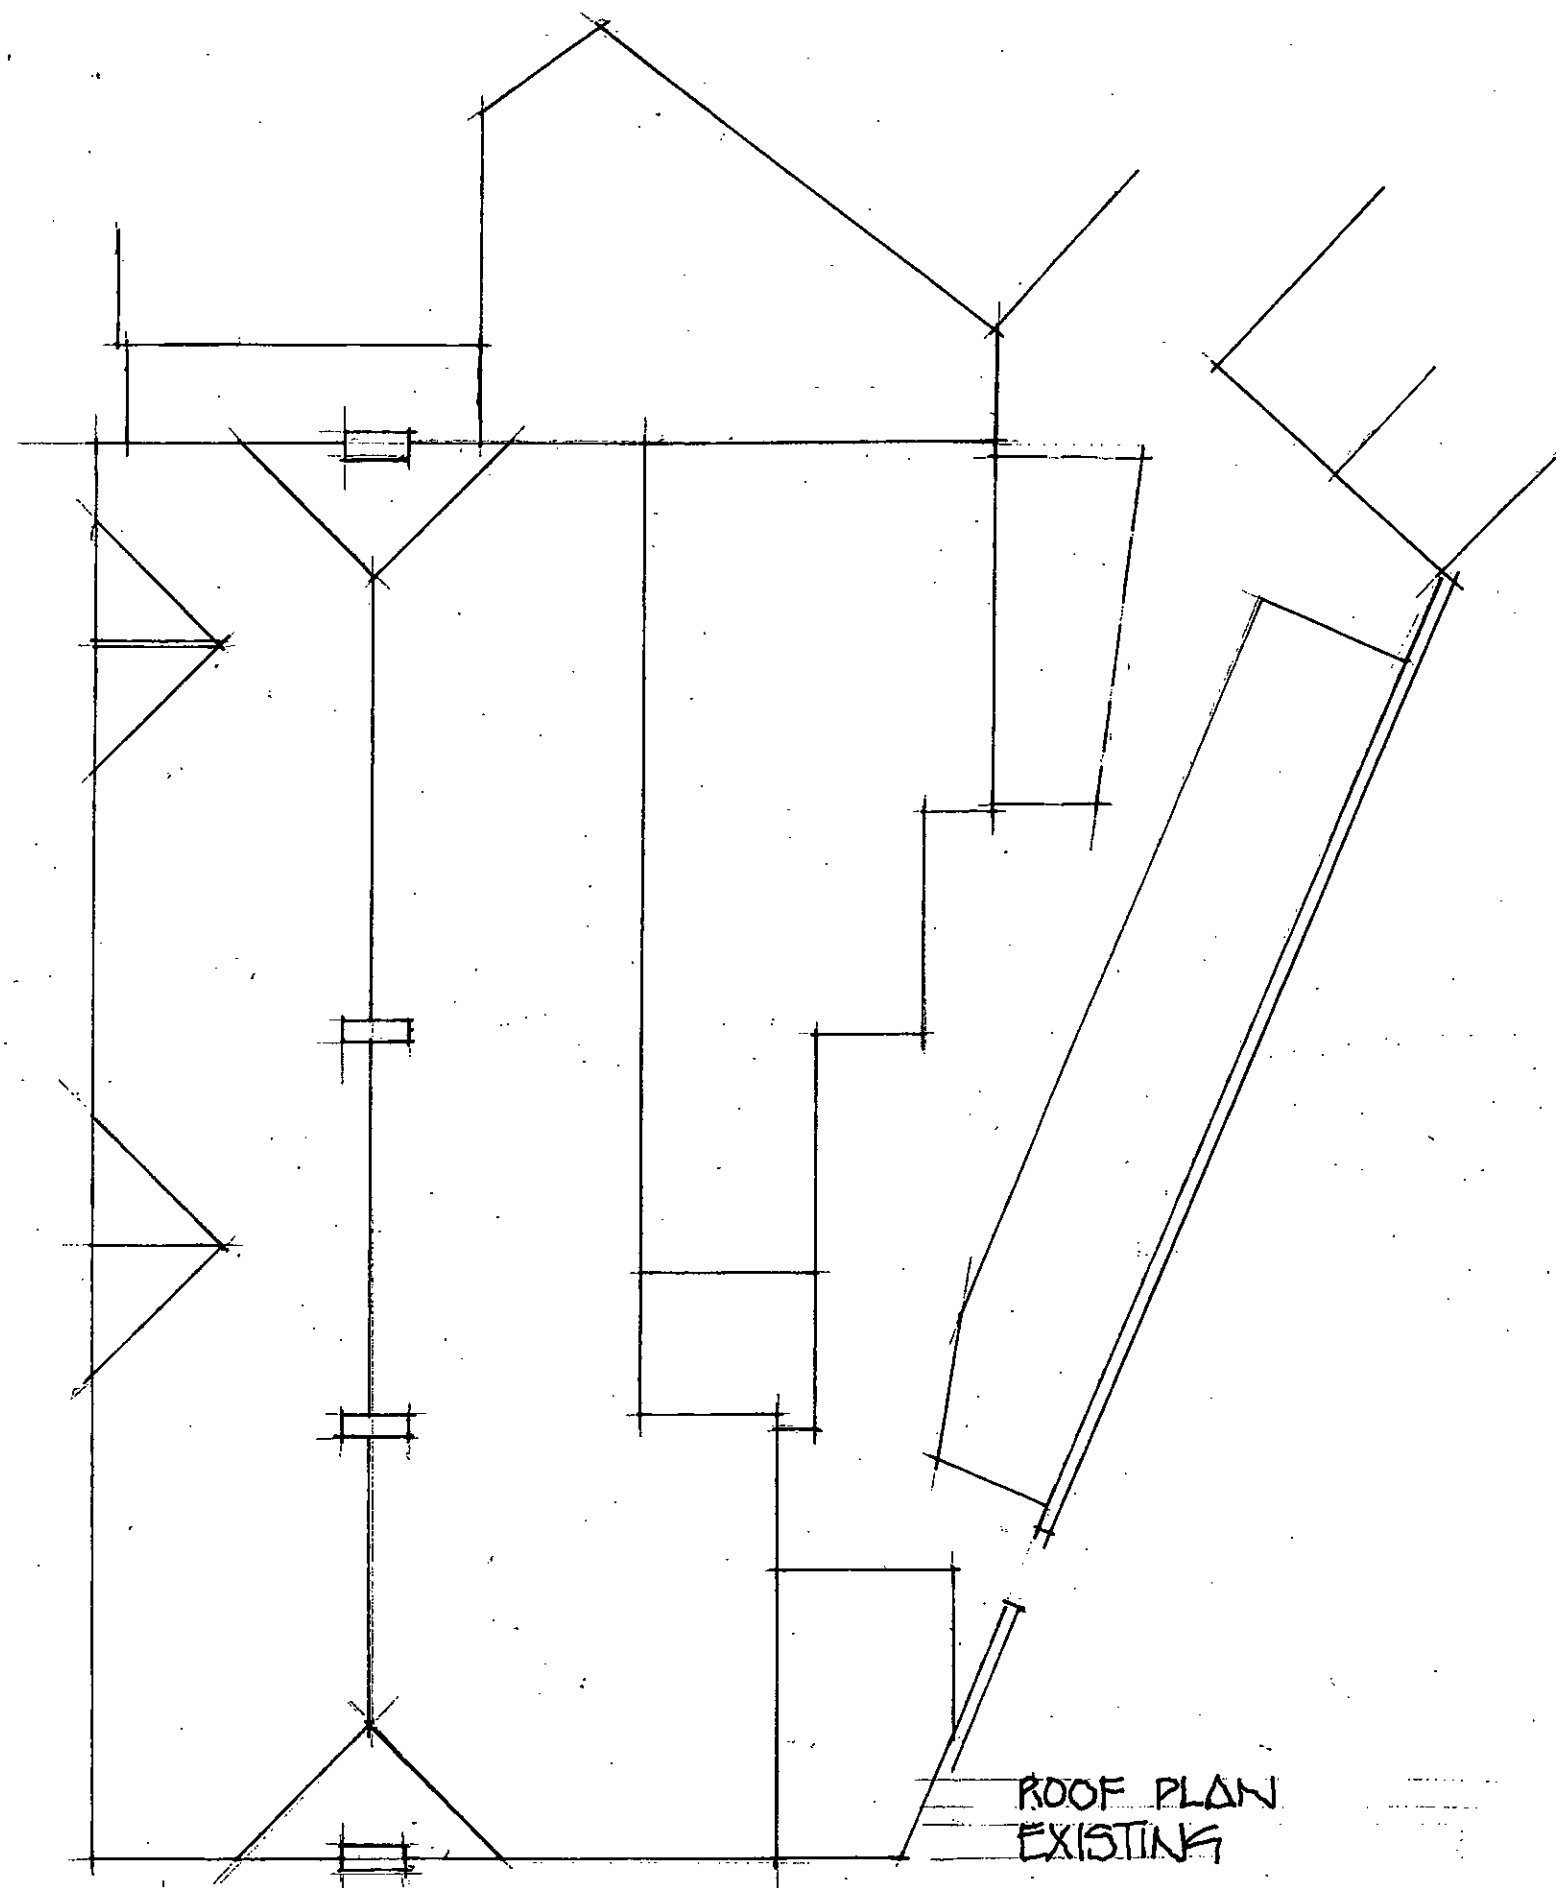

ROOF PLANS EXISTING + PROPOSED

2-6 BEACH ROAD . LITTLEHAMPTON . SUSSEX

GRAHAM NICOLLS LTD . BUILDING DESIGN + TECHNOLOGY

TEL/07990 522709

SCALE/1:100 @ A3

DATE /30.10.2017

DWG NO /030417/TP05