



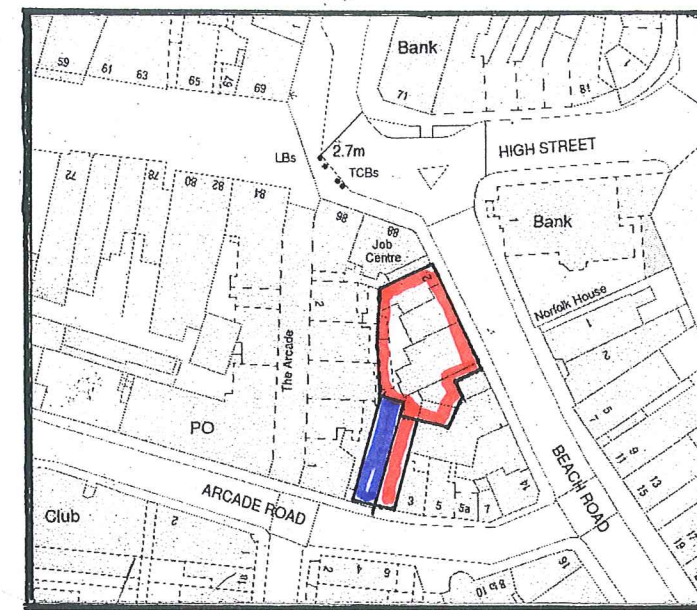


1:1250 LOCATION PLAN

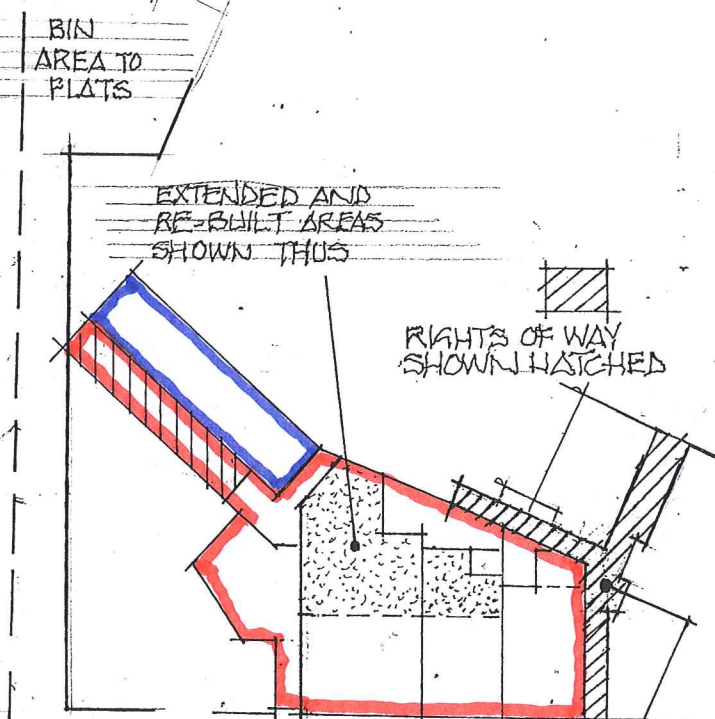

1:500 SITE PLAN

EXISTING BIN AREA TO ALL FLATS

REV/A' 18.12.2017 - EXTENDED SHOWN DOTTED - NORTH POINT ADDED

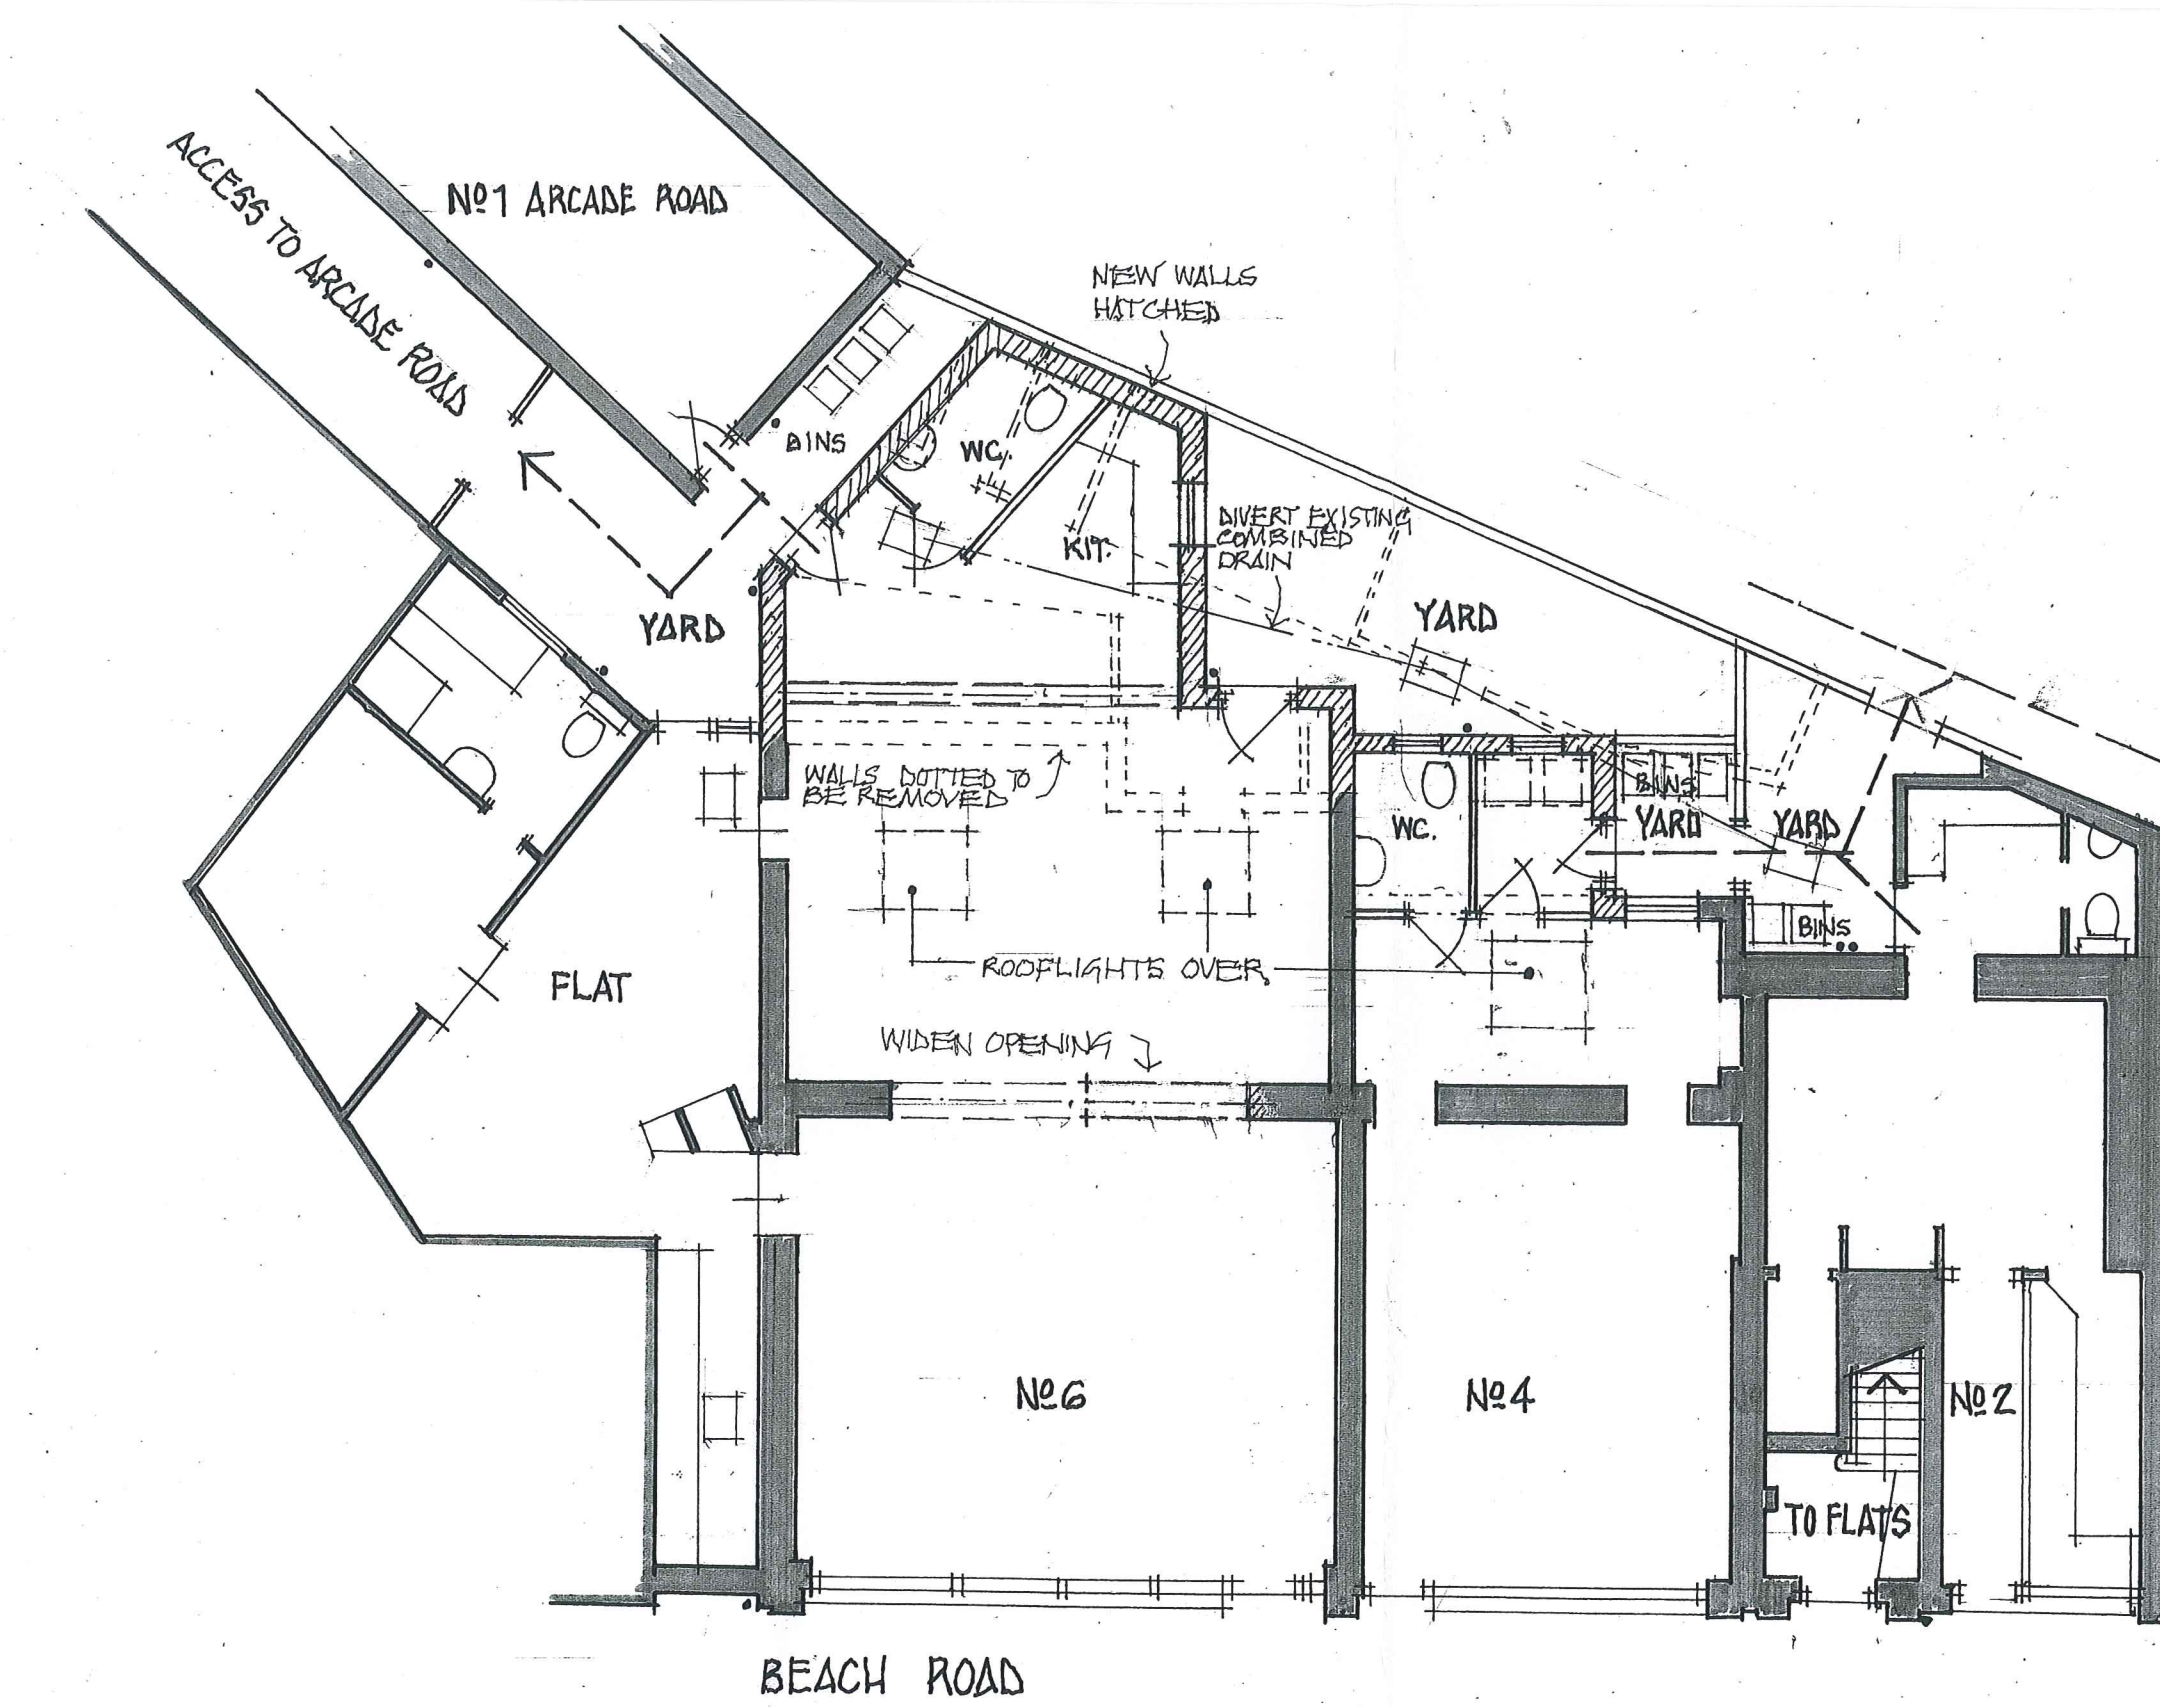

GROUND FLOOR PLAN AS PROPOSED WITH SITE + LOCATION PLANS
 2-6, BEACH ROAD, LITTLEHAMPTON
 GRAHAM NICOLLS LTD. BUILDING DESIGN + TECHNOLOGY TEL/07990 522709

SCALE / 1:100+1:500+1:1250@A3
 DATE / 14.08.2017
 DWG. NO / 030417/TP.01'A'