
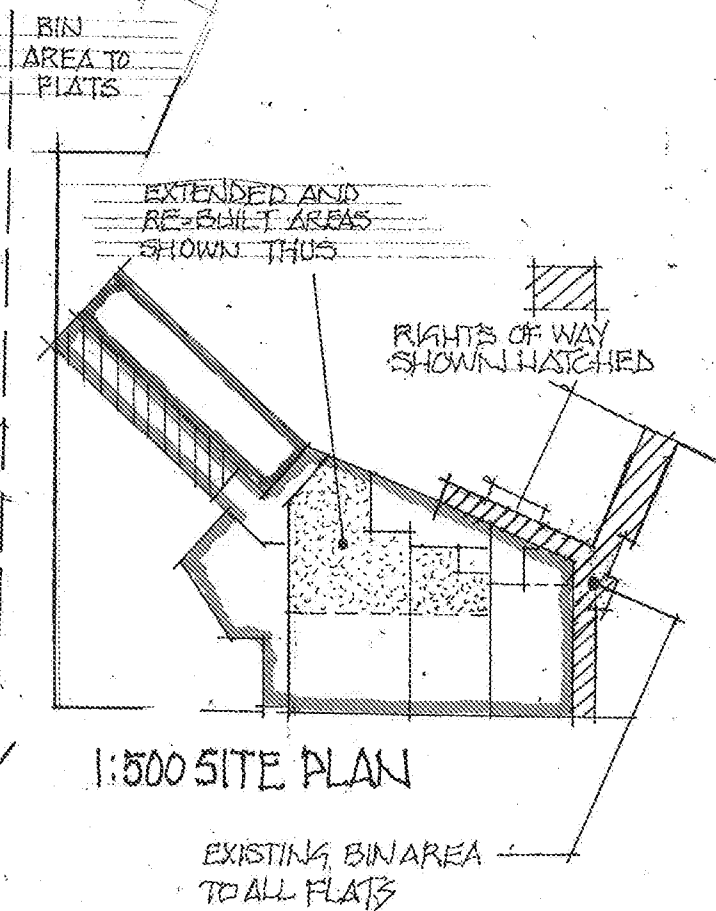
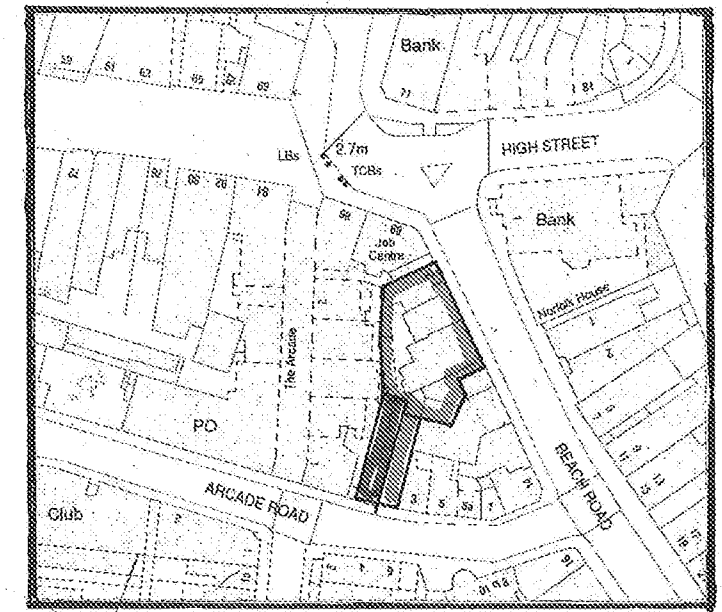


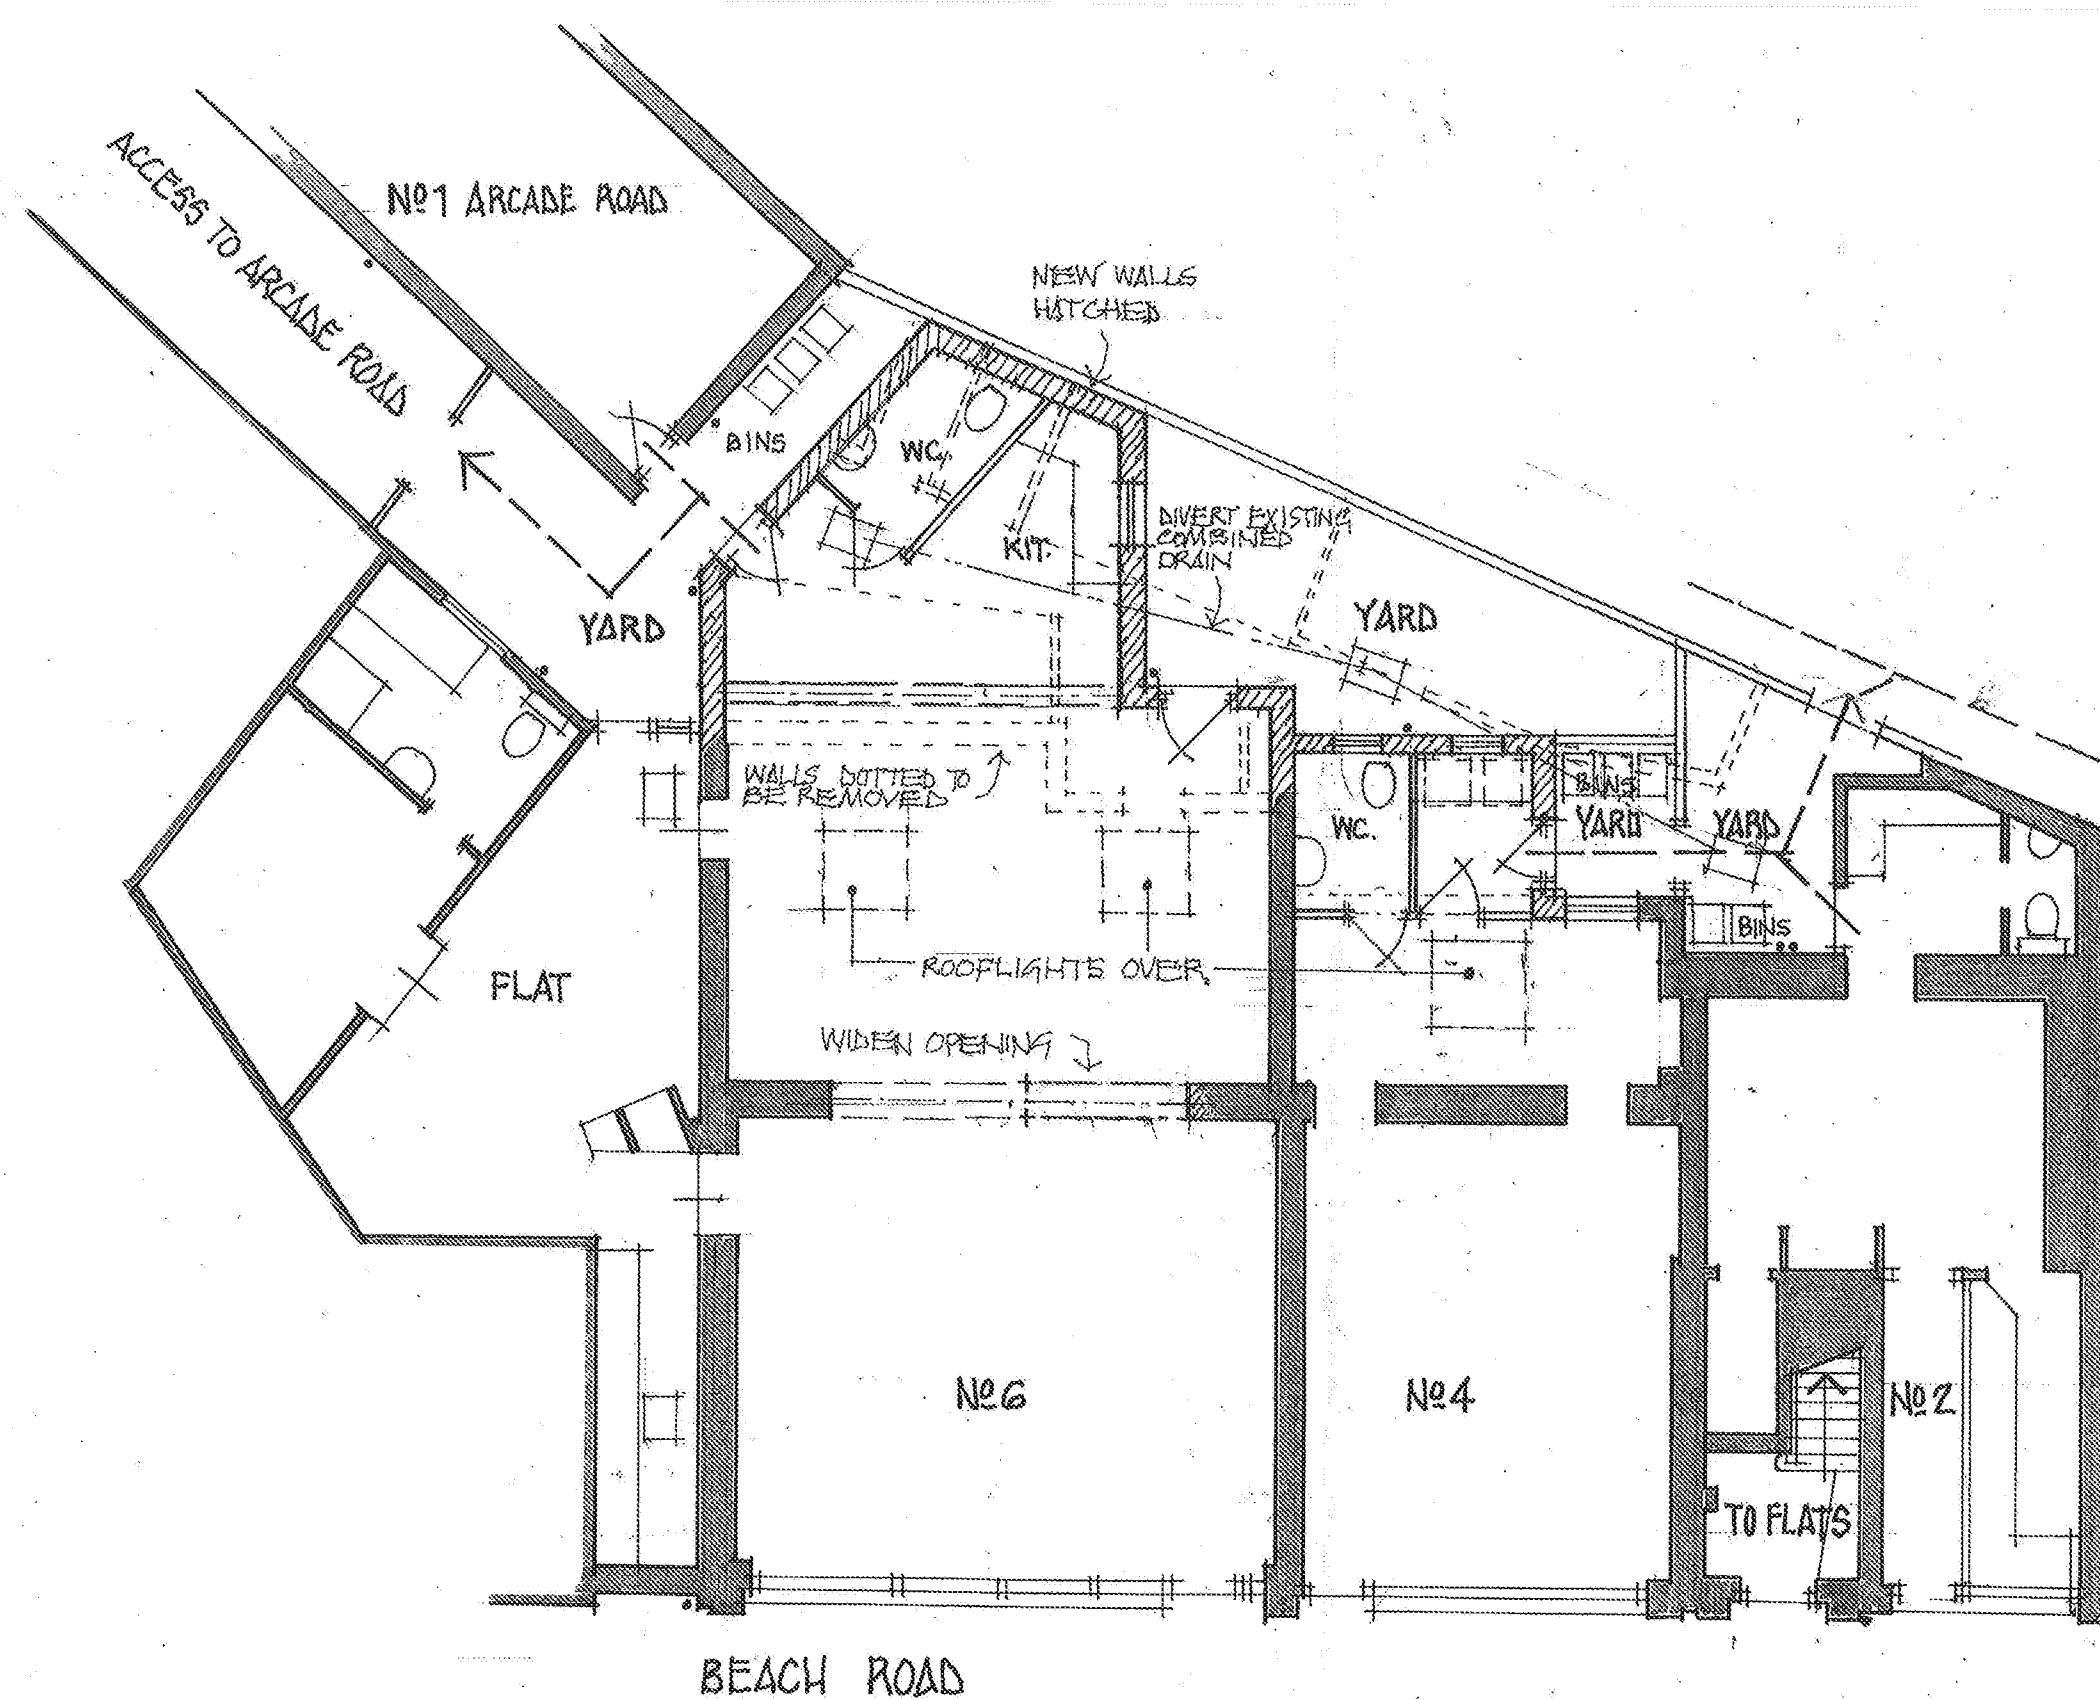

GROUND FLOOR PLAN AS PROPOSED WITH SITE + LOCATION PLANS
 2-6, BEACH ROAD, LITTLEHAMPTON
 GRAHAM NICOLLS LTD. BUILDING DESIGN + TECHNOLOGY

REV/A 18.12.2017 - EXTENDED SHOWN DOTTED - NORTH POINT ADDED

SCALE / 1:100 + 1:500 + 1:1250 @ A3
 DATE / 14.08.2017
 DWG. NO / 030417 / TP. 01 'A'