




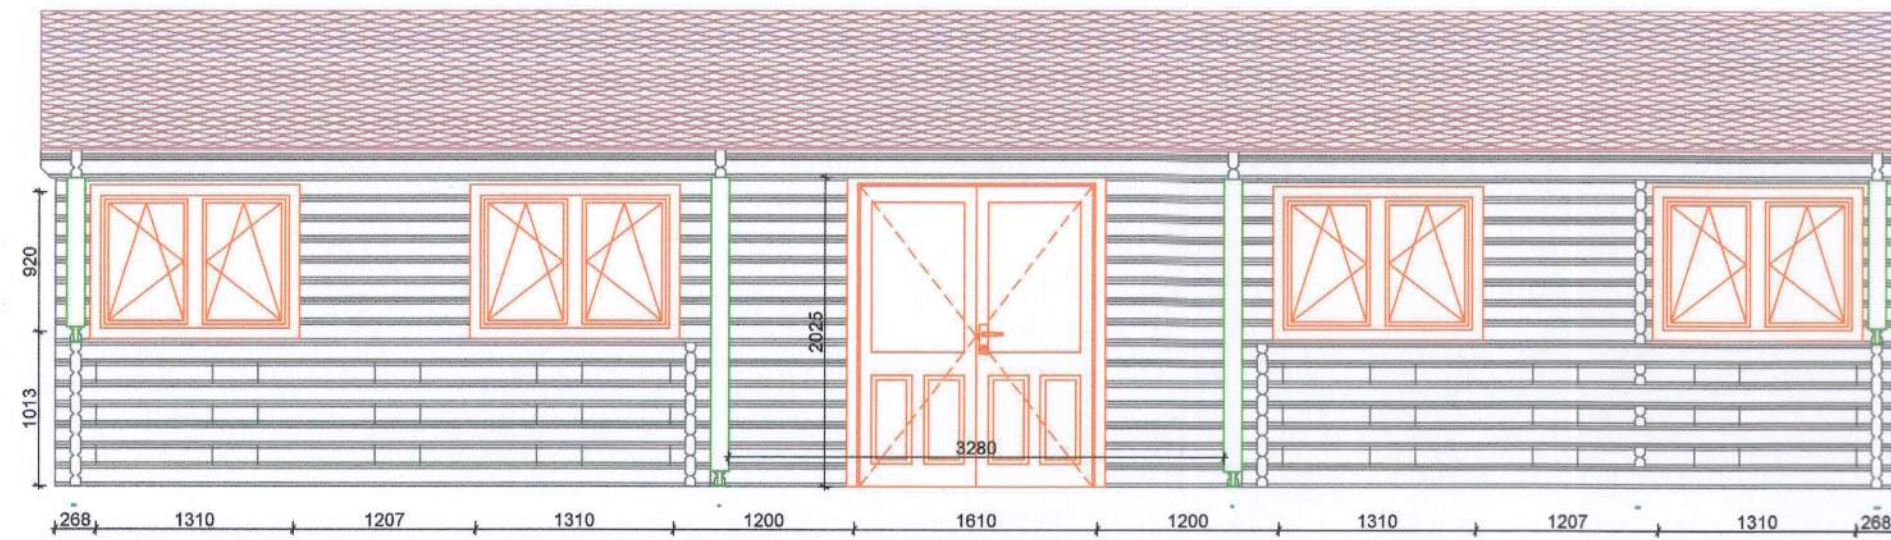


Front (west) Elevation - scale 1:50

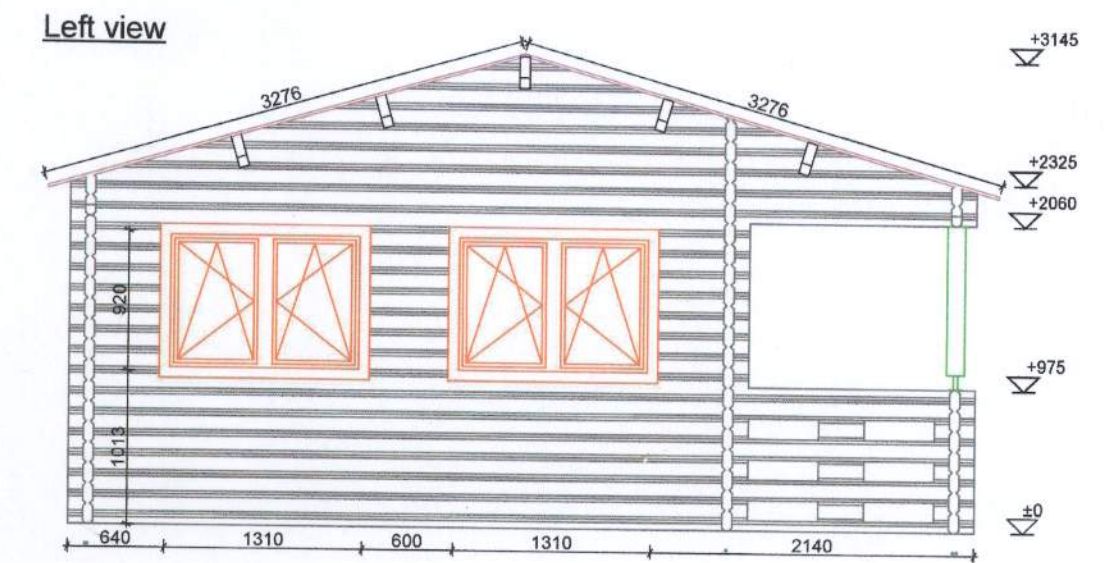

Side (north) Elevation - scale 1:50

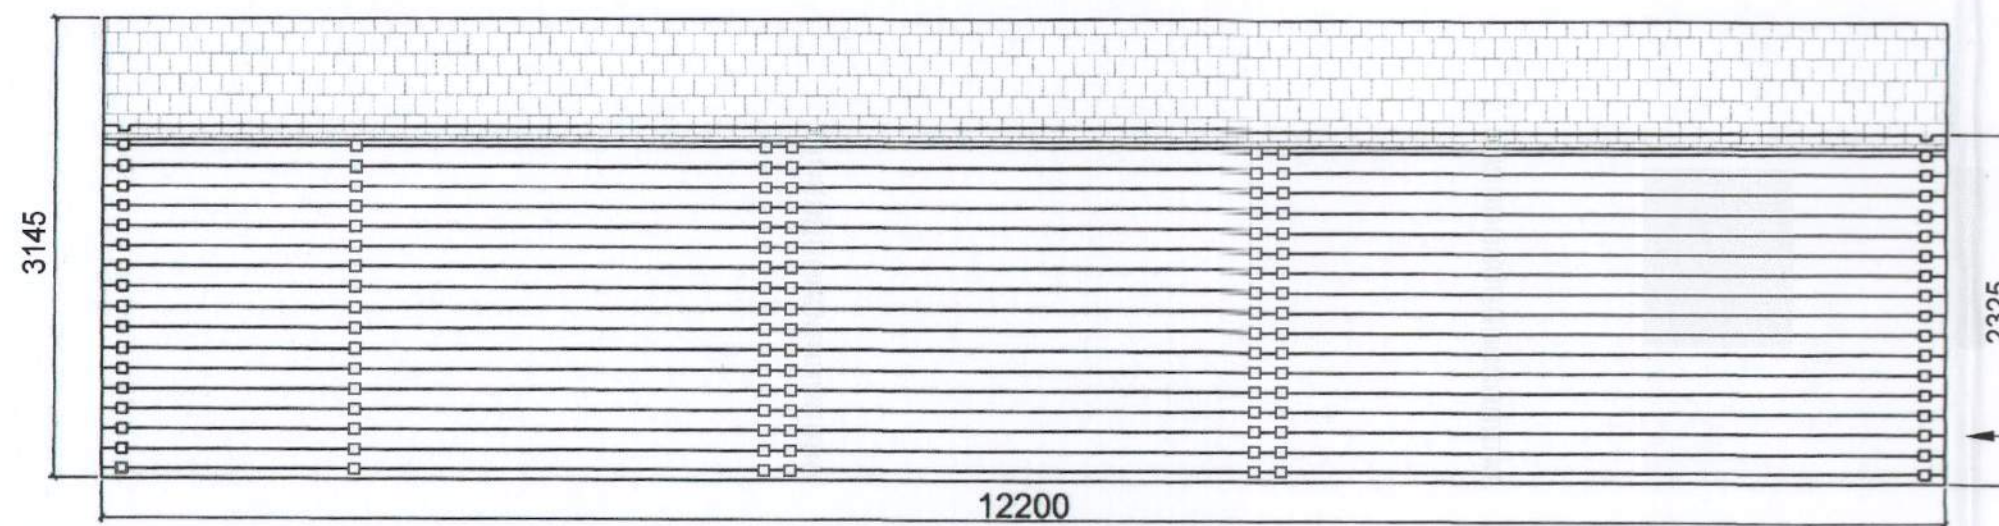


Rear (east) Elevation - scale 1:50

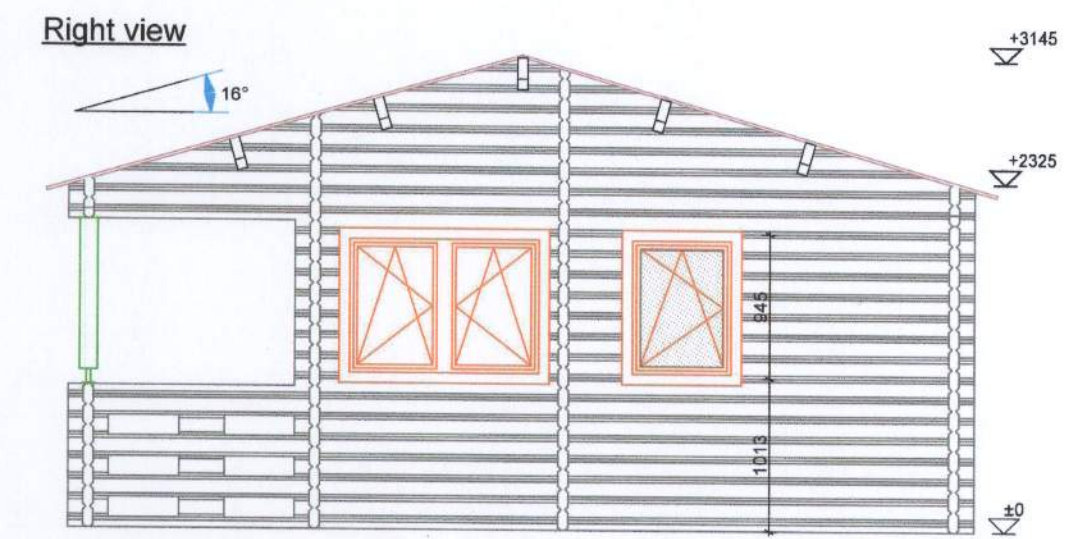


Side (south) Elevation - scale 1:50



Note:
Heights are from underside of clubhouse base. They include the floor but do not include 75mm bearers laid on the concrete slab

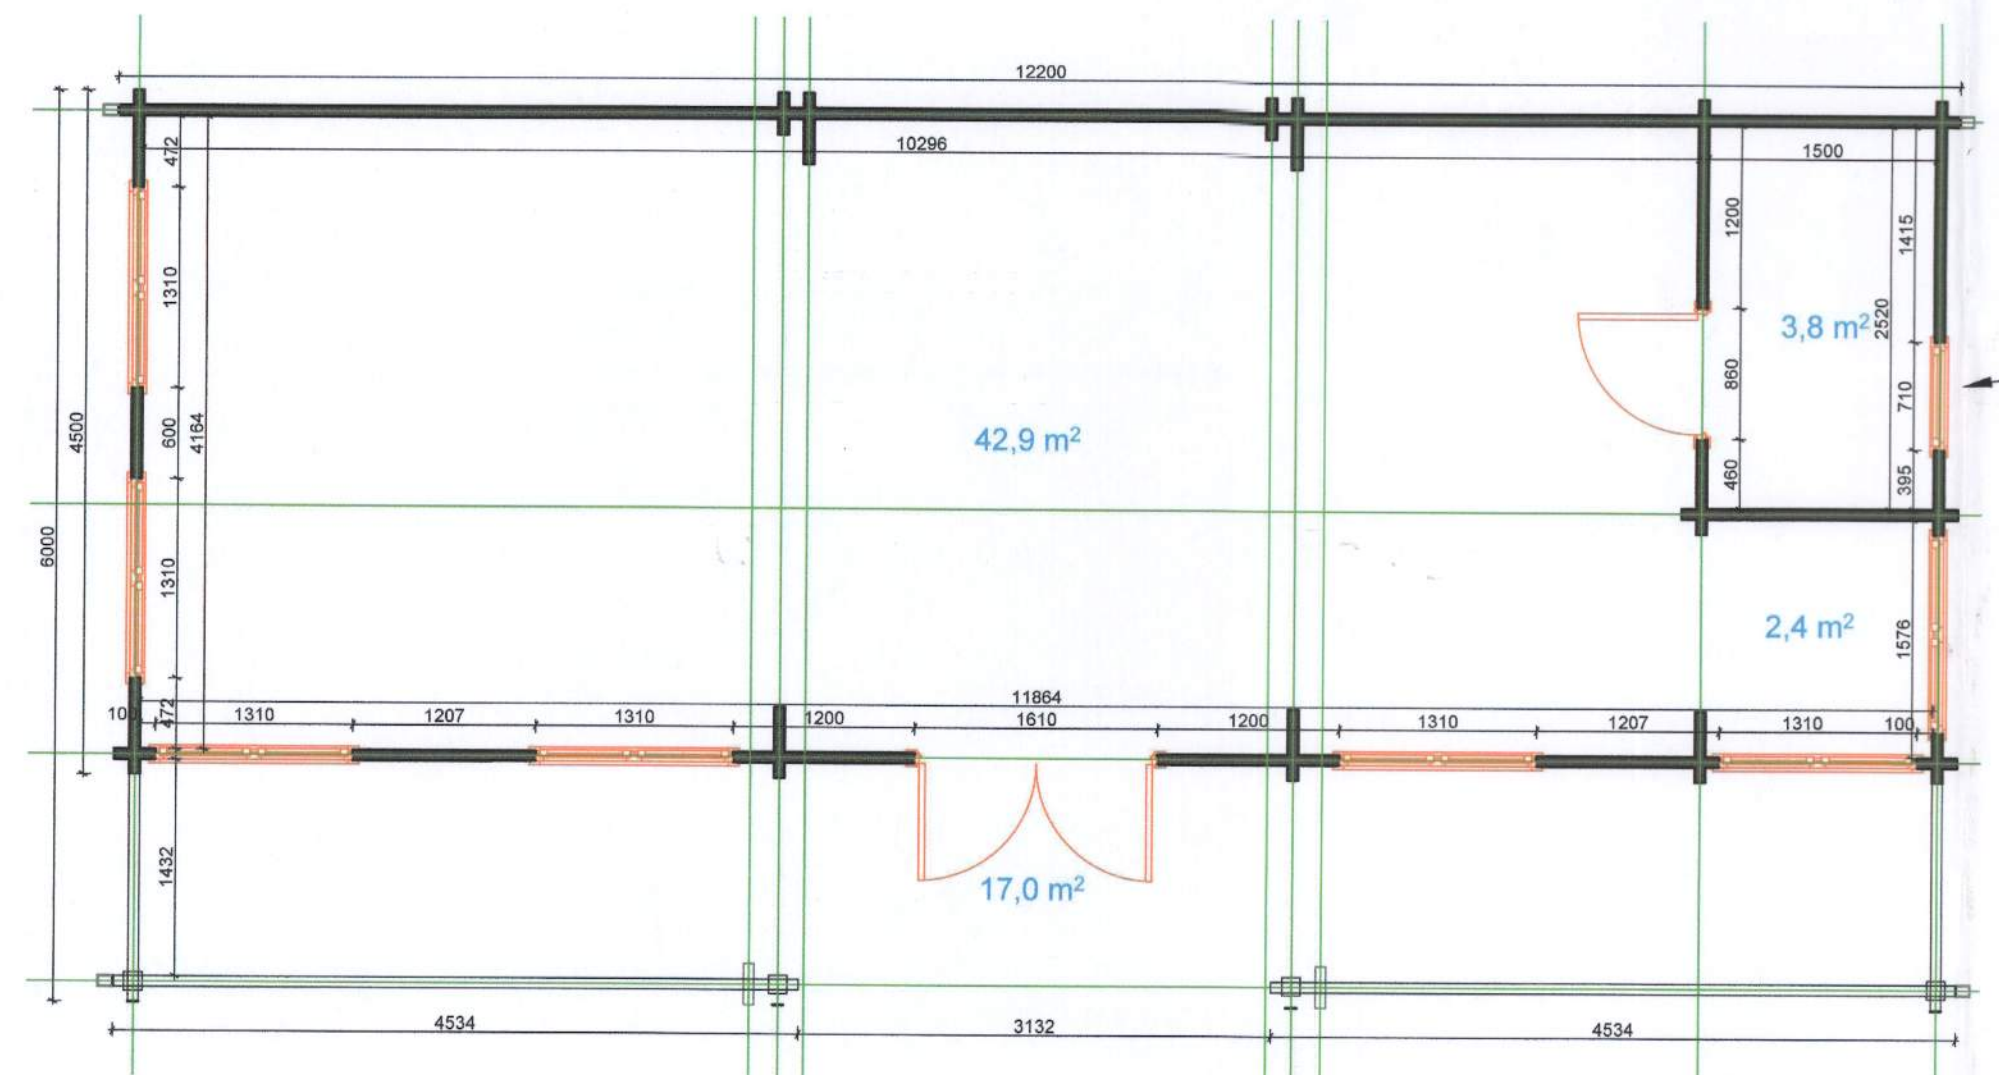

Floor Plan - scale 1:50

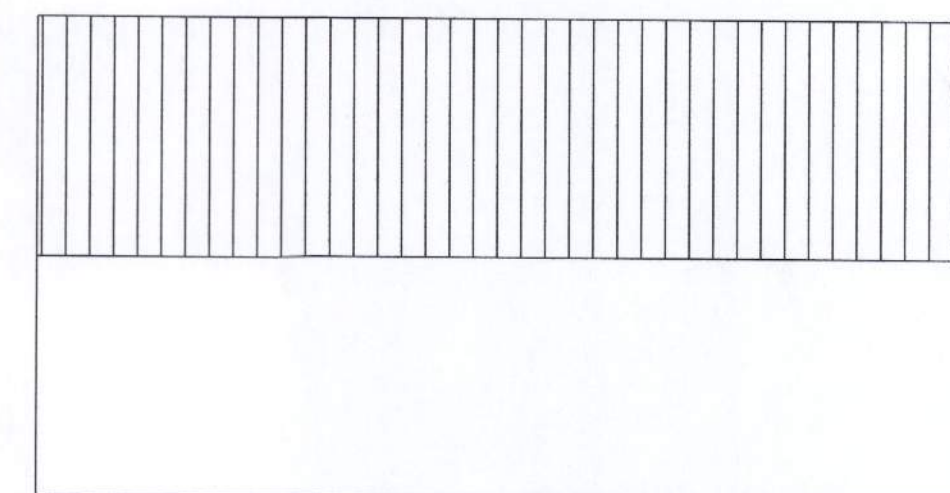

Roof Plan - scale 1:100

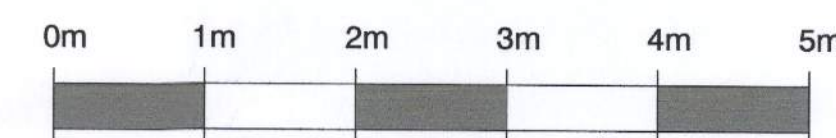 

1:50 Scale Bar

Note: All dimensions are in mm

Rev.	Description	App.	Chk.	Drn.	Date
-	Original			RTFC	26.11.17
Client					
Littlehampton Croquet Club					
Project					
Proposed New Pavillion					
Drawing Title					
Plans and Elevations					
Robert Clark Associates Ltd					
Chartered Civil Engineers					
Willow Cottage, Herne Lane, Rustington					
West Sussex BN16 3EE					
Tel: 01903 778945 Fax: 01903 778967					
© This drawing is the copyright of Robert Clark Associates Limited. It may not be copied or reproduced without their written authority.					
Scale				At original	A2
1:50 and 1:100				Revision	-
Drawing Number				1650/E1.3	