





Front Elevation

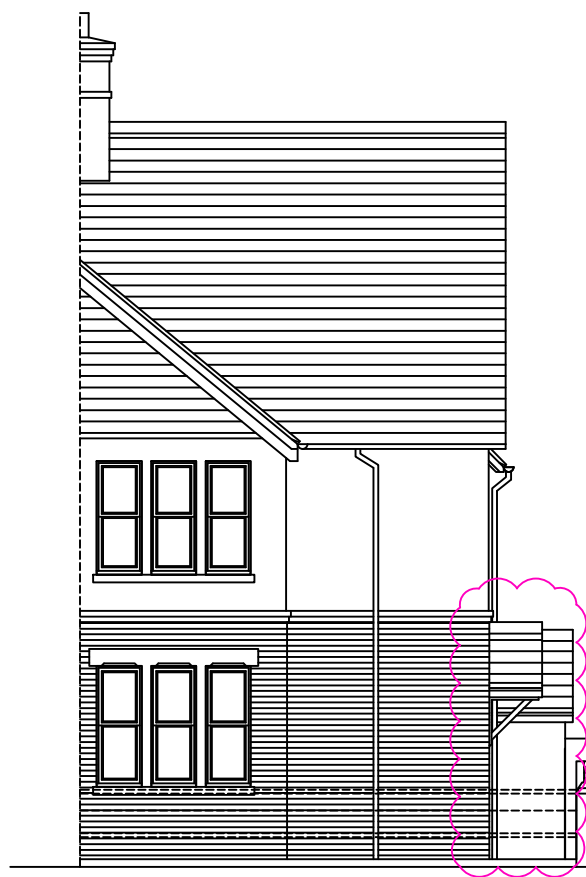


Side Elevation - Linden Park

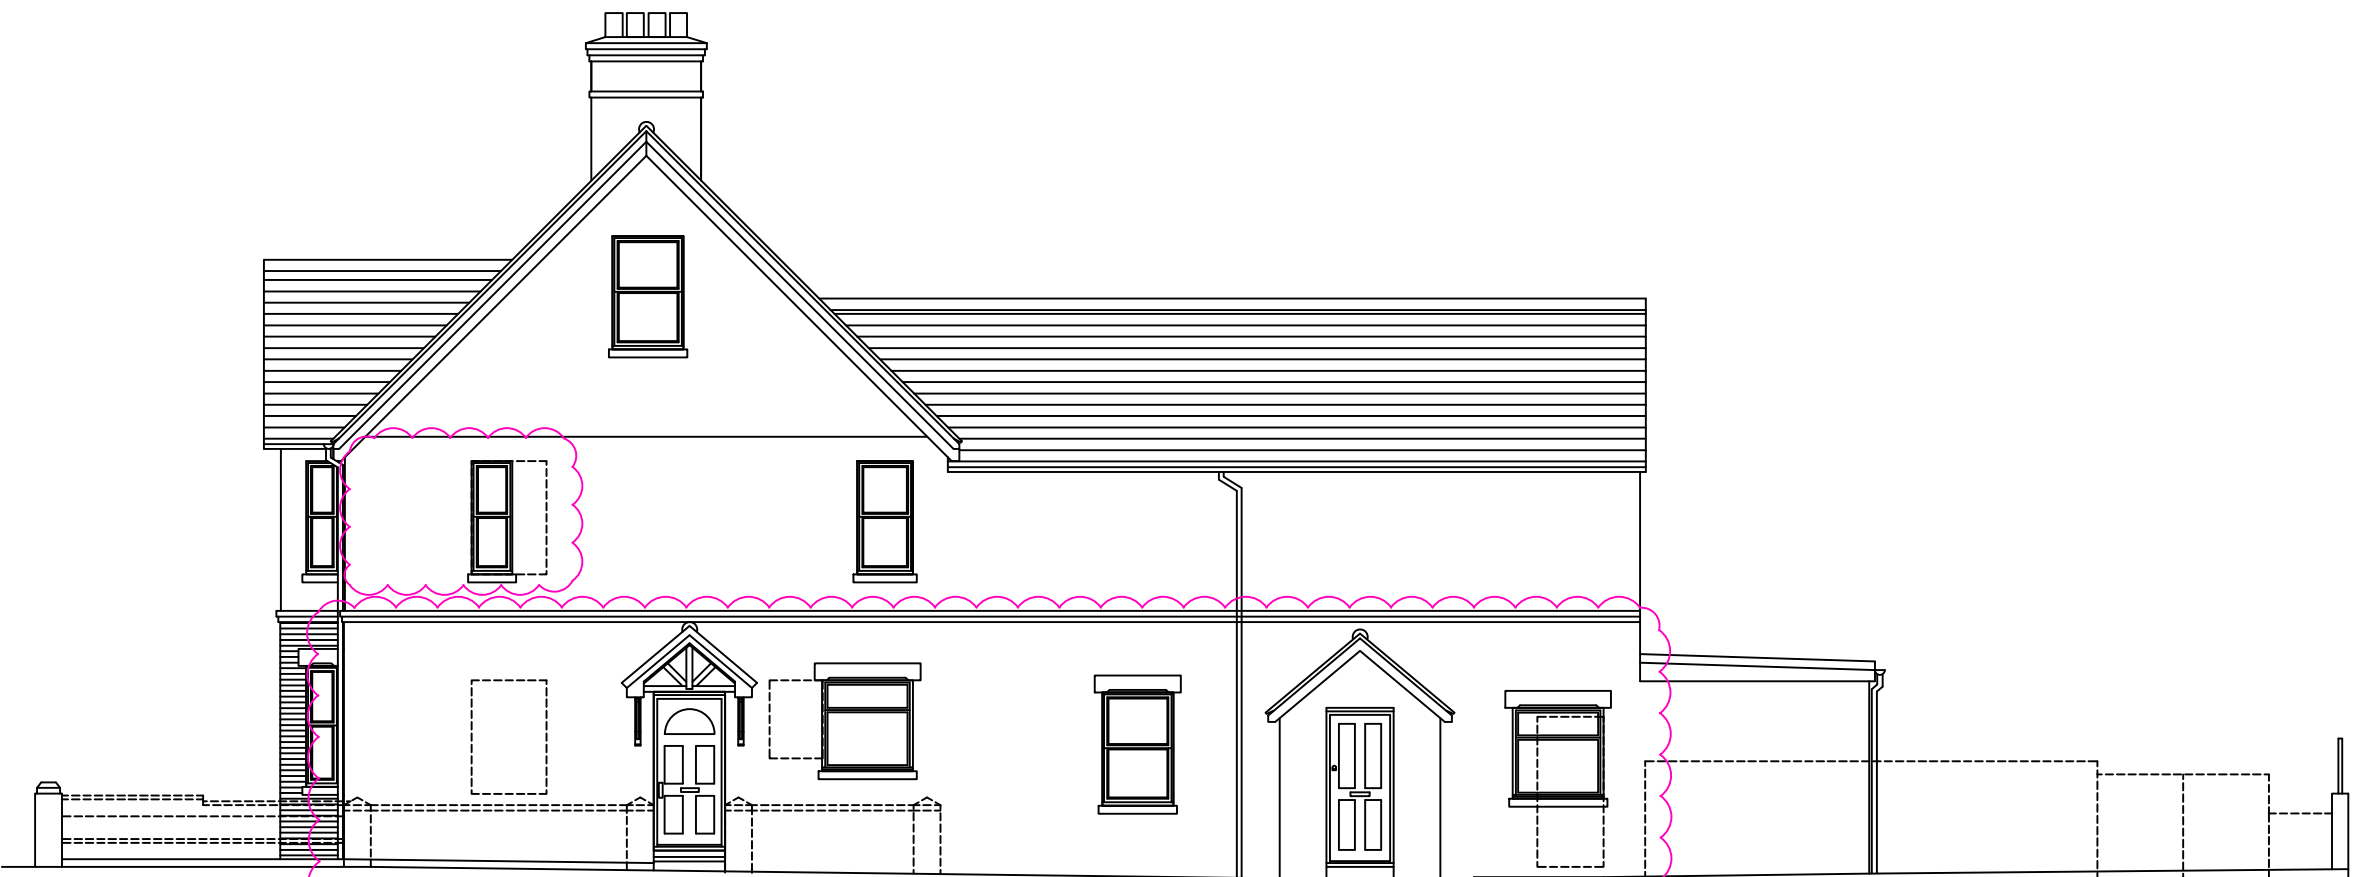


Rear Elevation




Side Elevation

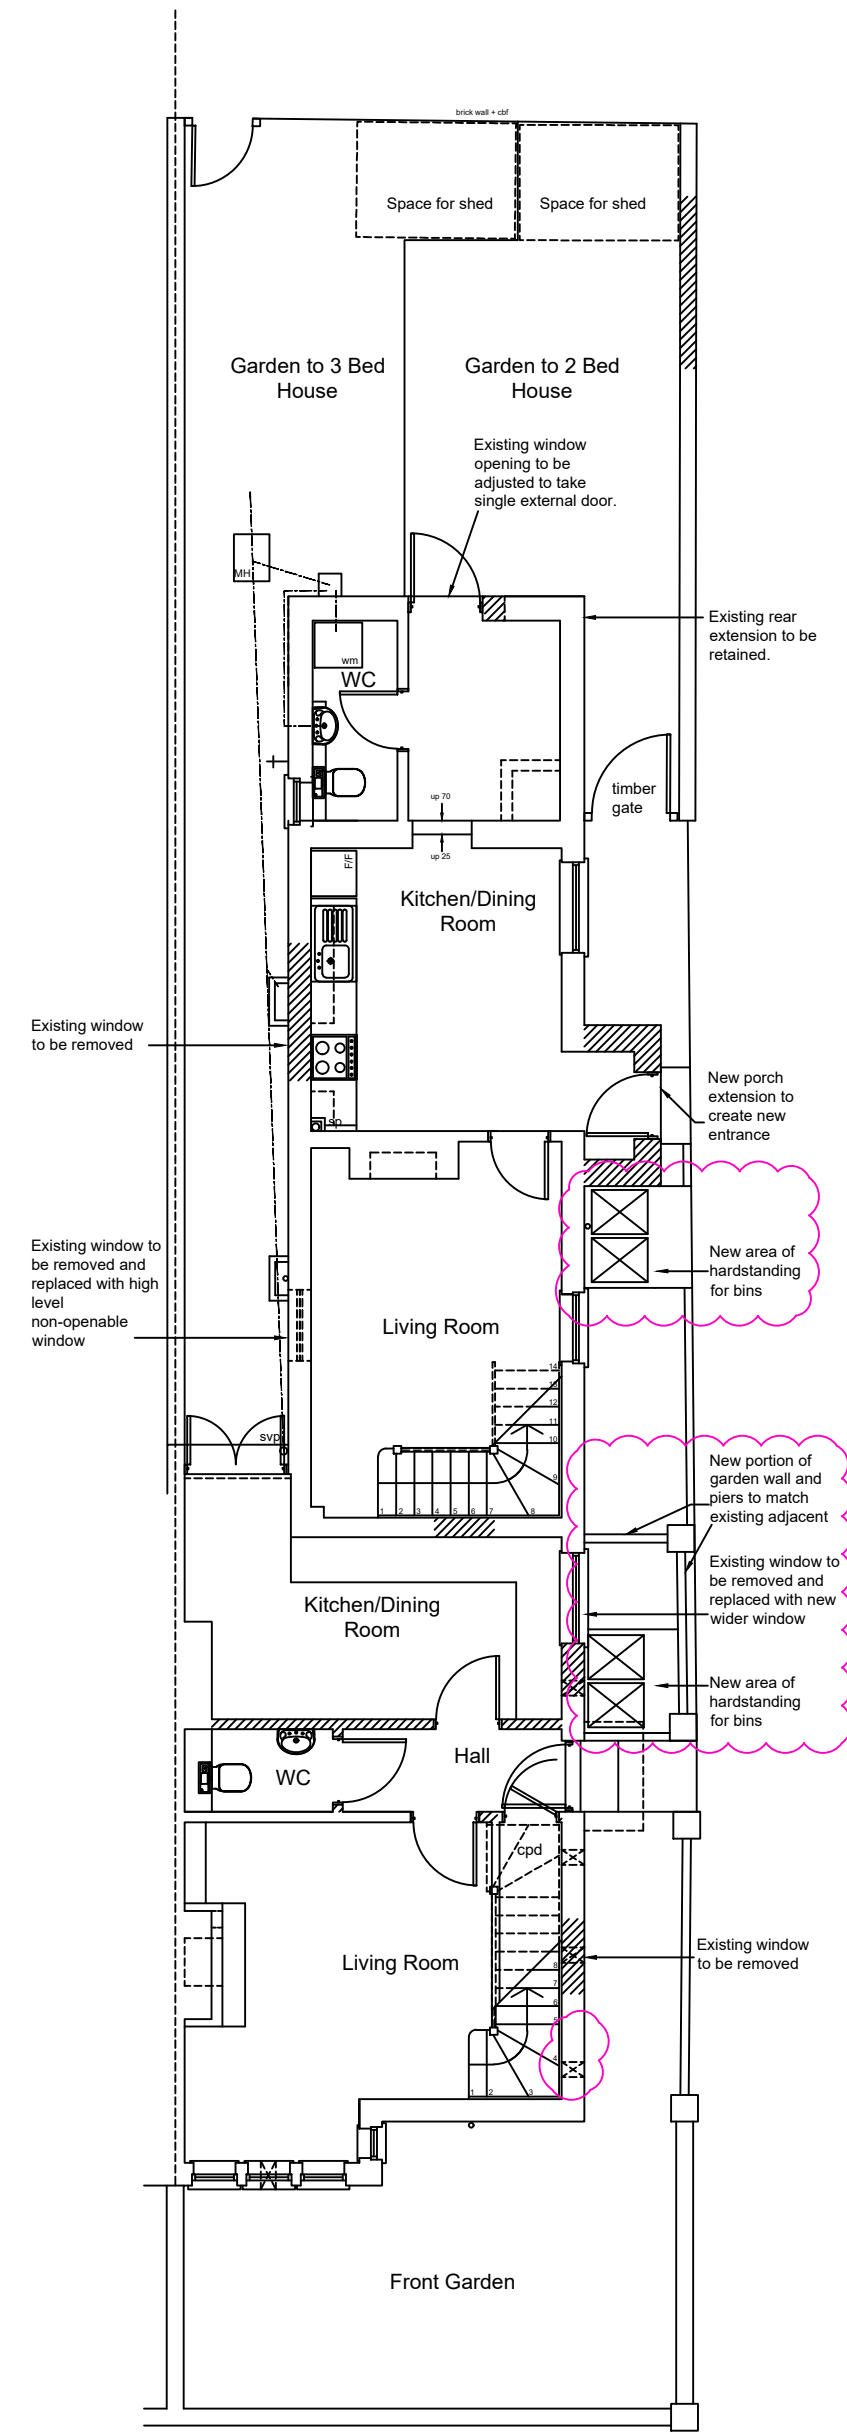


Ground Floor

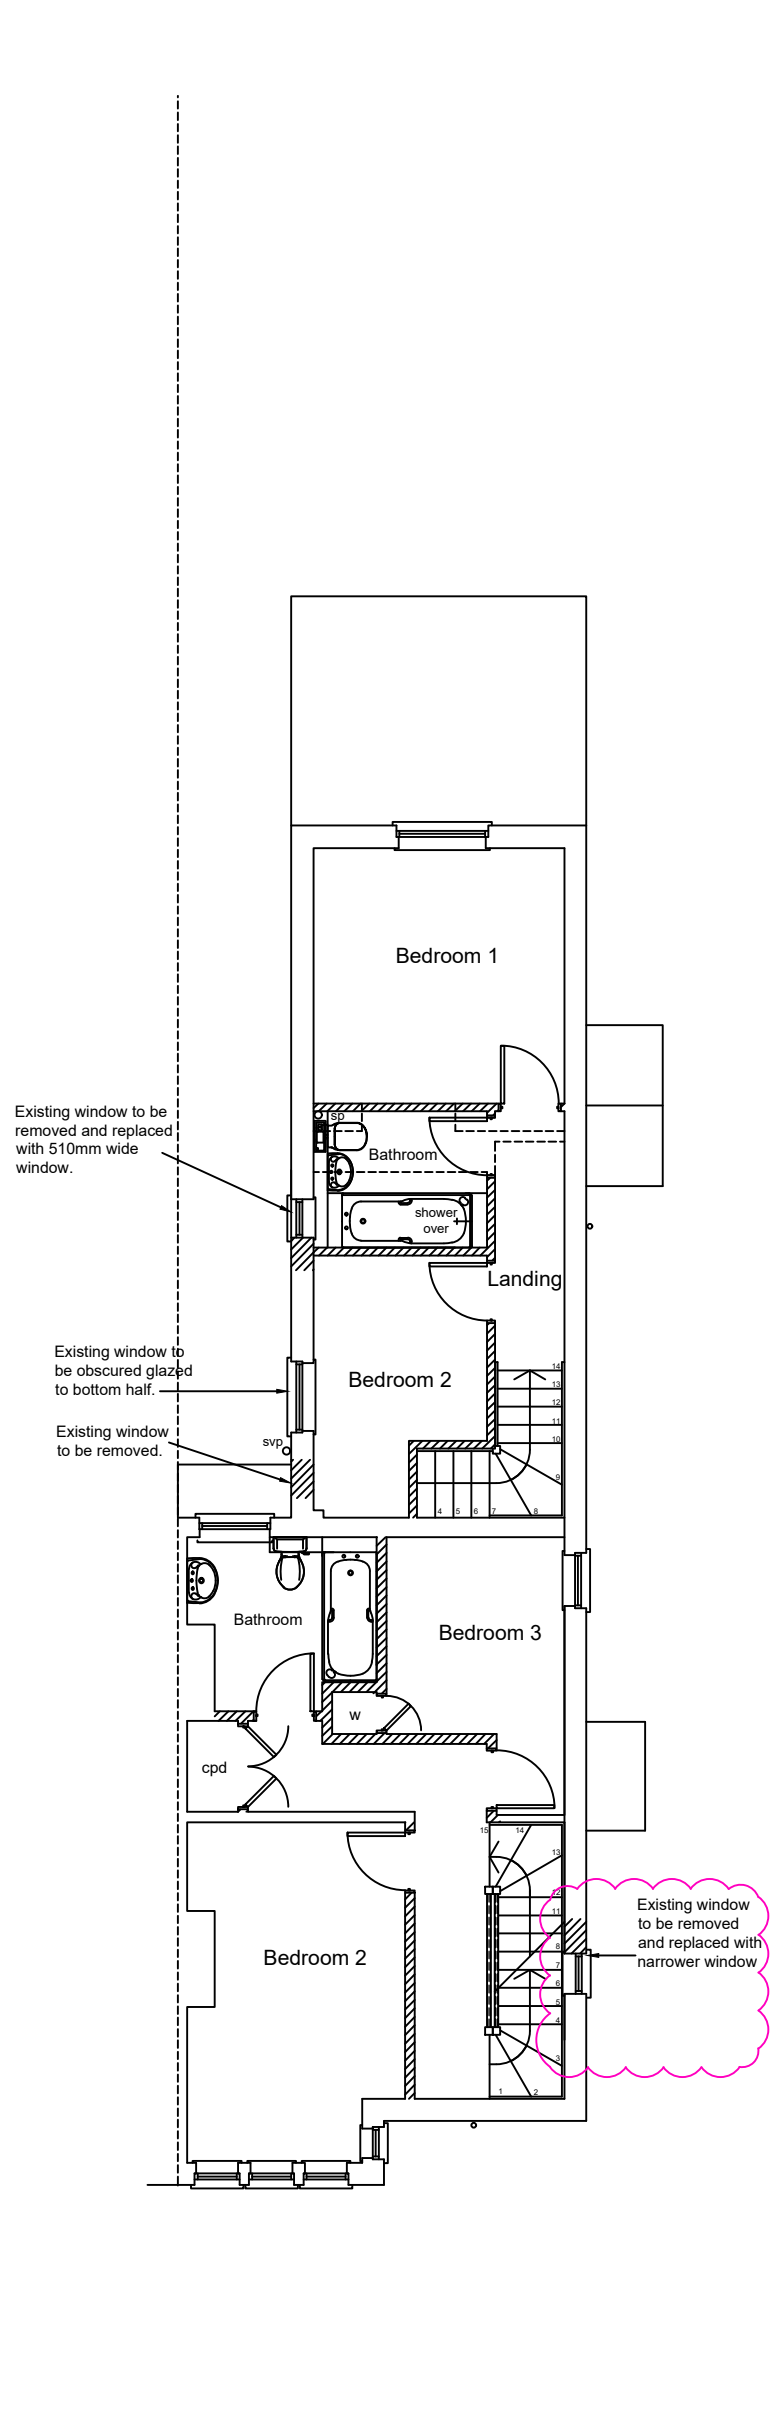

First Floor

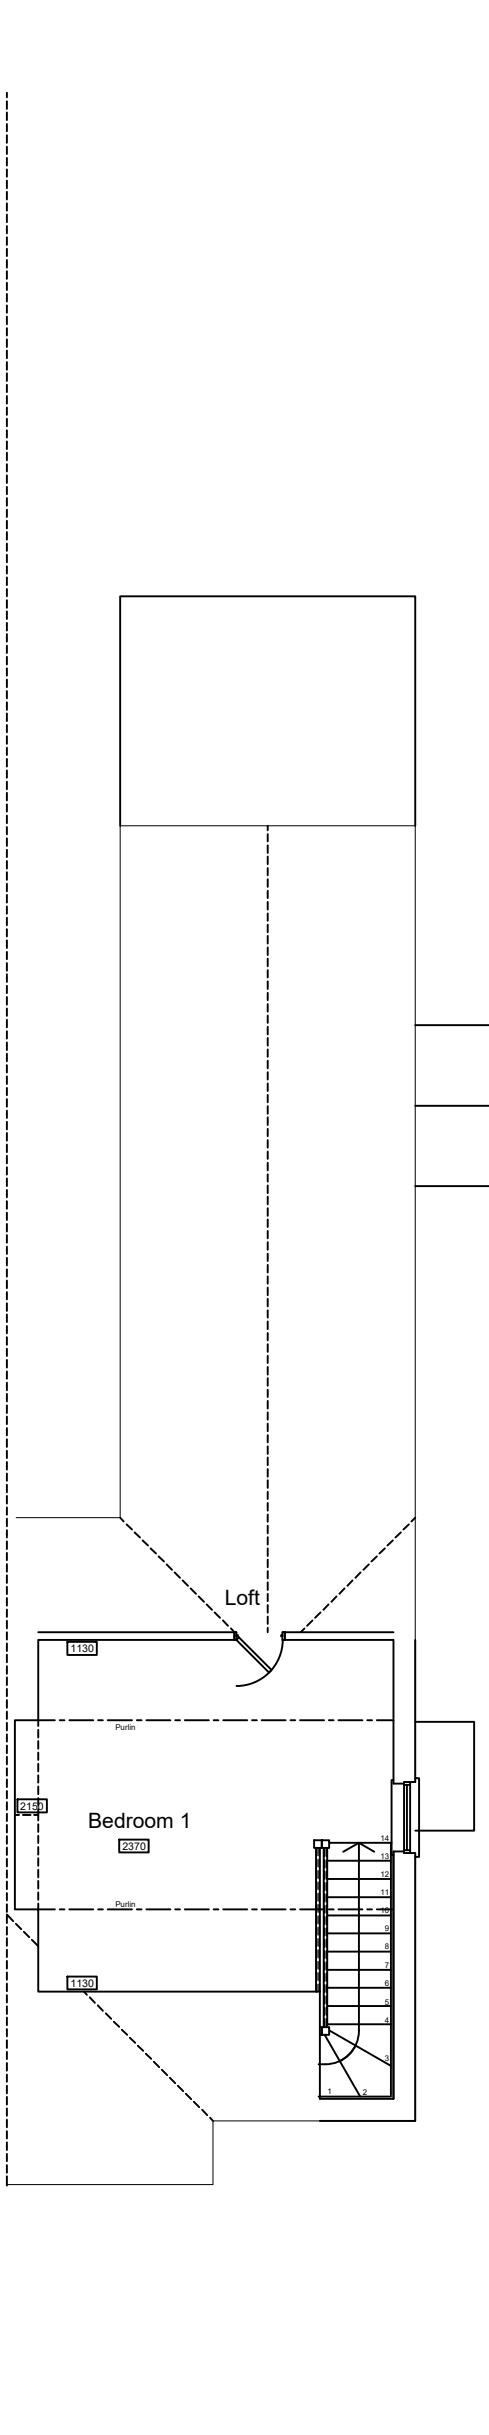

Second Floor

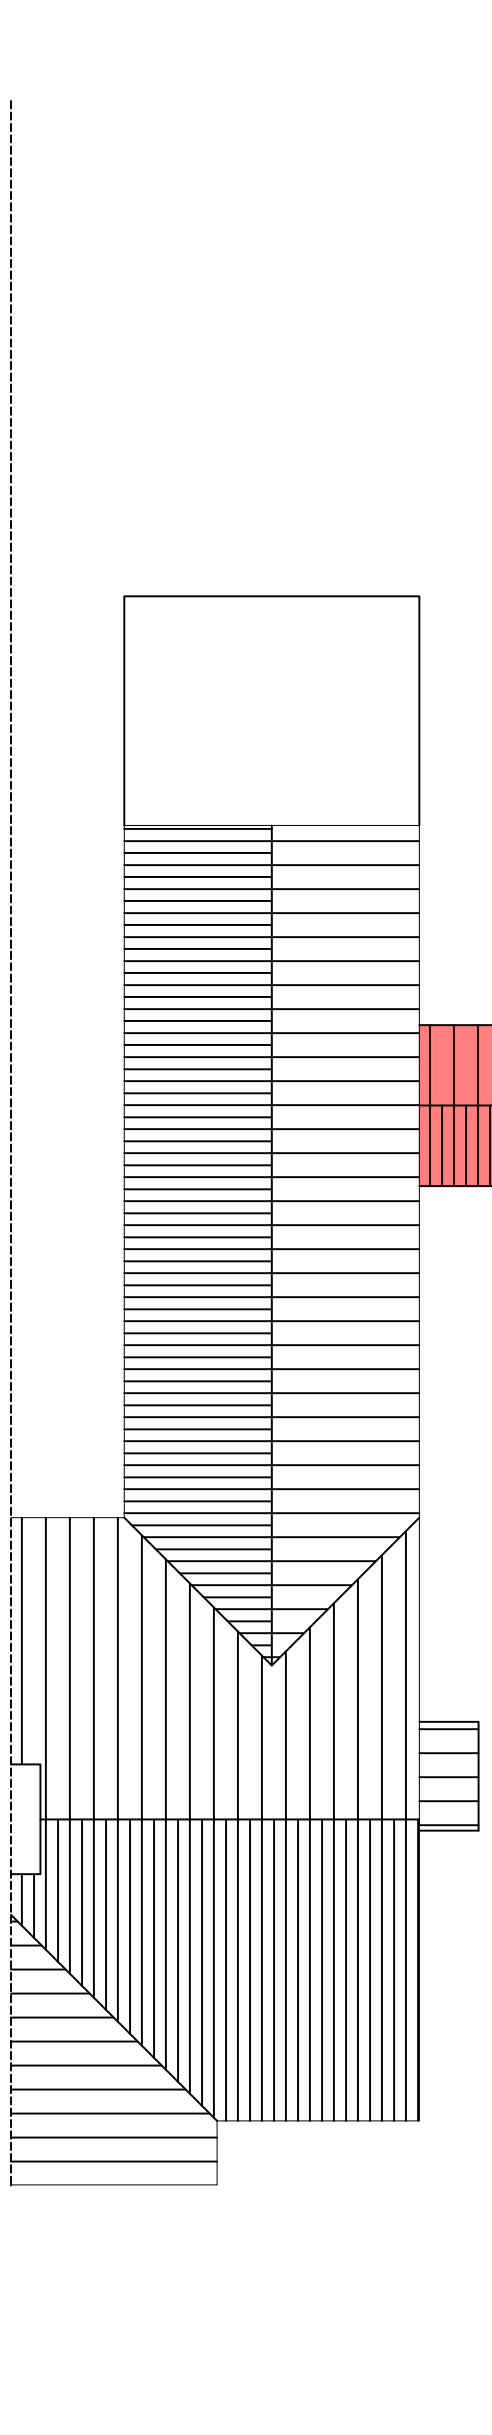

Roof Plan

H	04.12.17	Bin stores changed to hardstanding; wall amended	EP	GP
G	29.11.17	Render added to Linden Park elevation ground floor; windows amended; porch to 3 bed house amended; front garden wall added	EP	GP
F	16.11.17	Garden note amended	EP	GP
E	23.03.17	2BH bathroom amended	EP	GP
D	23.03.17	2BH first floor amended	EP	GP
C	22.03.17	Rear door added to existing extension, kitchen, WC and porch door width amended.	EP	GP
B	21.03.17	Existing rear extension shown retained	EP	GP
A	16.12.16	Bin stores added	EP	GP
Rev	Date	Revision Details	Dr	Ch

Emma Pinder Architects Ltd 2 Oak Tree Lane, Chichester West Sussex, PO20 3GU T 07809 621606 E epinder@epinderarchitects.co.uk	Client's Name REMS Property Ltd	Job Title 93 East Ham Road Littlehampton	Drawing Title Proposed Plans and Elevations	Scale 1:100@A1	Drawn EP	Checked GP	Date 21.03.17	Status APPROVAL	Job No 0011	Drawing No 03	Rev H
---	------------------------------------	--	---	-------------------	-------------	---------------	------------------	--------------------	----------------	------------------	----------