


Notes

1. Do not scale this drawing.
2. All dimensions must be checked on site by the contractor prior to commencement of the work.
3. This drawing is the copyright of Miller Hughes Associates Ltd


| Rev. | Revision | By | Date |
|------|----------|----|------|
|      |          |    |      |

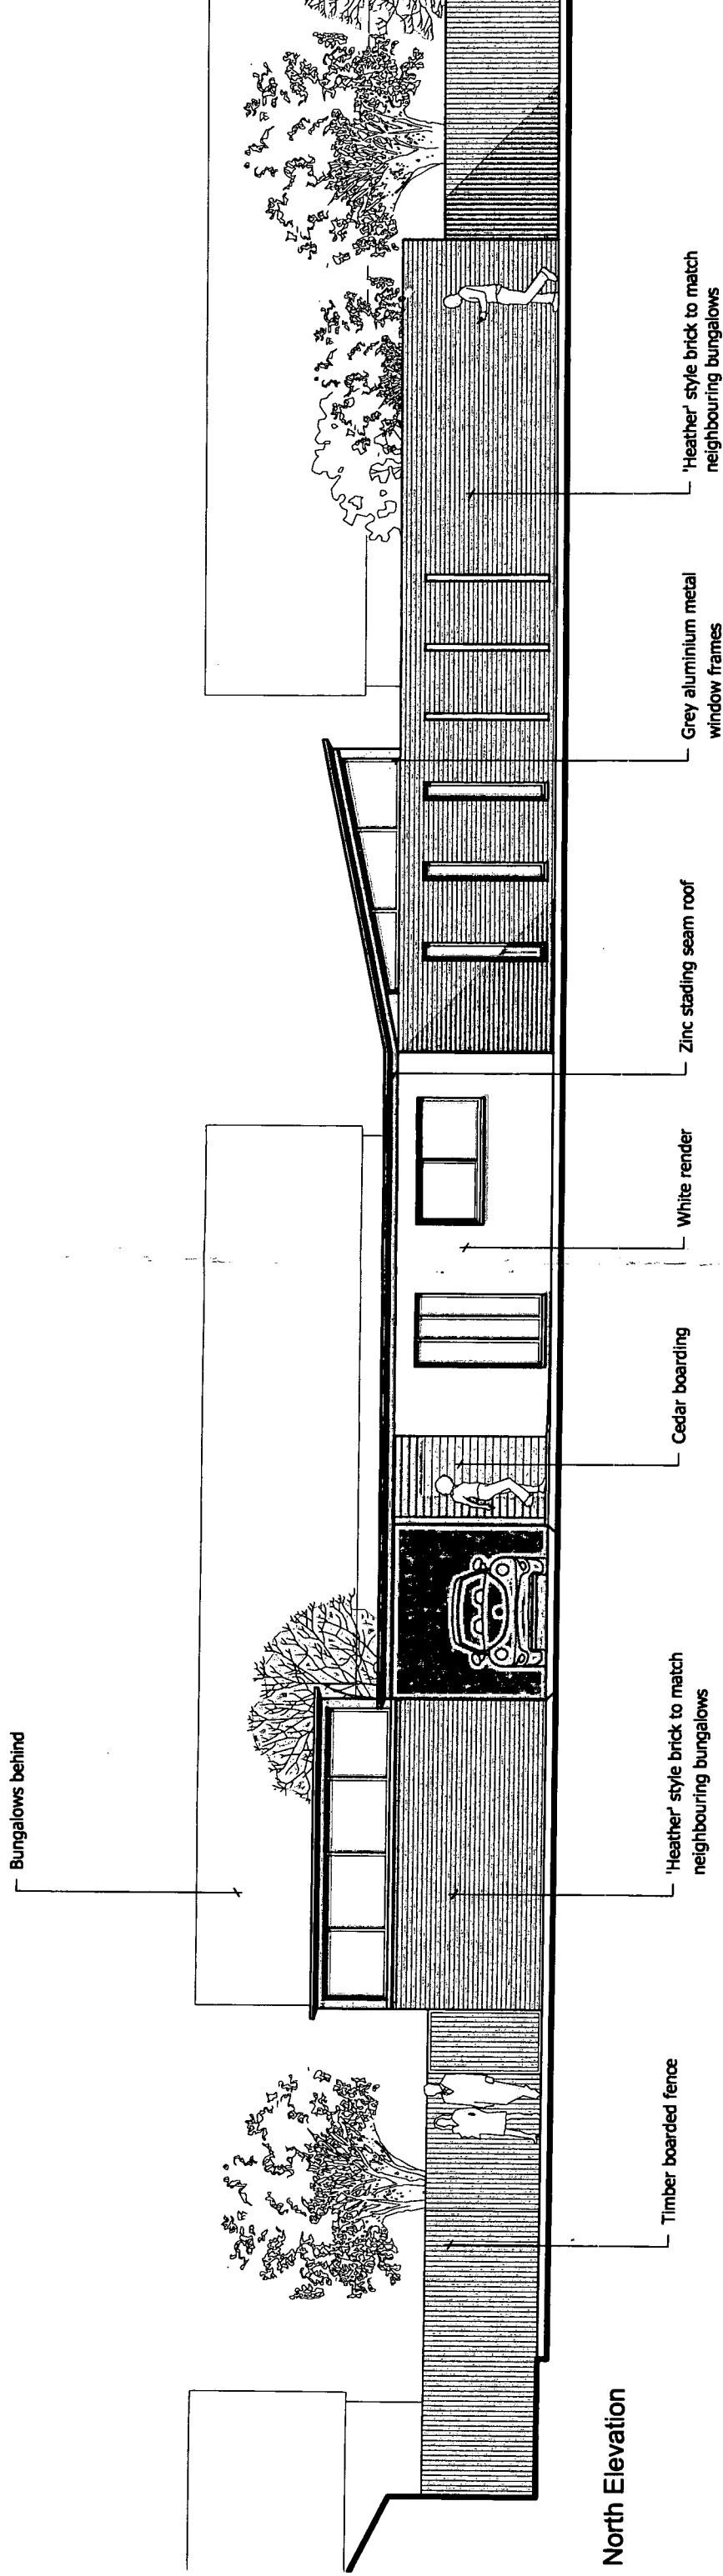

North Elevation

ARUN DISTRICT COUNCIL

|          |   |     |    |
|----------|---|-----|----|
| No.      | W | 408 | 06 |
| RECEIVED |   |     |    |
| 8.12.06  |   |     |    |

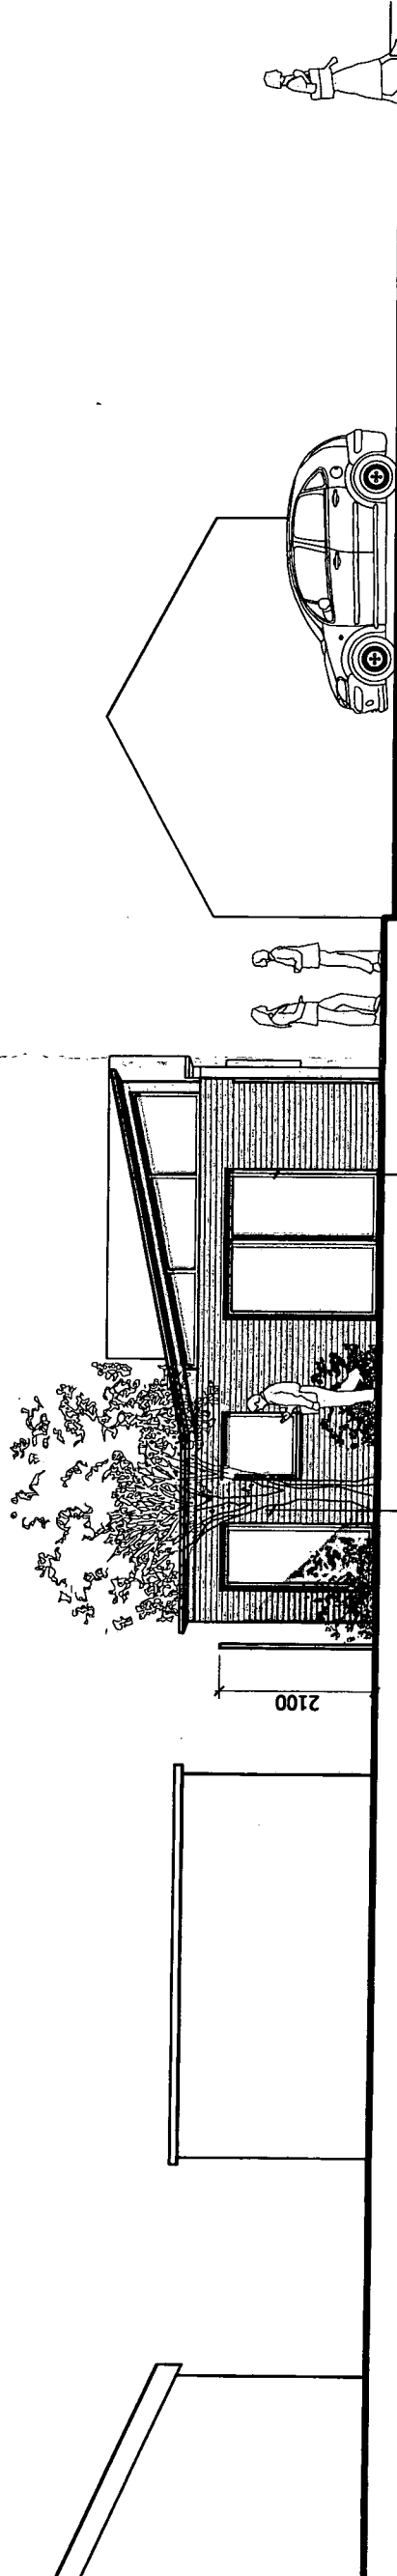

East Elevation

CHARTERED ARCHITECTS SURVEYORS PLANNERS

**MH**  
MILLER HUGHES  
associates ltd.

Client  
**Graham Bills**  
Job title  
**22 Windward Close**  
**Littlehampton**

Drawing title

Elevations  
North & East

|             |               |
|-------------|---------------|
| Scale @ A1  | 1:100         |
| Drawn       | VA            |
| Date        | December 2006 |
| Job No.     | 06-105        |
| Drawing No. | 06-105-PL-03  |

Status

PLANNING DRAWINGS

OLD POST OFFICE NEWS, SOUTH PALLANT, CHICHESTER  
WEST SUSSEX PO19 1XP  
Tel: 01243 774748 Fax: 01243 532214  
mhs@miller-hughes.co.uk

ARCHITECTURE PLANNING SURVEYING MASTER PLANNING