


1. Use the scale and drawing.
2. All dimensions must be checked on site by the contractor prior to commencement of the works.
3. This drawing is the copyright of Miller Hughes Associates Ltd.

Rev.	Revision	By	Date
------	----------	----	------

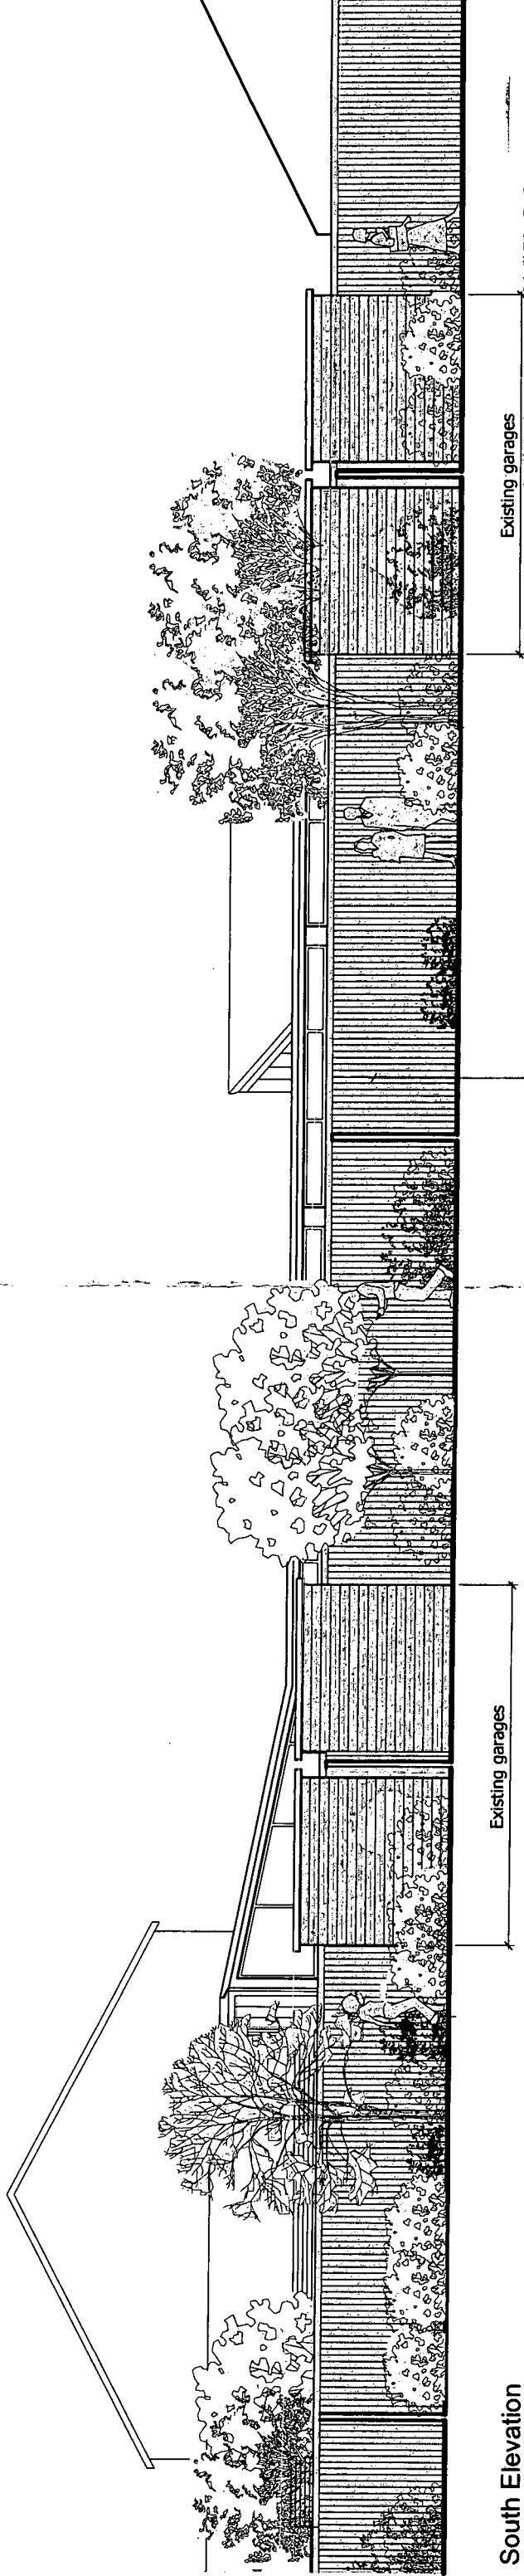

South Elevation

Existing garages

New 2.1m high CB fence

Existing garages

ARUN DISTRICT COUNCIL

No.	W	408	06
RECEIVED			
8.12.06			

CHARTERED ARCHITECTS SURVEYORS PLANNERS

mH
MILLER HUGHES
associates ltd.

Client
Graham Bills
Job No.
22 Windward Close
Littlehampton
Drawing No.
Elevation
Southern Boundary

Scale @ A1
1:100
Drawn
VA
Date
December 2006
Job No.
06-105
Drawing No.
06-105-PL-05
Scale
PLANNING DRAWINGS

OLD POST OFFICE BUILDING, SOUTH LAMANT, CHICHESTER,
WEST SUSSEX PO19 1XP
Tel: 01243 774748 Fax: 01243 532214
ARCHITECTURE PLANNING SURVEYING MASTER PLANNING