


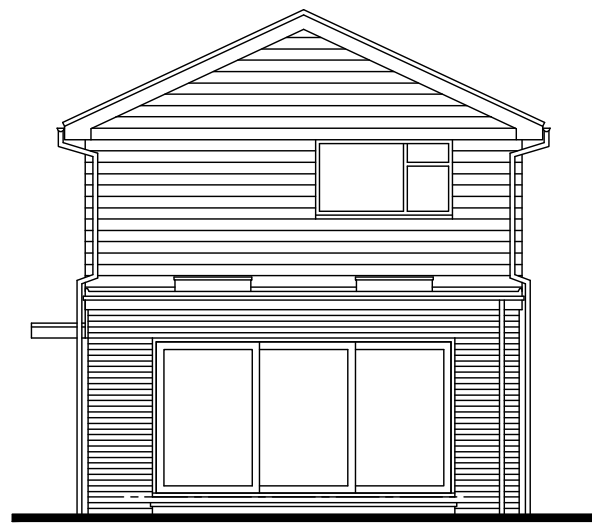

FRONT NORTH ELEVATION
PROPOSED ELEVATIONS
Scale 1:100



SIDE WEST ELEVATION


SCHEDULE OF MATERIALS
EXISTING WALLS AT FIRST FLOOR LEVEL - EXTERNAL WEATHERBOARDING COLOUR LIGHT GREY
WALLS - FACING BRICKWORK TO MATCH EXISTING
ROOF - FLAT ROOF
WINDOWS - NEW PVCu WINDOWS COLOUR WHITE
SLIDING DOORS - ALUMINIUM COLOUR WHITE
ROOF LANTERN - PVCu COLOUR WHITE
RAINWATER GOODS - NEW PVCu COLOUR WHITE



REAR SOUTH ELEVATION



SIDE EAST ELEVATION

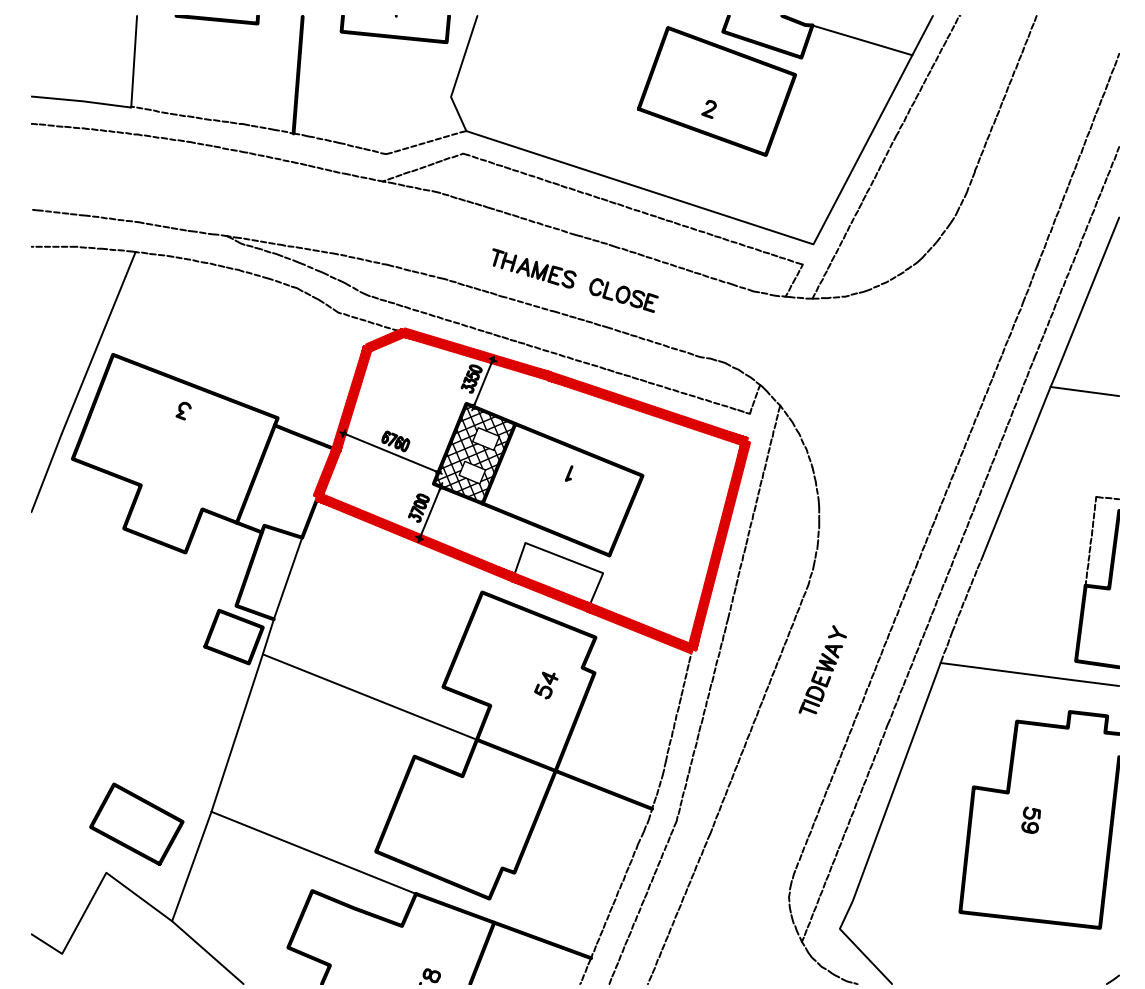


BLOCK PLAN
Scale 1:500





No dimensions to be scaled from drawing except for planning purposes.
The contractor should check all dimensions on site.
It is the contractors responsibility to ensure compliance with Building Regulations.
C.D.M. Regs. 2015. The Client is advised of his responsibilities to appoint a Planning Supervisor under these Regs.
All works to comply with the C.D.M. Regs. 2015.
The Party Wall Act. 1996 The property owner is advised of the requirements of the Act, & the requirement to serve a Party Wall Notice on any adjoining owners as required under the act.

REVISIONS:
A. 03.12.21 Amended in accordance with client's requirements.
B. 08.12.21 Reveals amended to 850mm to West Elevation.
C. 20.12.21 Minor amendments.
D. 20.12.21 Window to North Elevation reinstated.

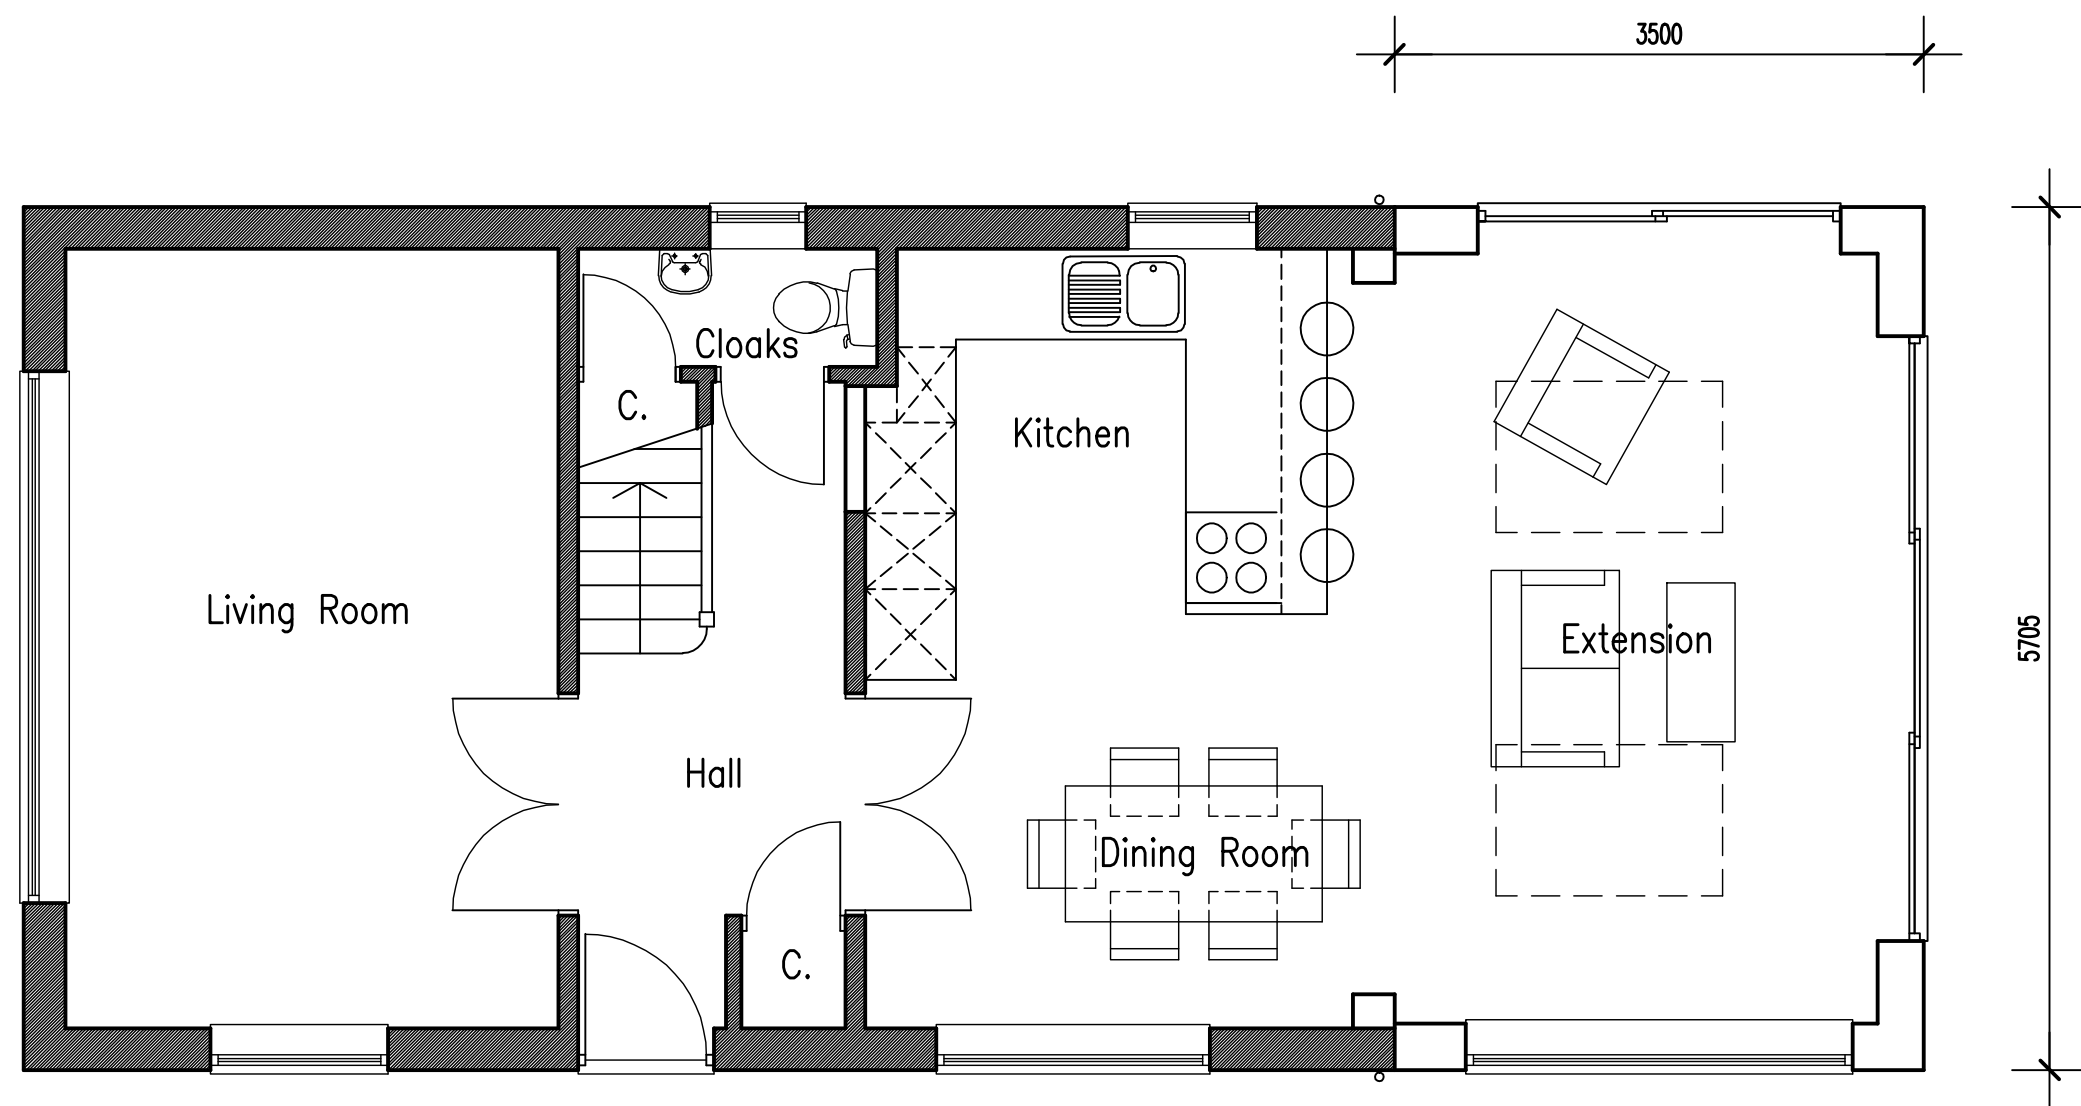

PROPOSED GROUND FLOOR PLAN
Scale 1:50

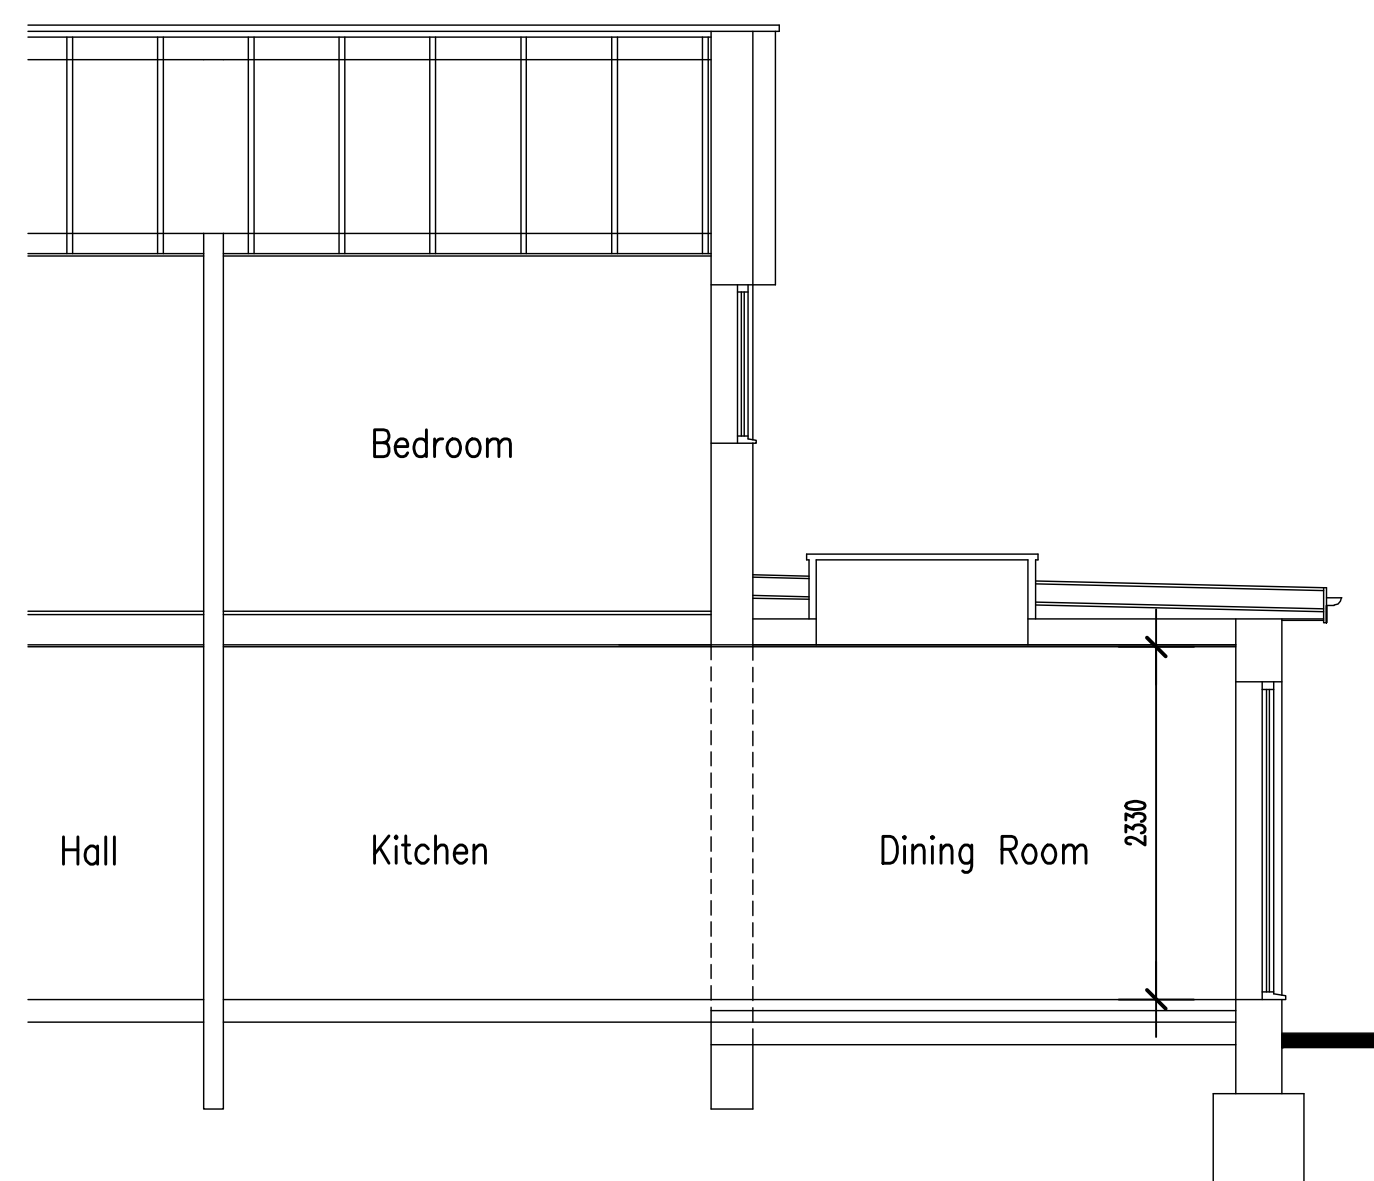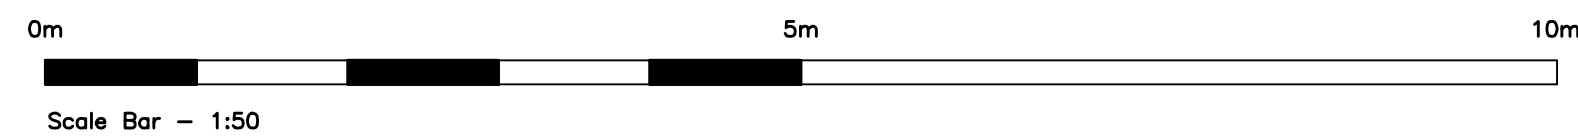

TYPICAL SECTION
Scale 1:50

ADCS

Architectural Design

Computer Services

30 Foxley Lane
Worthing
West Sussex
BN13 3AD
Tel: 01903 280701
E-mail:
adcs@sky.com

Client
MRS S. RITCHIE

Project
**PROPOSED REAR EXTENSION
1 THAMES CLOSE
LITTLEHAMPTON
WEST SUSSEX BN17 6PZ**

Drawing
**PROPOSED GROUND FLOOR PLAN
& ELEVATIONS**

Scale	Date	Drawn
1:50 & 1:100 @ A1	18.11.21	TP

Drawing No.	Revision
1514/P02	D