


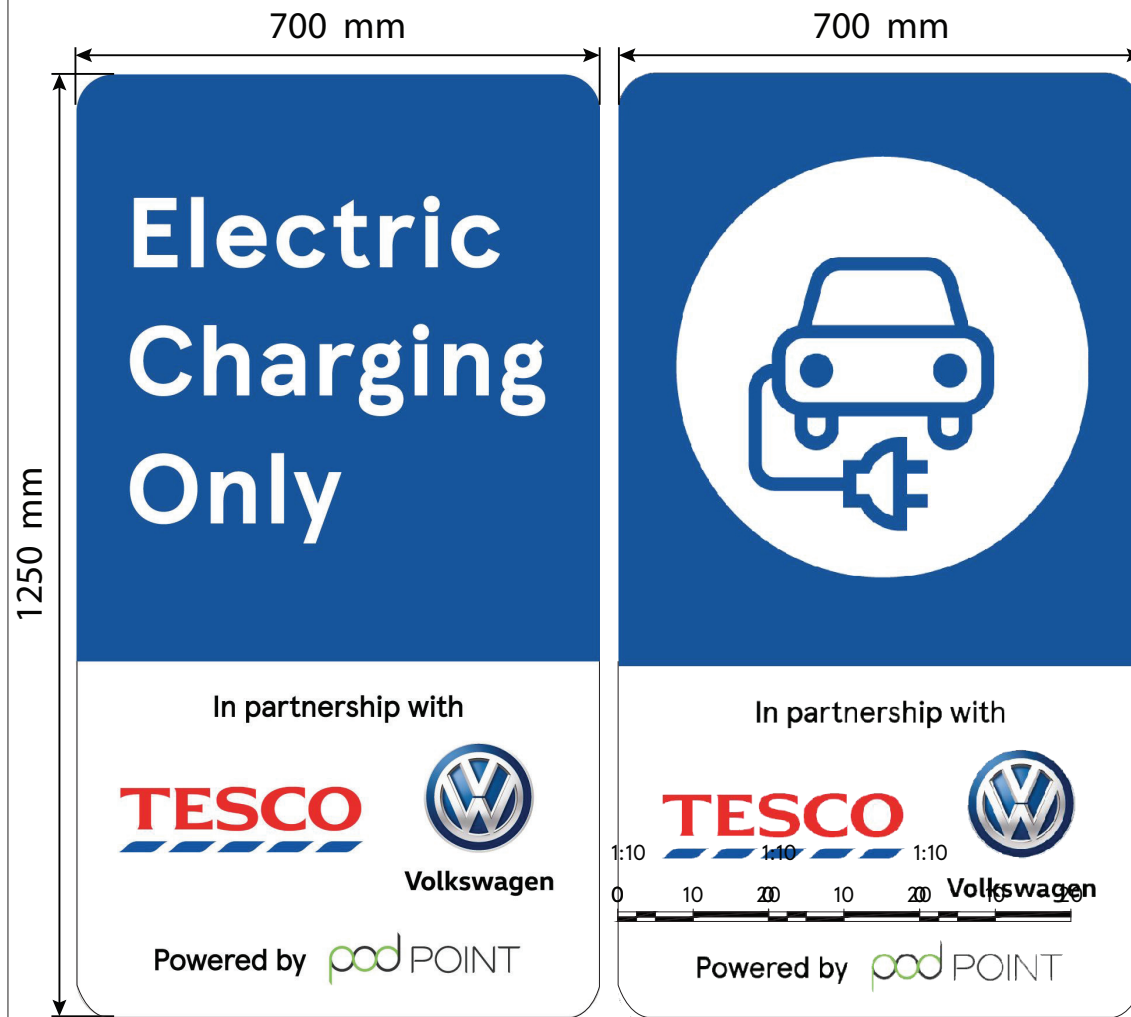


FLAG FRONT SIDE (Scale 1:10)

FLAG BACK SIDE (Scale 1:10)





COLORS FOR SIGNAGE

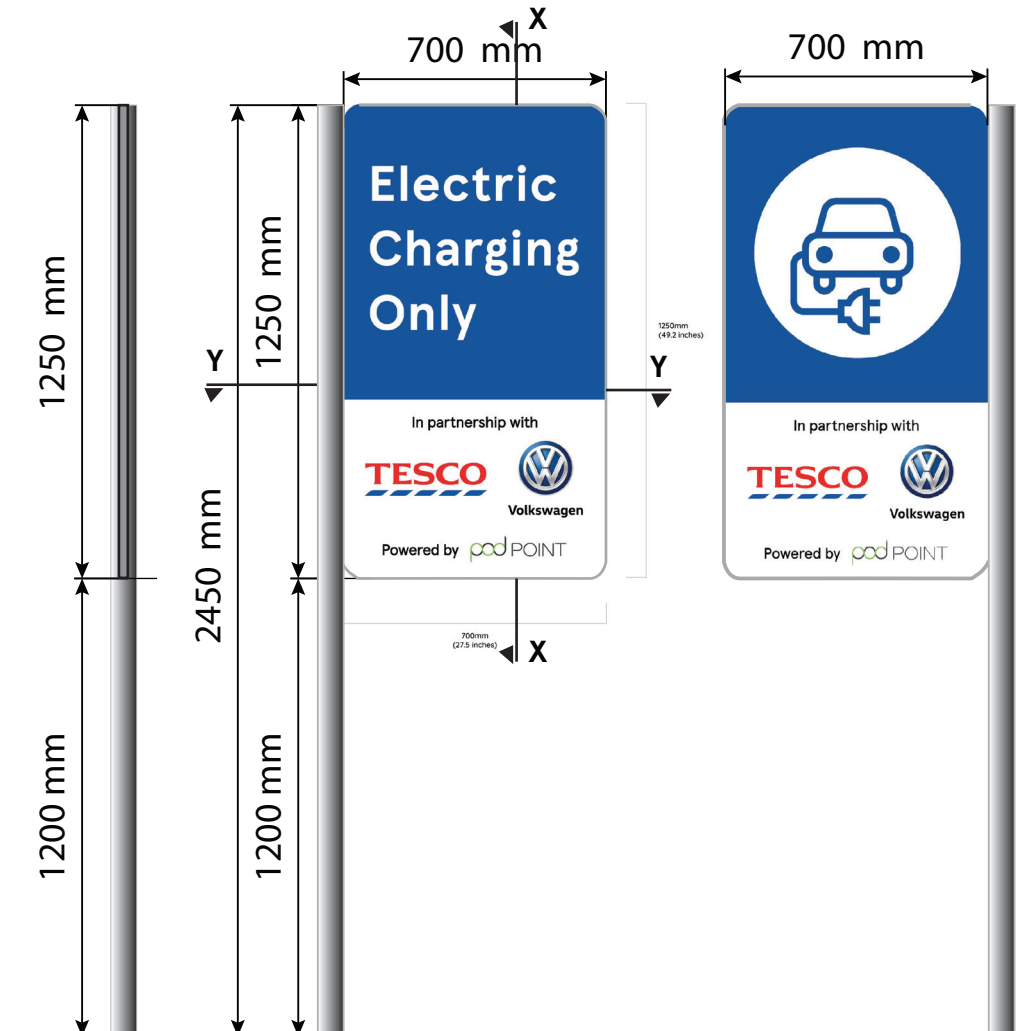

SECTION AT X
(Scale 1:20)

FRONT ELEVATION
(Scale 1:20)

REAR ELEVATION
(Scale 1:20)

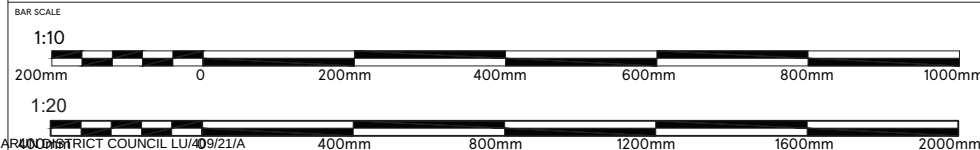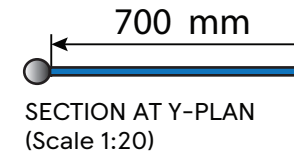

SCALE
1:20/1:10@A4

DATE
19-01-2021

DETAIL TYPE

TYPICAL DETAIL

CHECKED BY
ANDY HORWOOD

DRAWN BY
SHIKHA

DETAIL NAME

FLAG POST DETAILS

TESCO

FEASIBILITY ARCHITECTURE
TESCO STORES LIMITED EXPRESS GROUP
OMEGA BUILDING, KESTREL WAY, HERTFORDSHIRE,
WELWYN GARDEN CITY, HERTFORDSHIRE, AL7 1GA
TELEPHONE : 01707 395150
THE COPYRIGHT AND ALL OTHER RIGHTS IN AND RELATED TO THIS PUBLICATION
BELONG TO AND ARE THE SOLE PROPERTY OF TESCO STORES LIMITED.
ALL RIGHTS ARE RESERVED. REUSE OF THIS PUBLICATION IN ANY FORM OR BY ANY
ELECTRONIC OR MECHANICAL MEANS INCLUDING PHOTOCOPYING AND RECORDING
OR FROM ANY RETRIEVAL SYSTEM WITHOUT THE PRIOR WRITTEN AGREEMENT FROM THE OWNER
© TESCO STORES LIMITED