


General Notes:


1. Do not scale from the drawings, except for plotting purposes.
2. All dimensions are given in metres, unless otherwise stated and any discrepancy reported to Environ architectural services.
3. The drawings are for information only and are not to be used for any other purpose.
4. The drawings are to be read in conjunction with relevant consultants and specialist reports.
5. All works to comply with the relevant British Standards, Code of Practice and Building Regulations.
6. The drawings are the copyright of Environ architectural services and are not to be reproduced in any form without prior written consent.

Drawing Notes:


1. Proposed Development Shown in Blue
2. Existing Buildings and Structures Shown in Grey
3. Proposed Roads and Footpaths Shown in Red
4. All dimensions shown in Metres

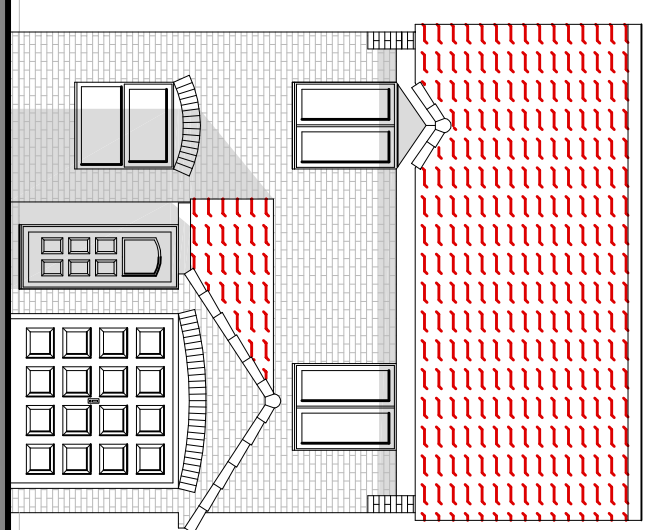


Existing South Elevation

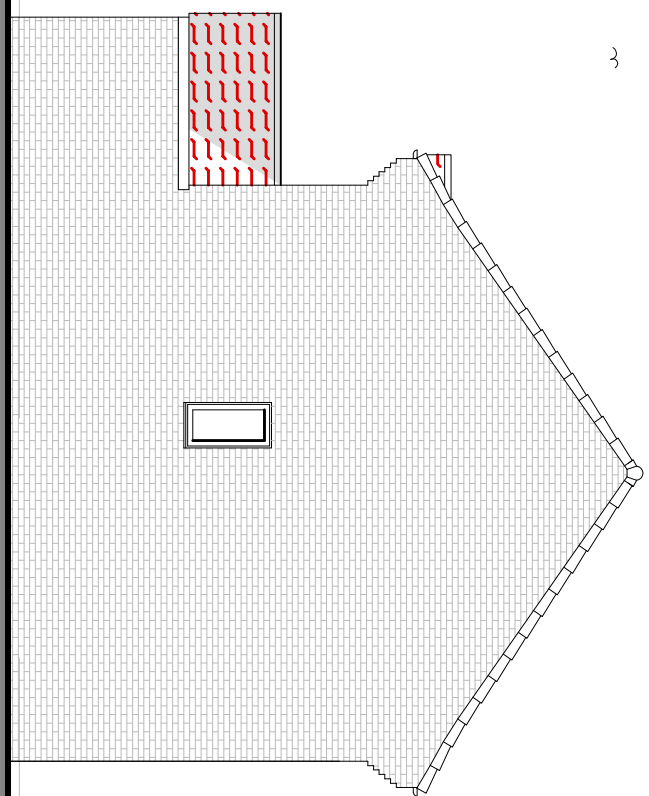


Existing East Elevation

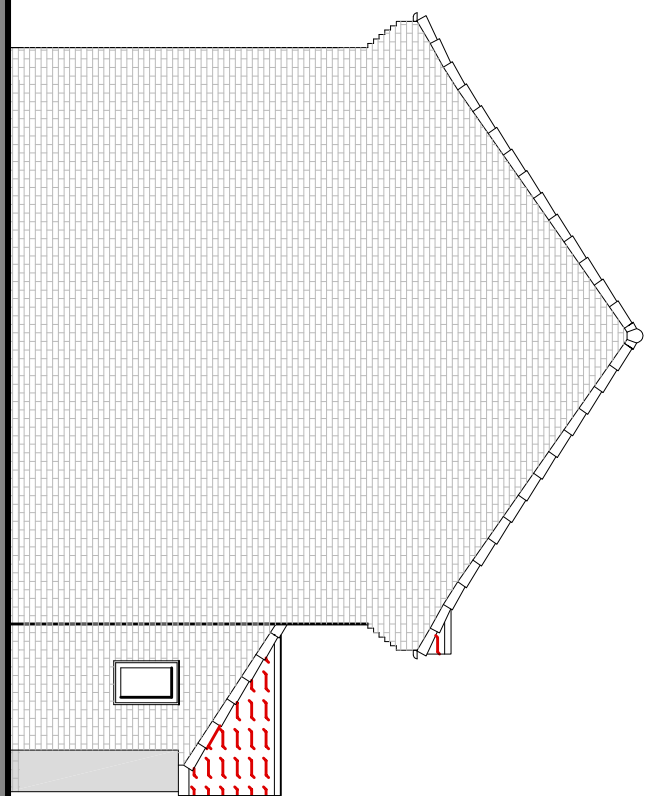


Existing West Elevation

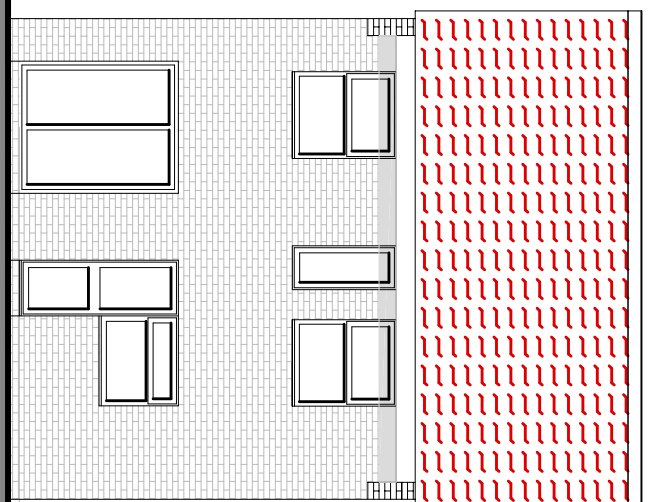


Existing North Elevation

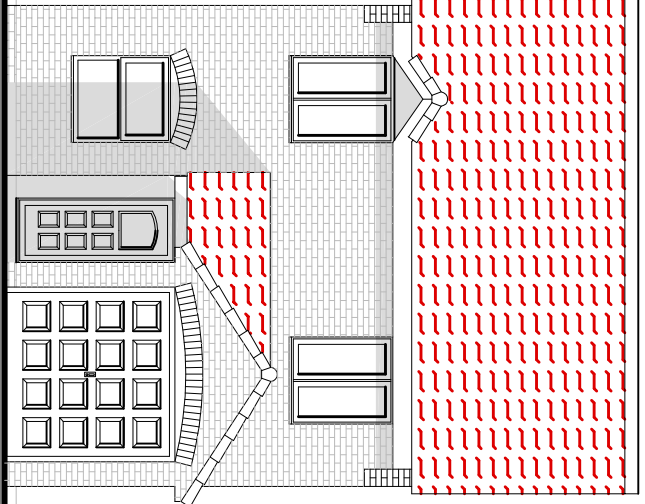


Proposed South Elevation

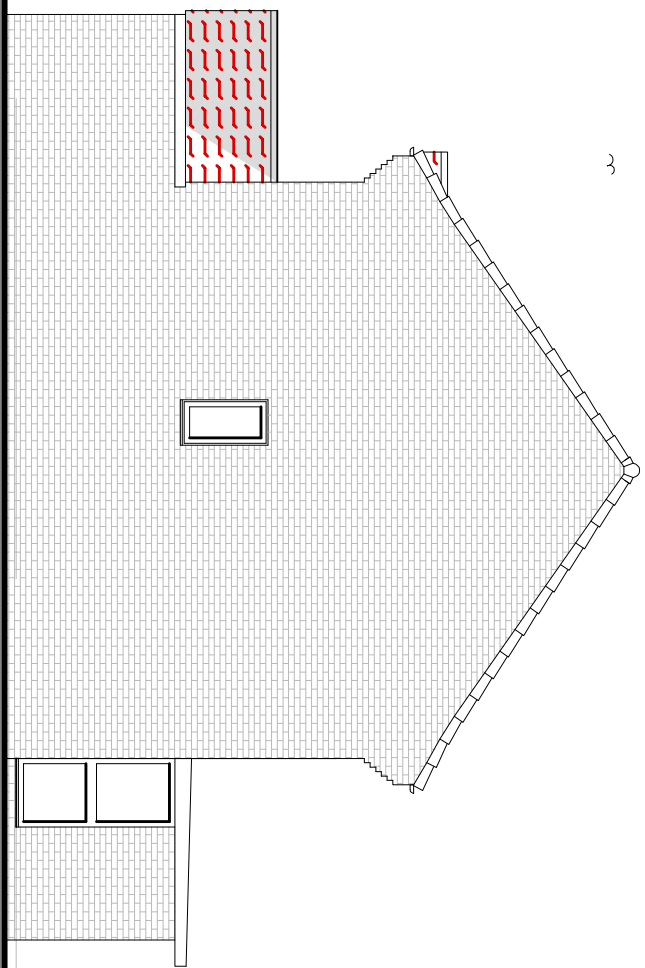


Proposed East Elevation

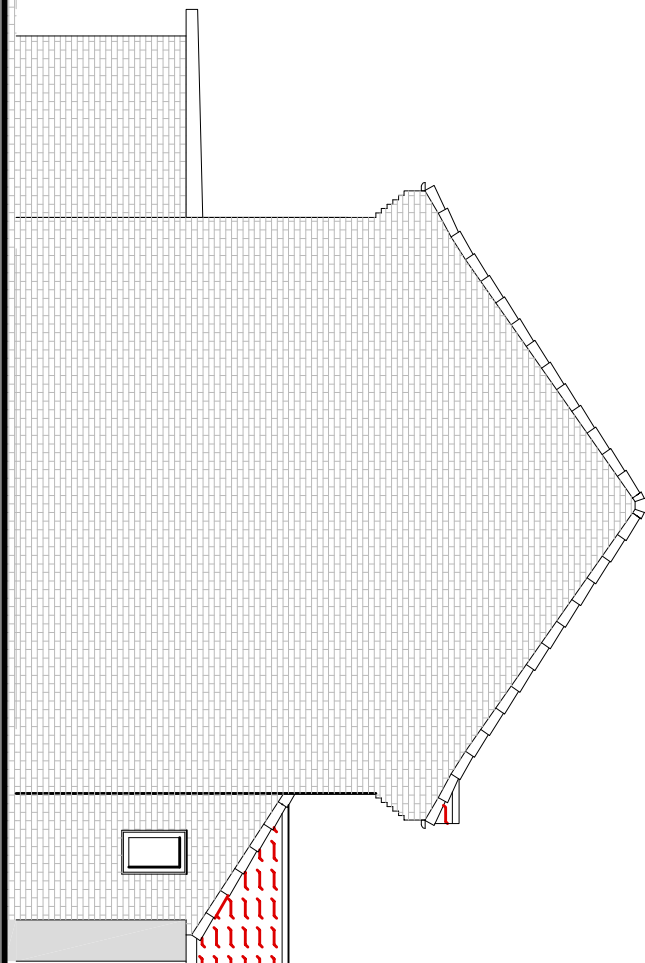


Proposed West Elevation

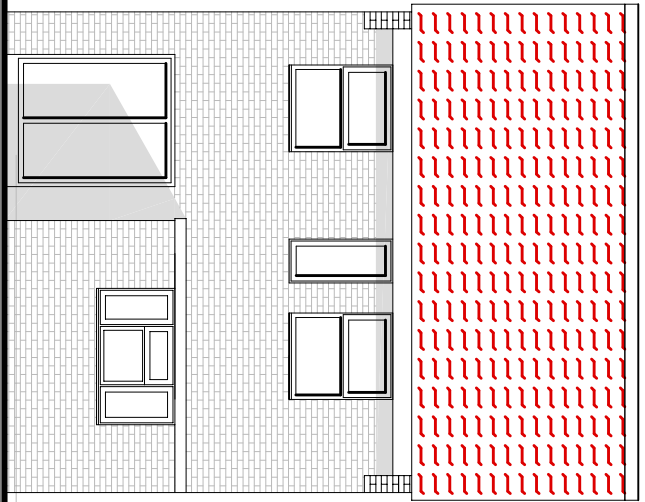


Proposed North Elevation

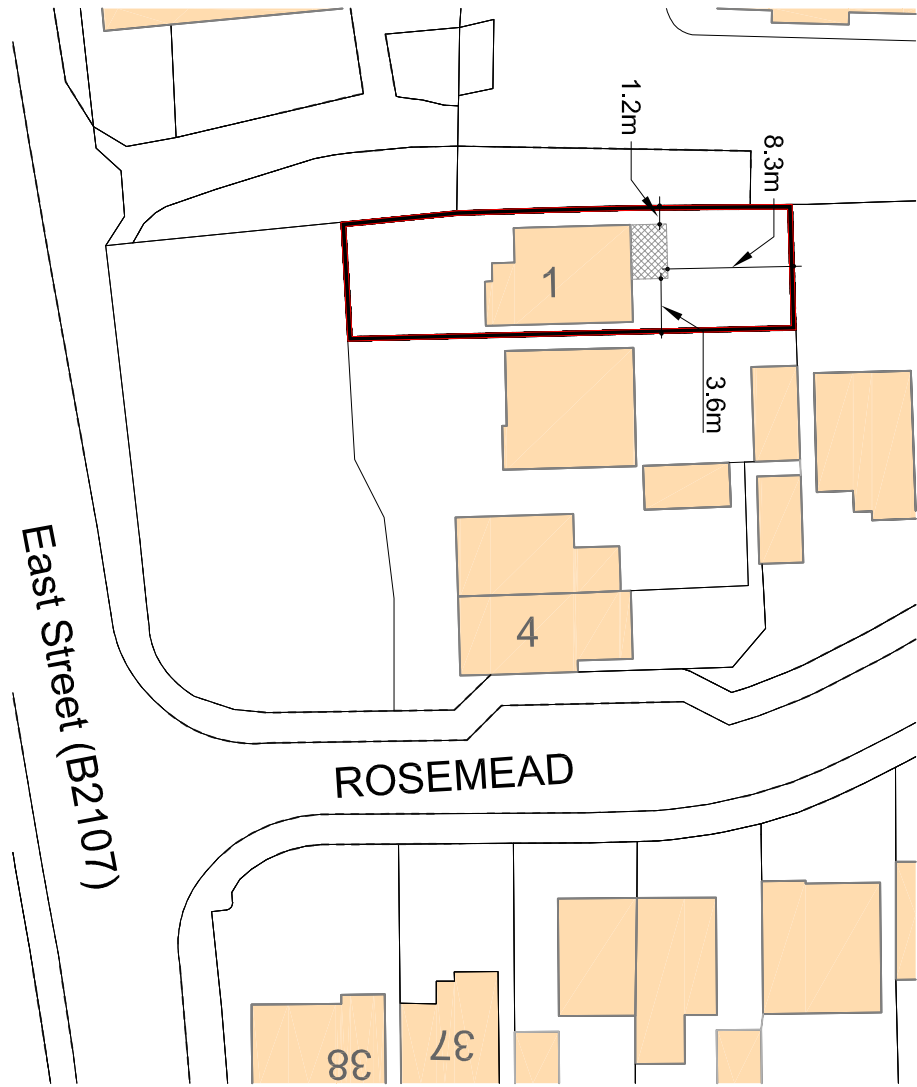


SITE PLAN 1:500 @ A1

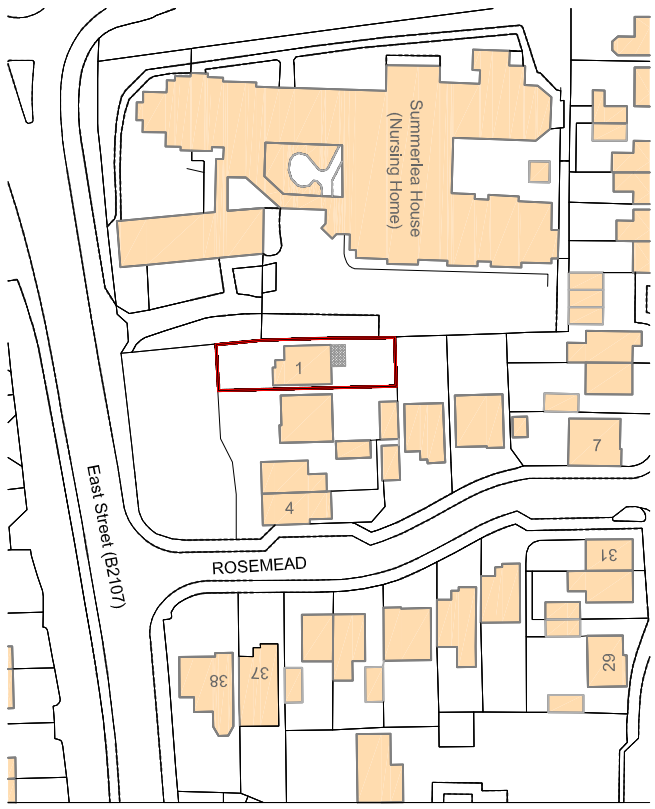


Location Plan 1:1250 @ A1

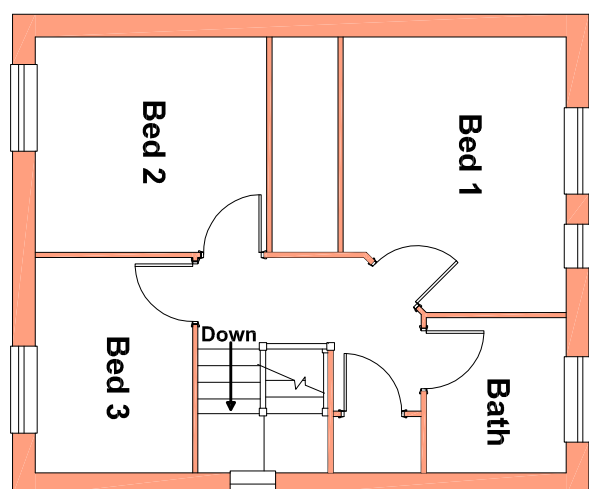


Existing and proposed
First Floor Plan

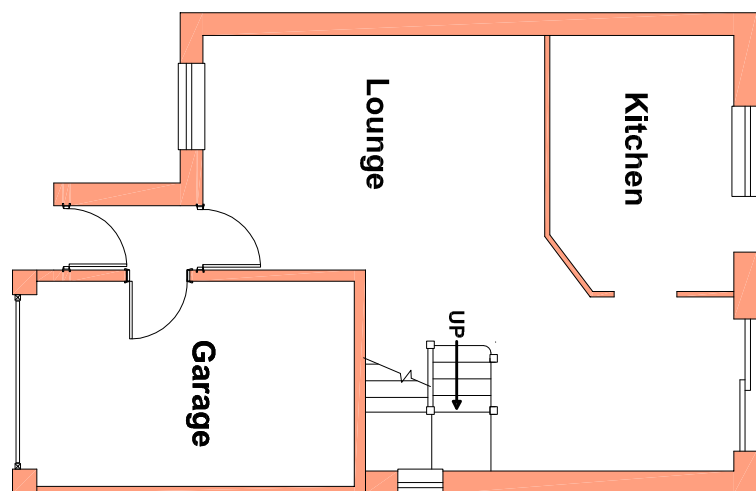


Existing Ground Floor Plan

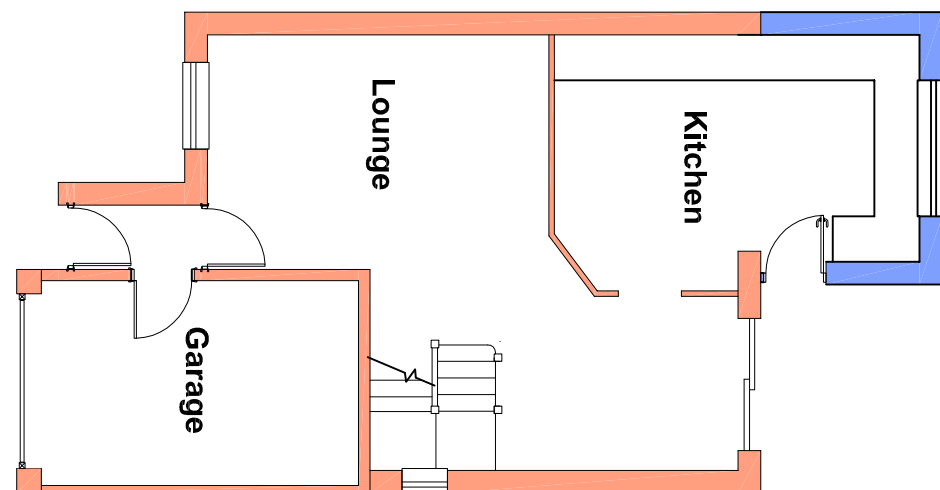

Proposed Ground Floor Plan

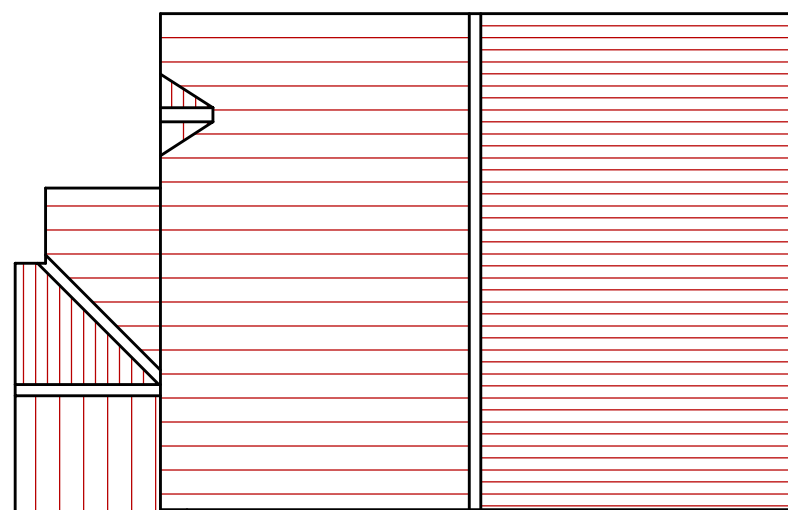

Existing Roof Plan

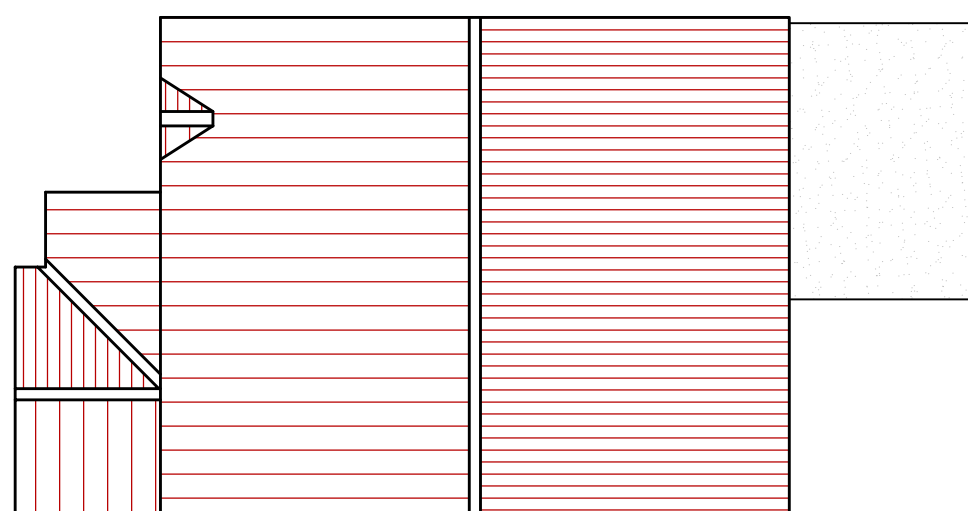

Proposed Roof Plan

For Planning

Project : Rear/GF Extension

Mrs F Peace
1 Rosemead
Littlehampton
BN17 6UH

Drawing


Elevations, Floor Plans,
Site plan & Location Plan.

Scale : 1:100 /1:500/1:1250 @A1

Job No: A-137

Drawing No : 0137 / 01

Revision : Rev A

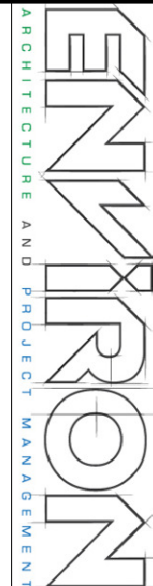

725, Stables Avenue
Wick
Littlehampton
West Sussex BN17 7TL
T: 01903 882038
www.environ.co.uk



Drawn By: L.G

Drawing Status