




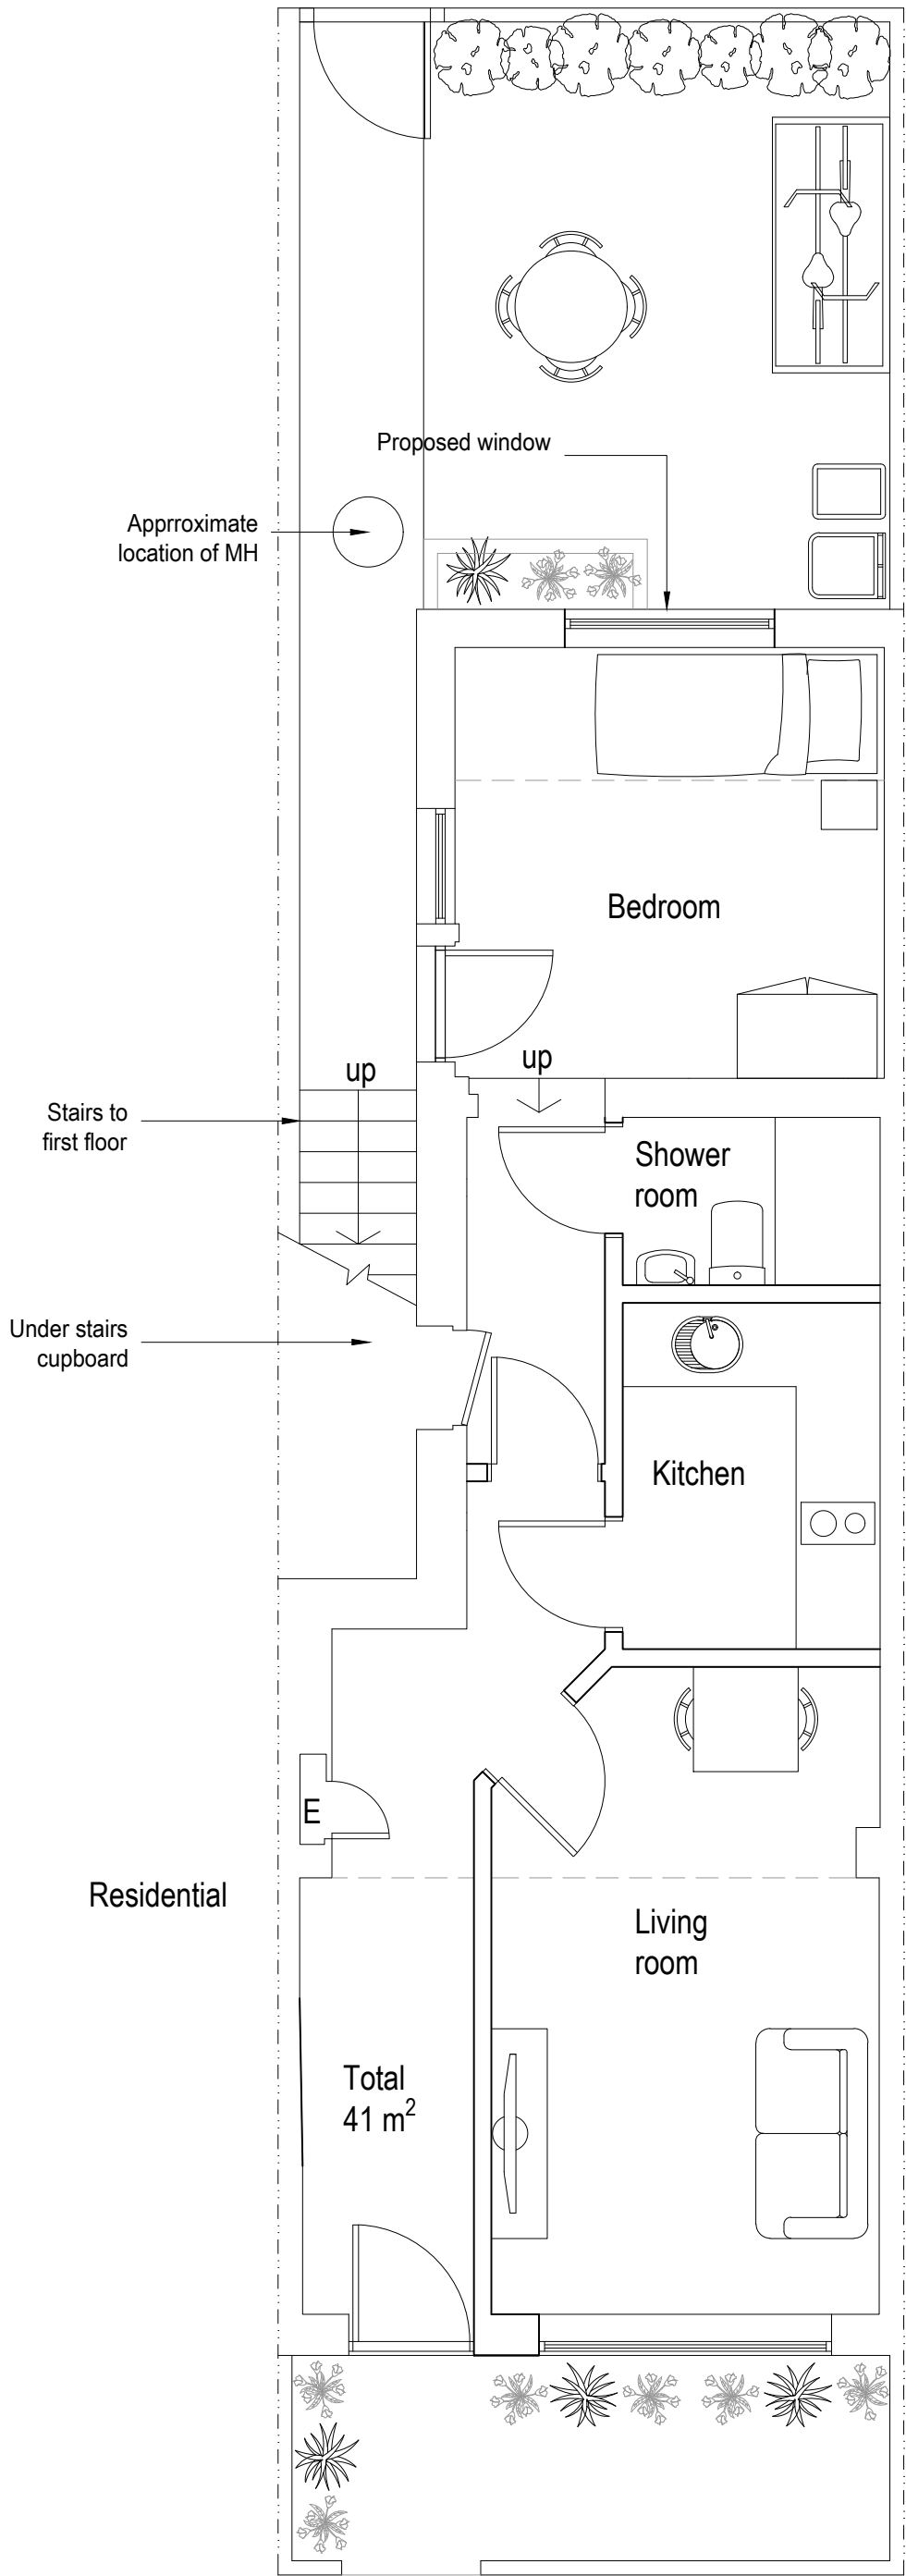


Proposed Ground Floor Plan 1:50

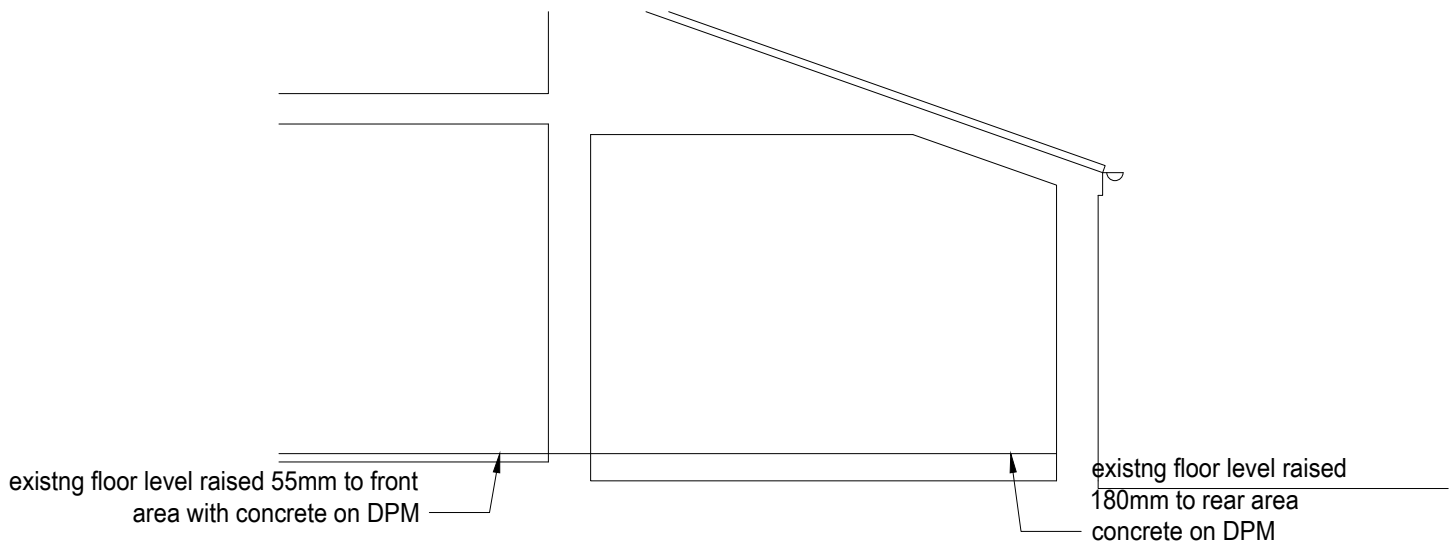


Block plan 1:500

 


Proposed cross section through rear 1:50

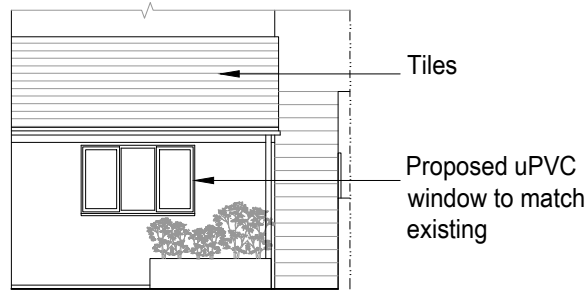

Proposed Rear Elevation 1:100

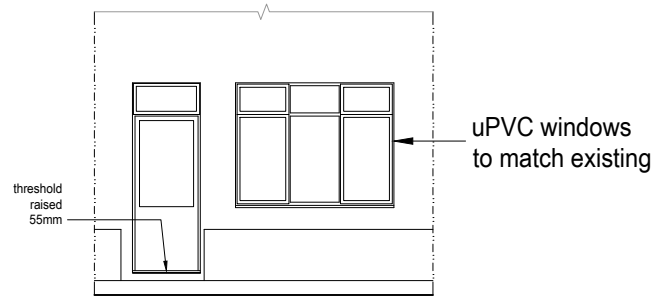

Proposed Front Elevation 1:100

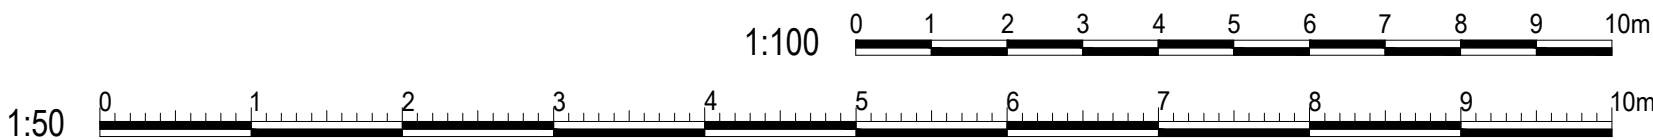

Rev A 06.01.21 Heights added and floor raised amendments

bpm Architectural Services Ltd.

client	Babbayan Investment Holding		
project	10 Bayford Road Littlehampton BN17 5HL		
project ref:	2588	Drawing No.	02A
drawing title	Proposed Plans and Elevations		
drawn by	L.F.		
date	Oct 21	scale	1:50/100@ A2
www.bpmnet.co.uk info@bpmnet.co.uk			
Do not scale off drawing, check all dimensions on site before all work is commenced. All goods materials workmanship to conform with current building regs BSS and COP's			