

notes


this drawing is the copyright of the **pdp architecture llp** and must not be reproduced in whole or part or used for the execution of works without their permission.
all dimensions to be checked on site prior to commencement of construction works and the architect notified of any discrepancy.
figured dimensions are to be used in preference to scaled dimensions.
no deviation from this drawing will be permitted without prior consent of the architect.
all drawings are prepared subject to a full measured and structural survey of the buildings and site.
all structural work is subject to the appointment of a structural engineer to confirm and agree the structural proposals.
os promap licence no. 100020449.

health & safety:
exceptional risks involving specific methods of construction or exceptional maintenance issues can be found within the designers risk assessment.



Scale within 50 mm @ a1 - 25 mm @ a3			
revision	notes	date	drawn/checked

client			
--------	--	--	--


roof plan

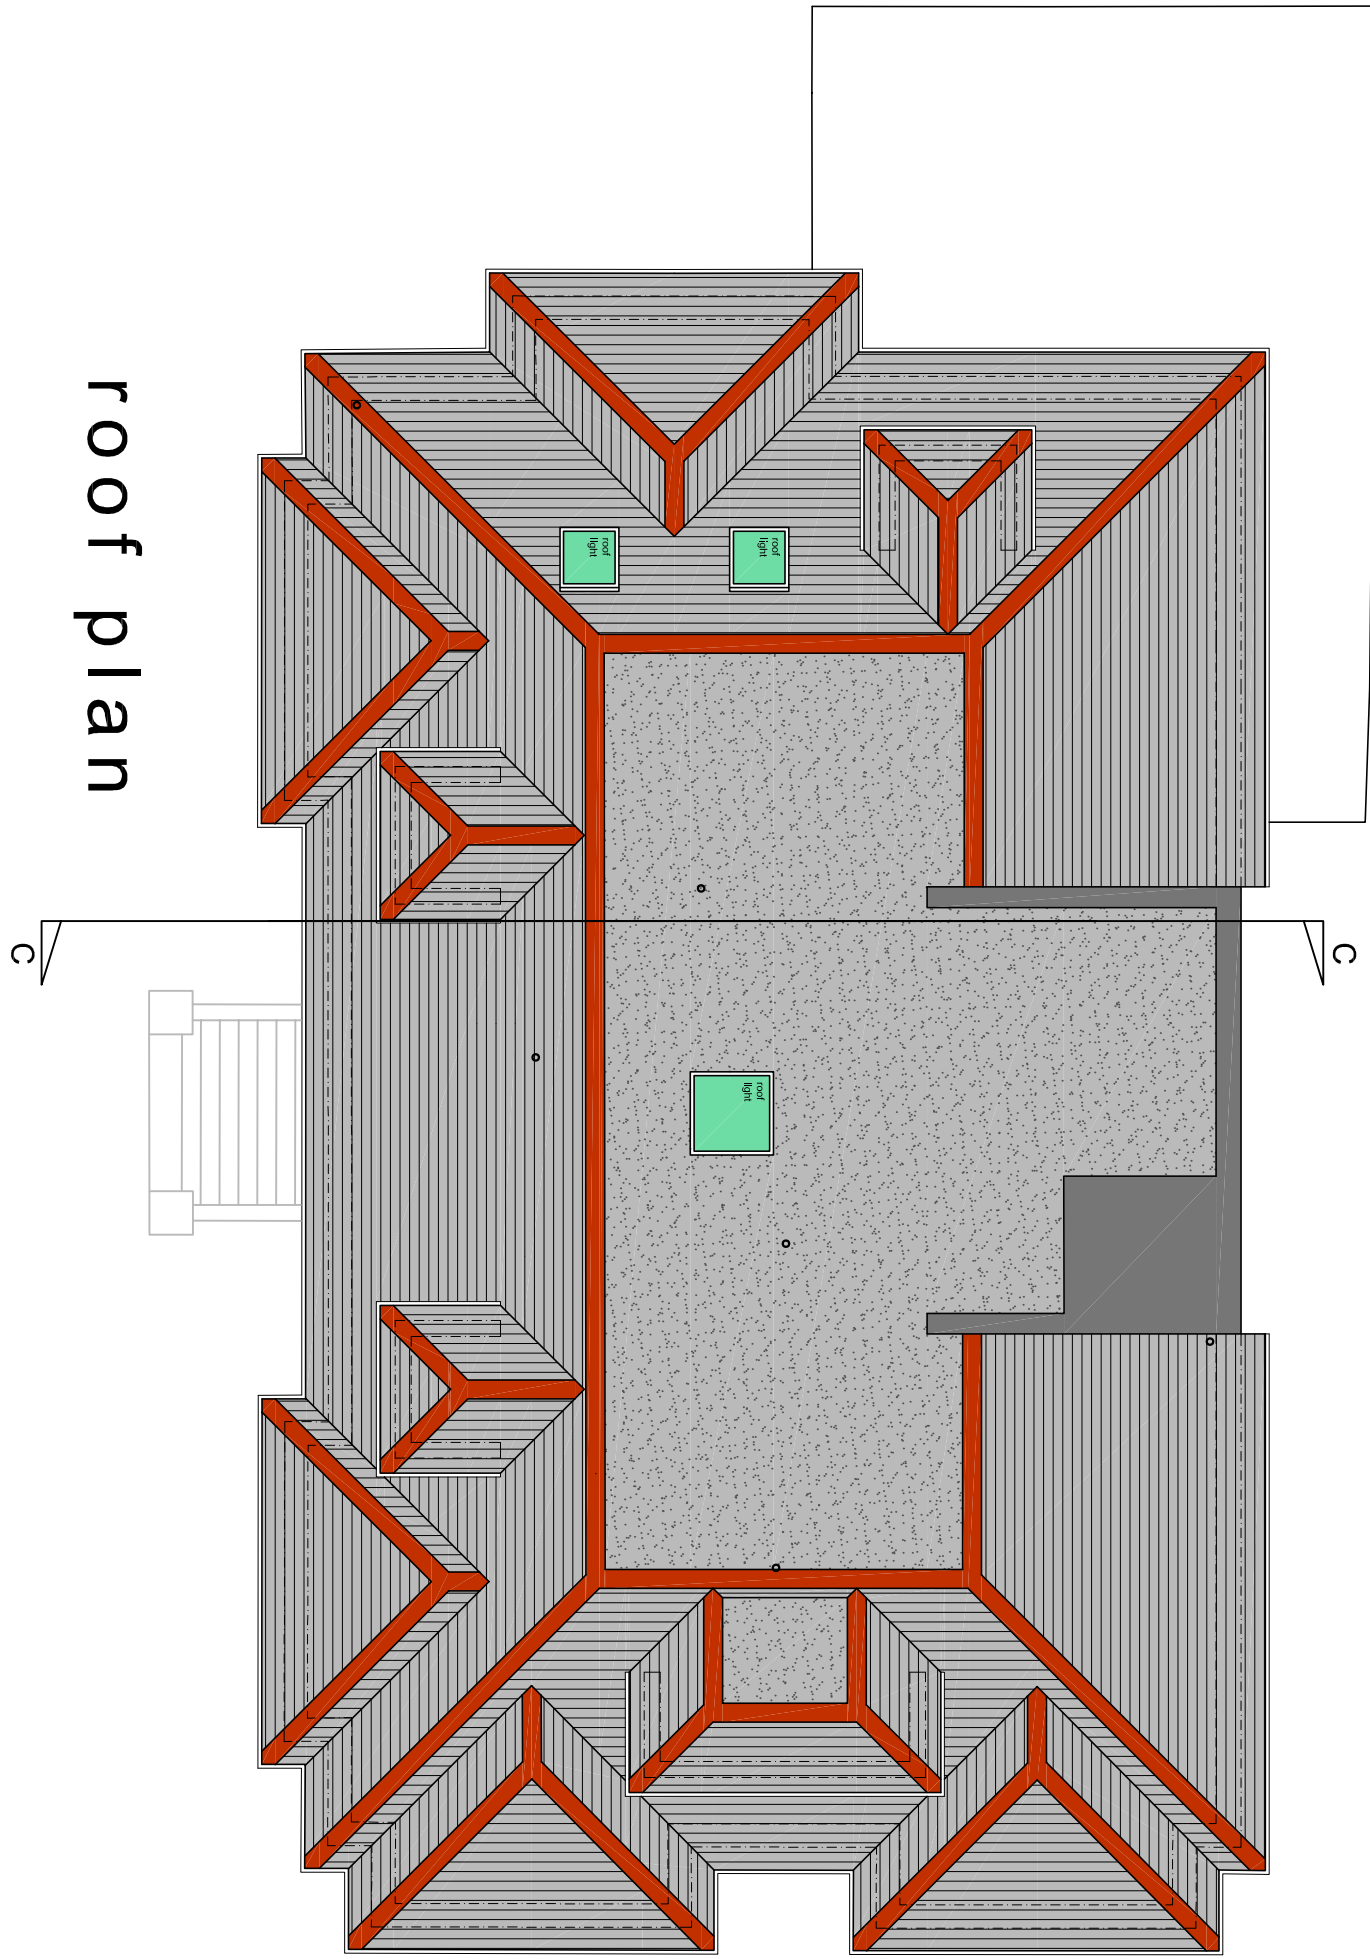


2nd floor plan

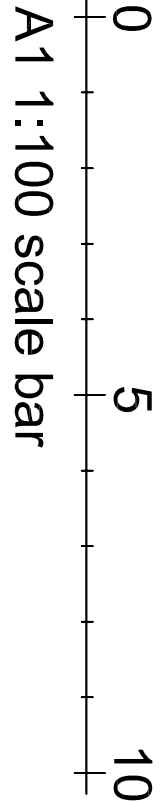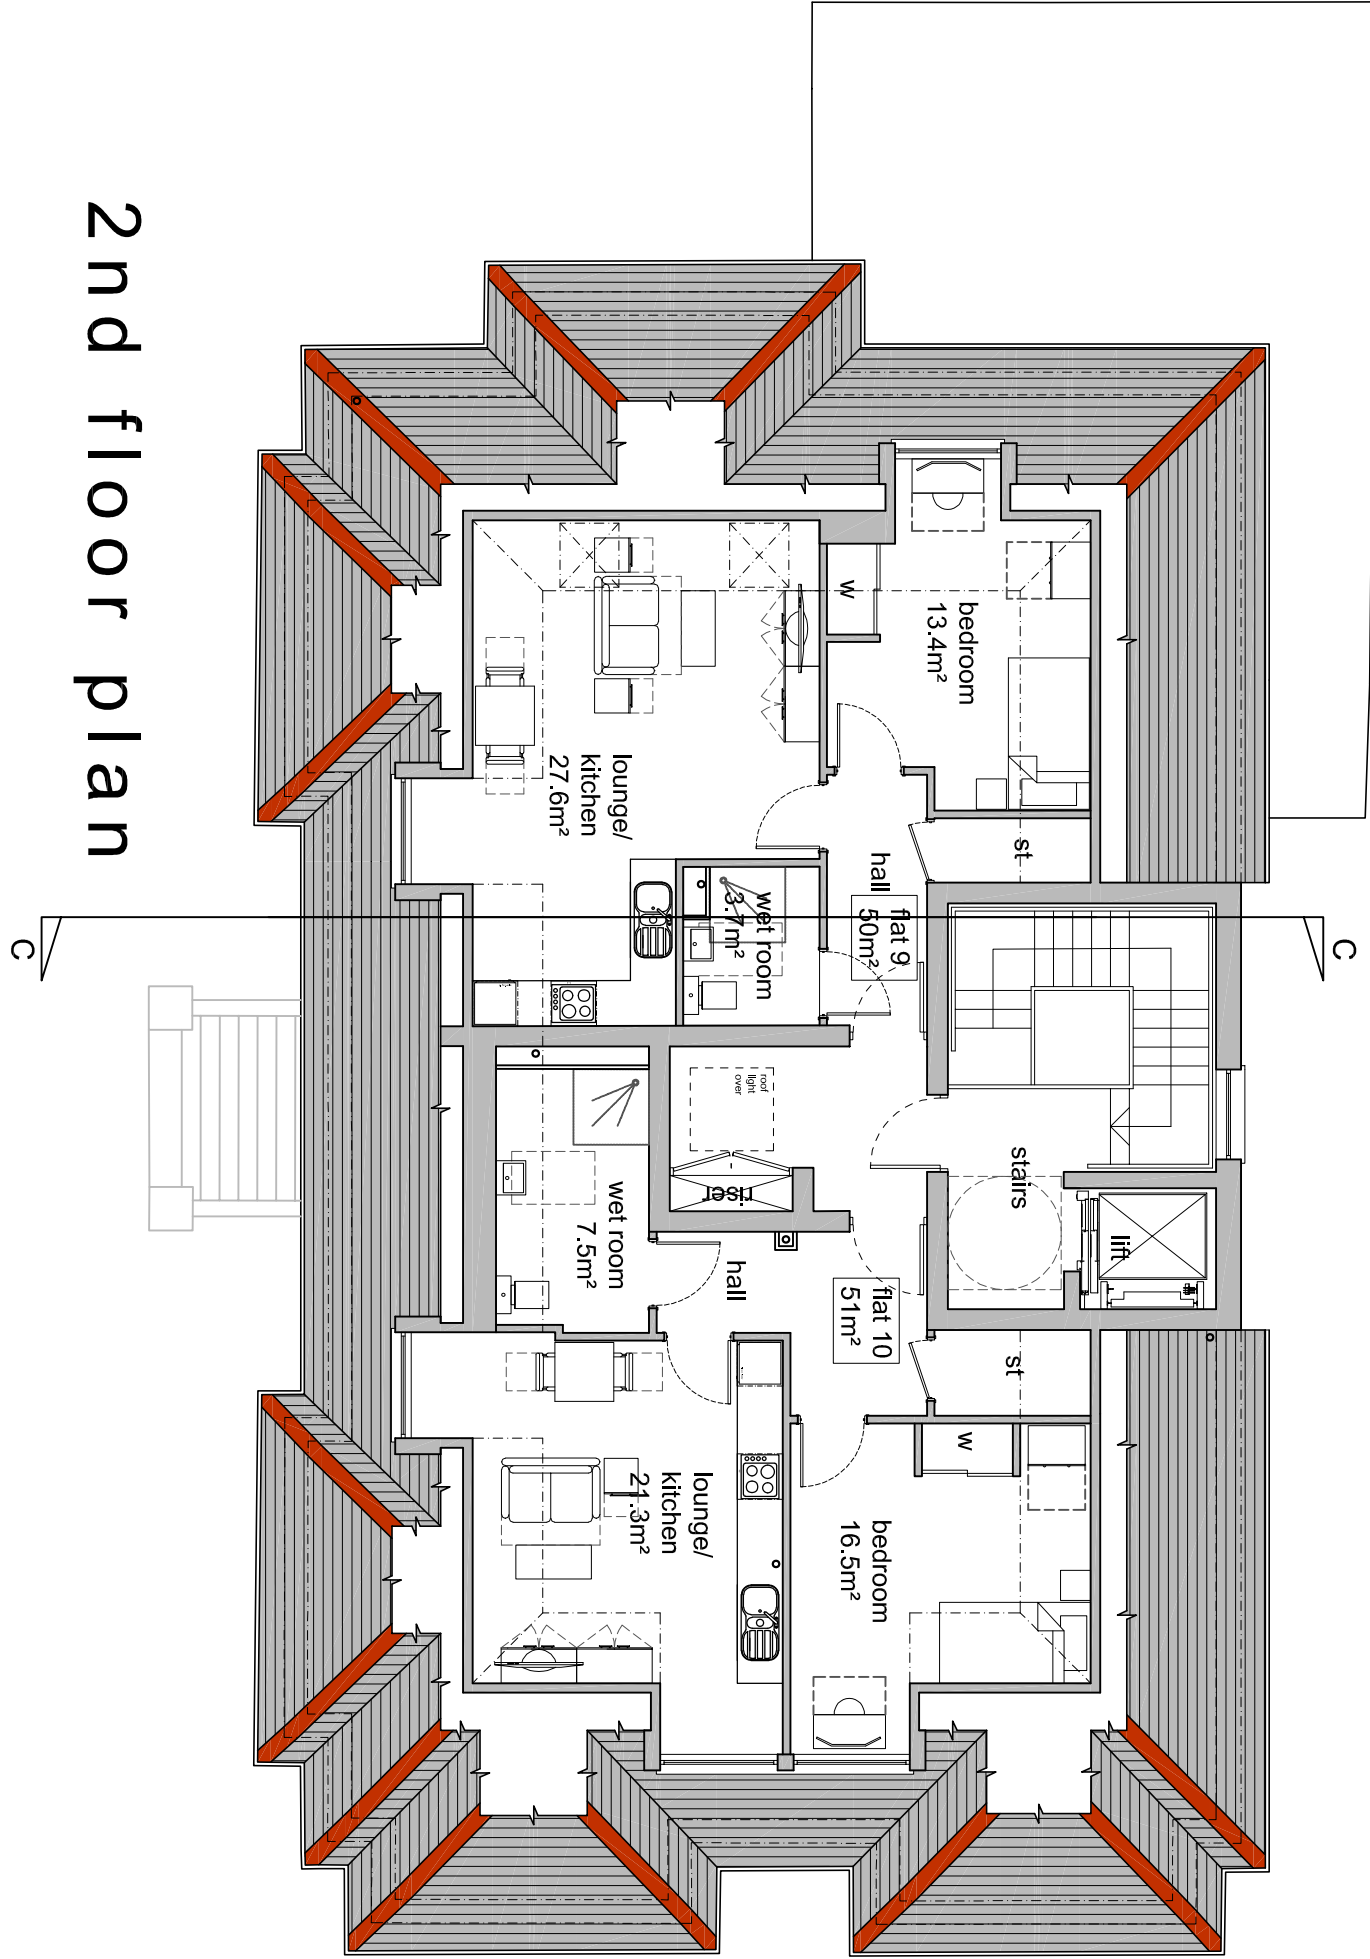


1st floor plan

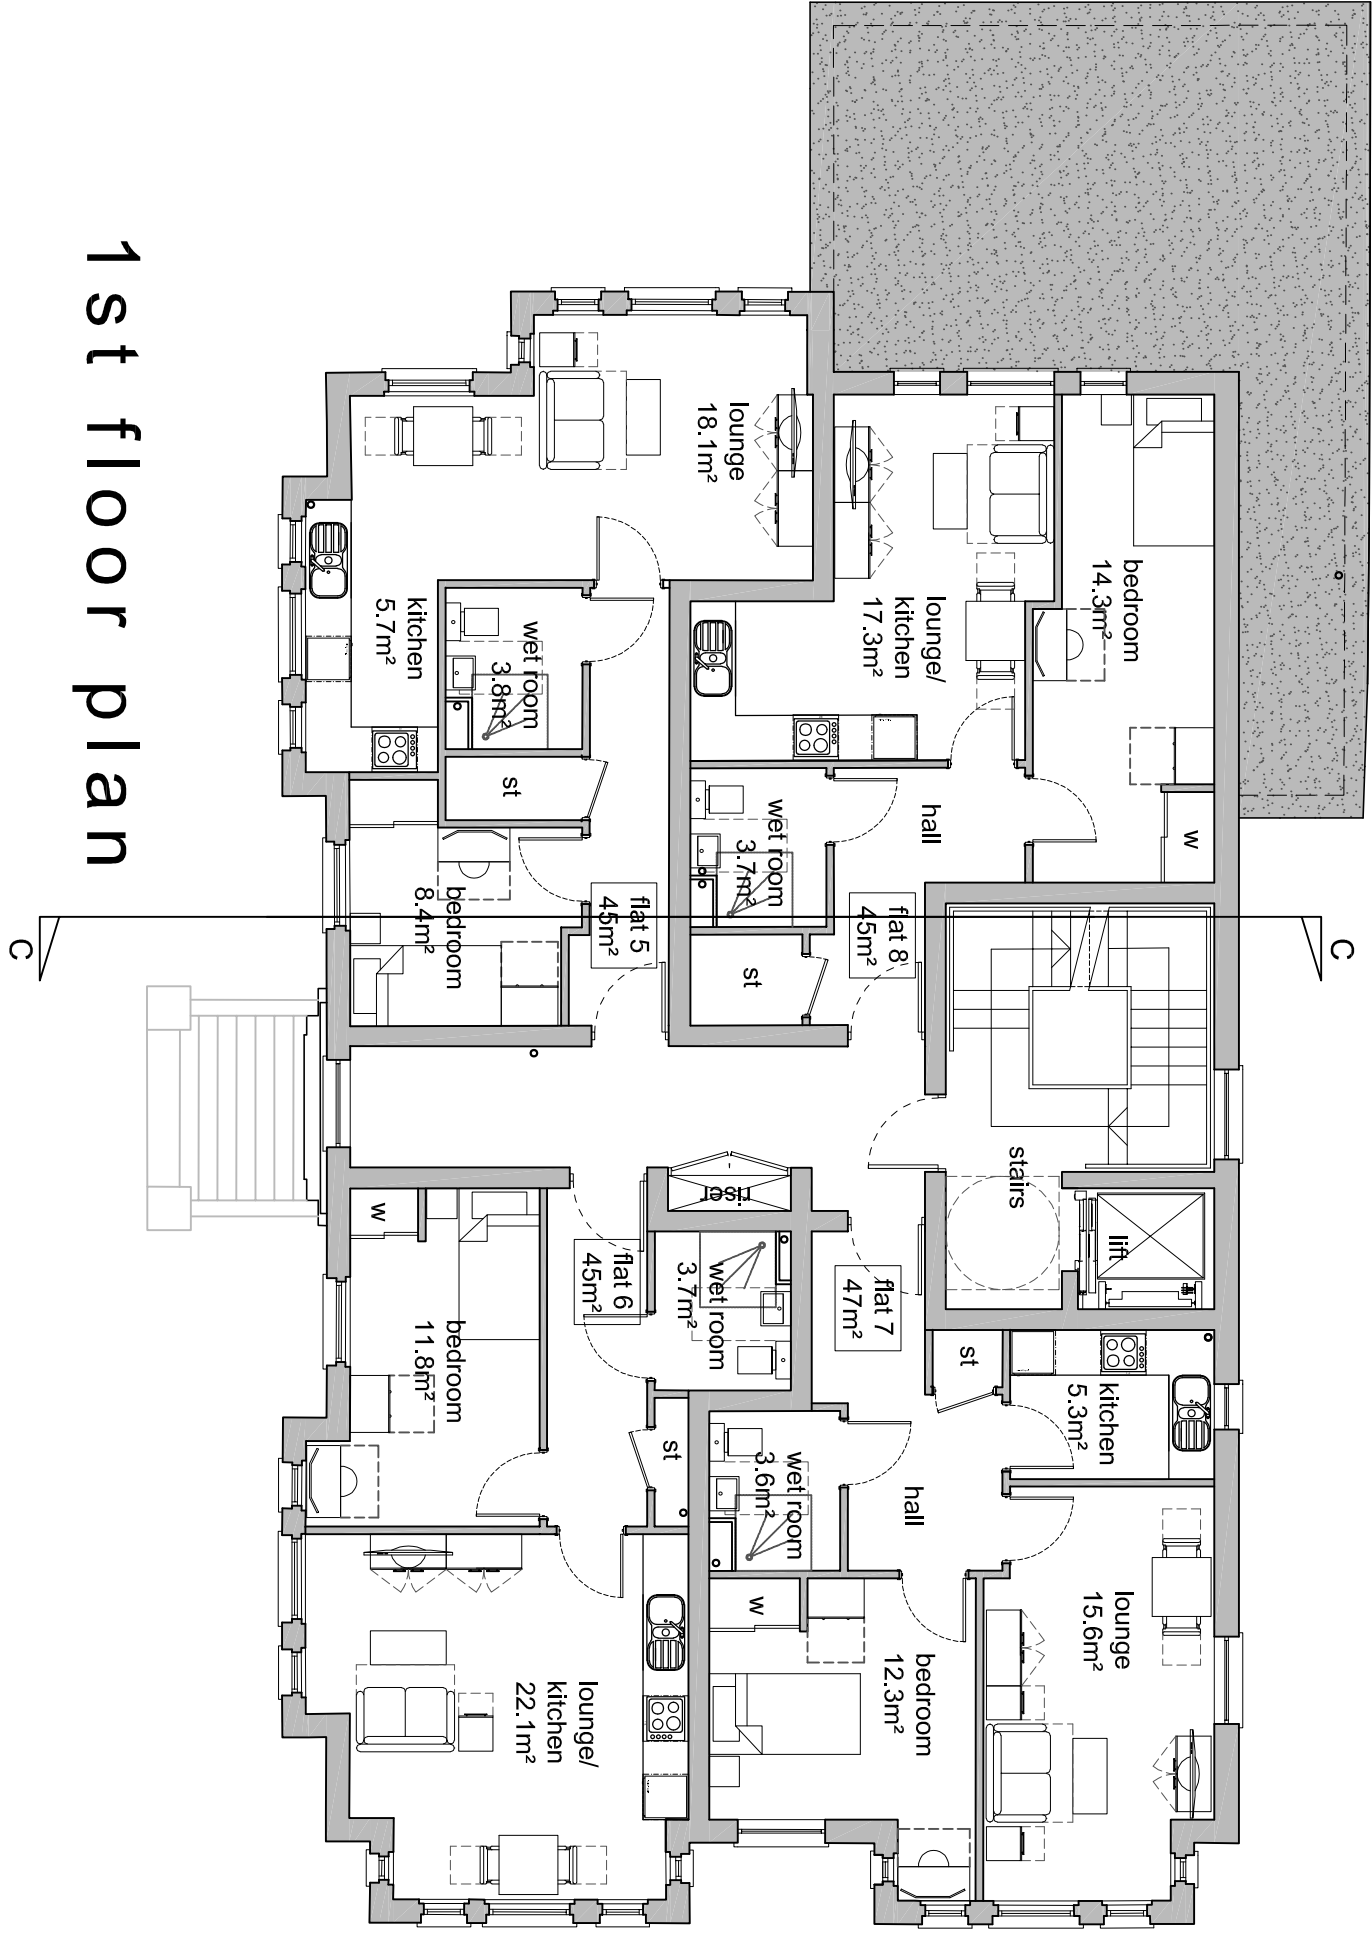


floor plan

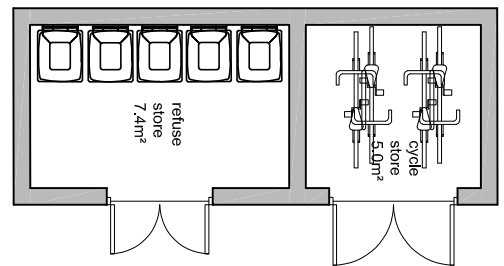


roof plan

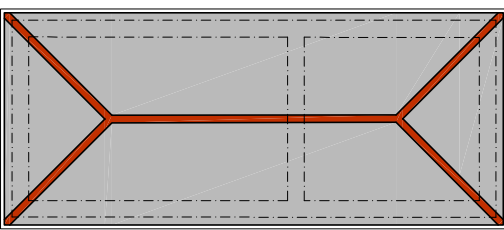

refuse & cycle store

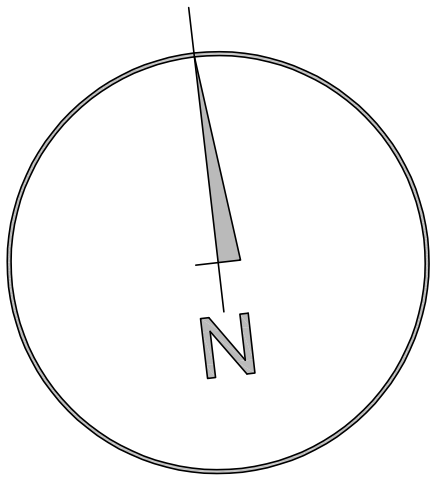

PLANNING

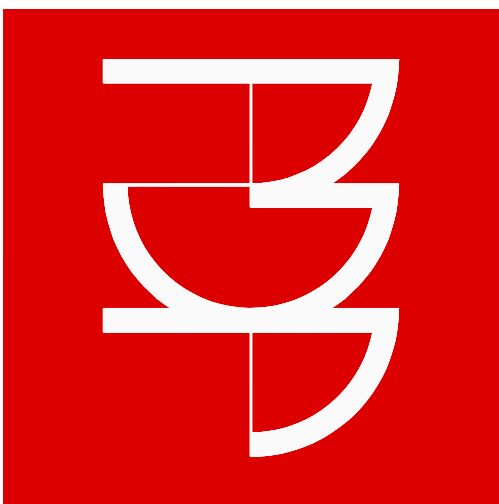

pdp architecture llp
chartered architects town planning
interior design consultants
2 beechworth road havant
hampshire po9 1ax
tel 023 9248 1100
fax 023 9247 5050
email pdp@pdp-architects.co.uk
www.pdp-architects.co.uk

project	Proposed Development 90-91 South Terrace Littlehampton, W Sussex		
drawing	1st Floor & 2nd Floor Plans	status	Planning
date	Nov 2021	drawn	MAS
at scale	a3 scale	checked	
1:100	1:200		28118-PD111