



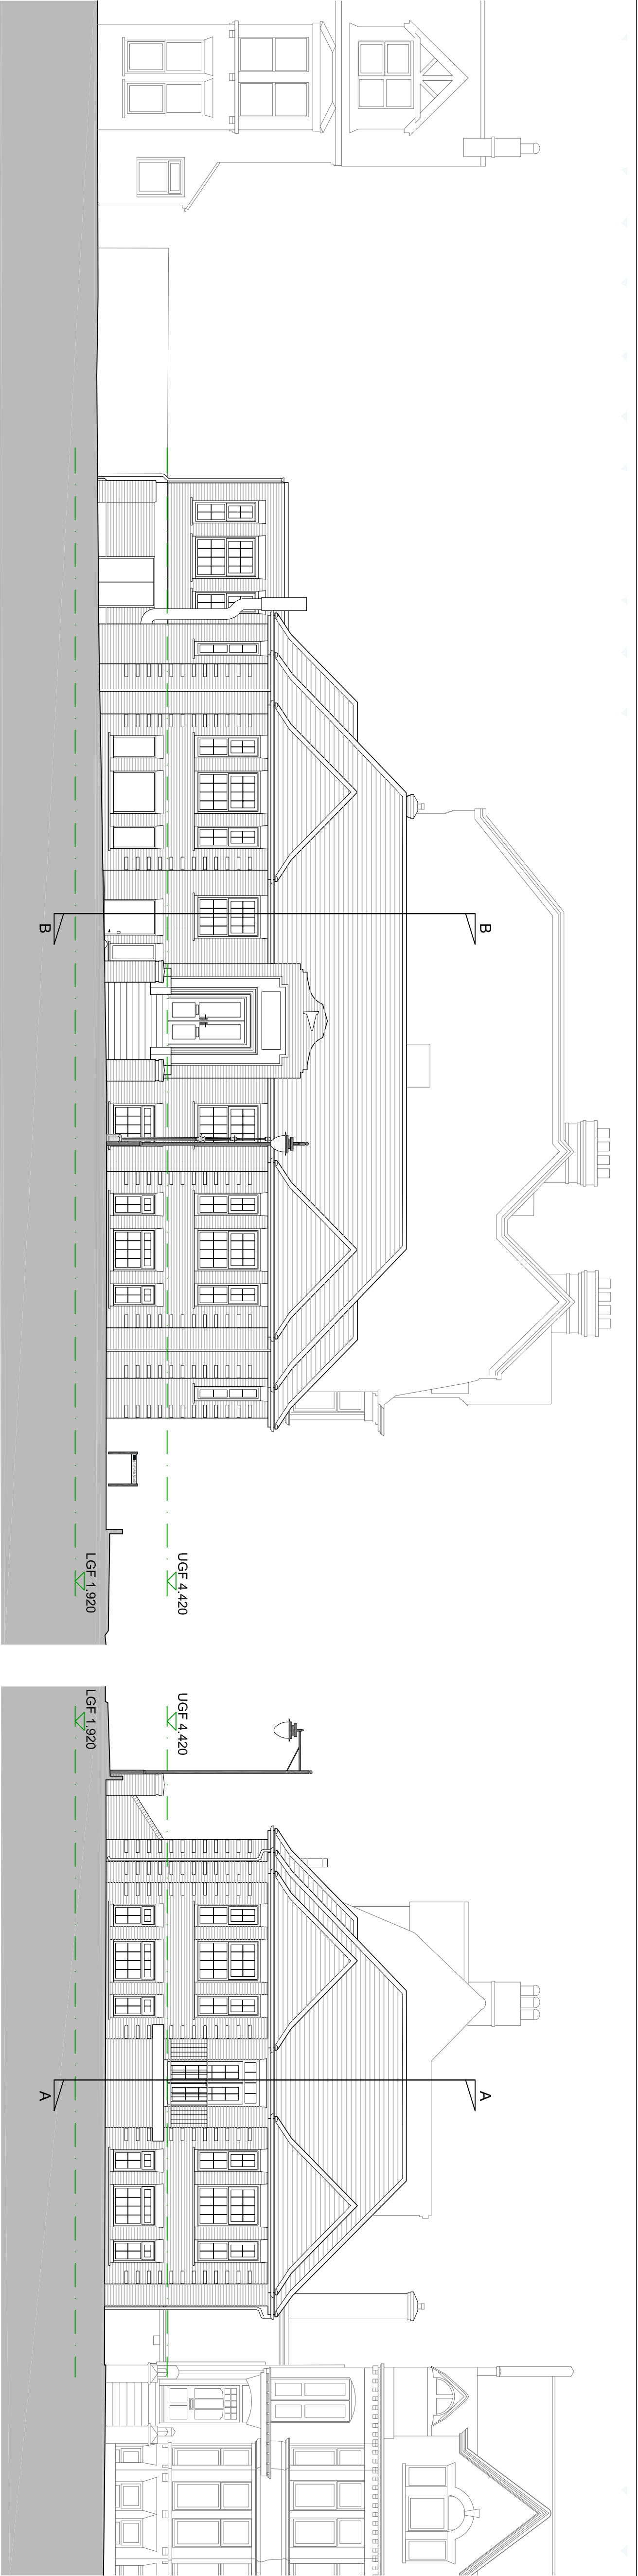


existing west (bayford road) elevation

existing south (south terrace) elevation

existing north elevation

existing east elevation

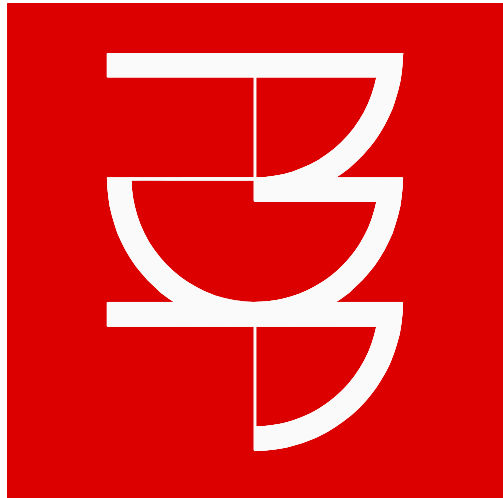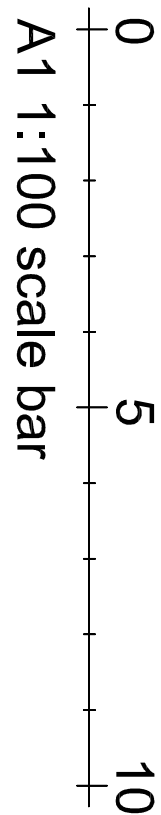

pdp architecture llp
chartered architects town planning
interior design consultants
2 beechworth road havant
hampshire po9 1ax
tel 023 9248 1100
fax 023 9247 5050
email pdp@pdp-architects.co.uk
www.pdp-architects.co.uk

project			
Proposed Development 90-91 South Terrace Littlehampton, W Sussex			
detail Existing Elevations			
drawn	checked		
MAS	IR		
date	status		
Dec 2021	Planning		
a1 scale	a3 scale	28118-PD200	rev
1:100	1:200		

notes

this drawing is the copyright of the **pdp architecture llp** and must not be reproduced in whole or part or used for the execution of works without their permission.
all dimensions to be checked on site prior to commencement of construction works and the architect notified of any discrepancy.
figured dimensions are to be used in preference to scaled dimensions.
no deviation from this drawing will be permitted without prior consent of the architect.
all drawings are prepared subject to a full measured and structural survey of the buildings and site.
all structural work is subject to the appointment of a structural engineer to confirm and agree the structural proposals.
os promap licence no. 100020449.

health & safety:
exceptional risks involving specific methods of construction or exceptional maintenance issues can be found within the designers risk assessment.

Scale within 50 mm @ a1 - 25 mm @ a3		
revision	notes	date drawn/checked

client



PLANNING