


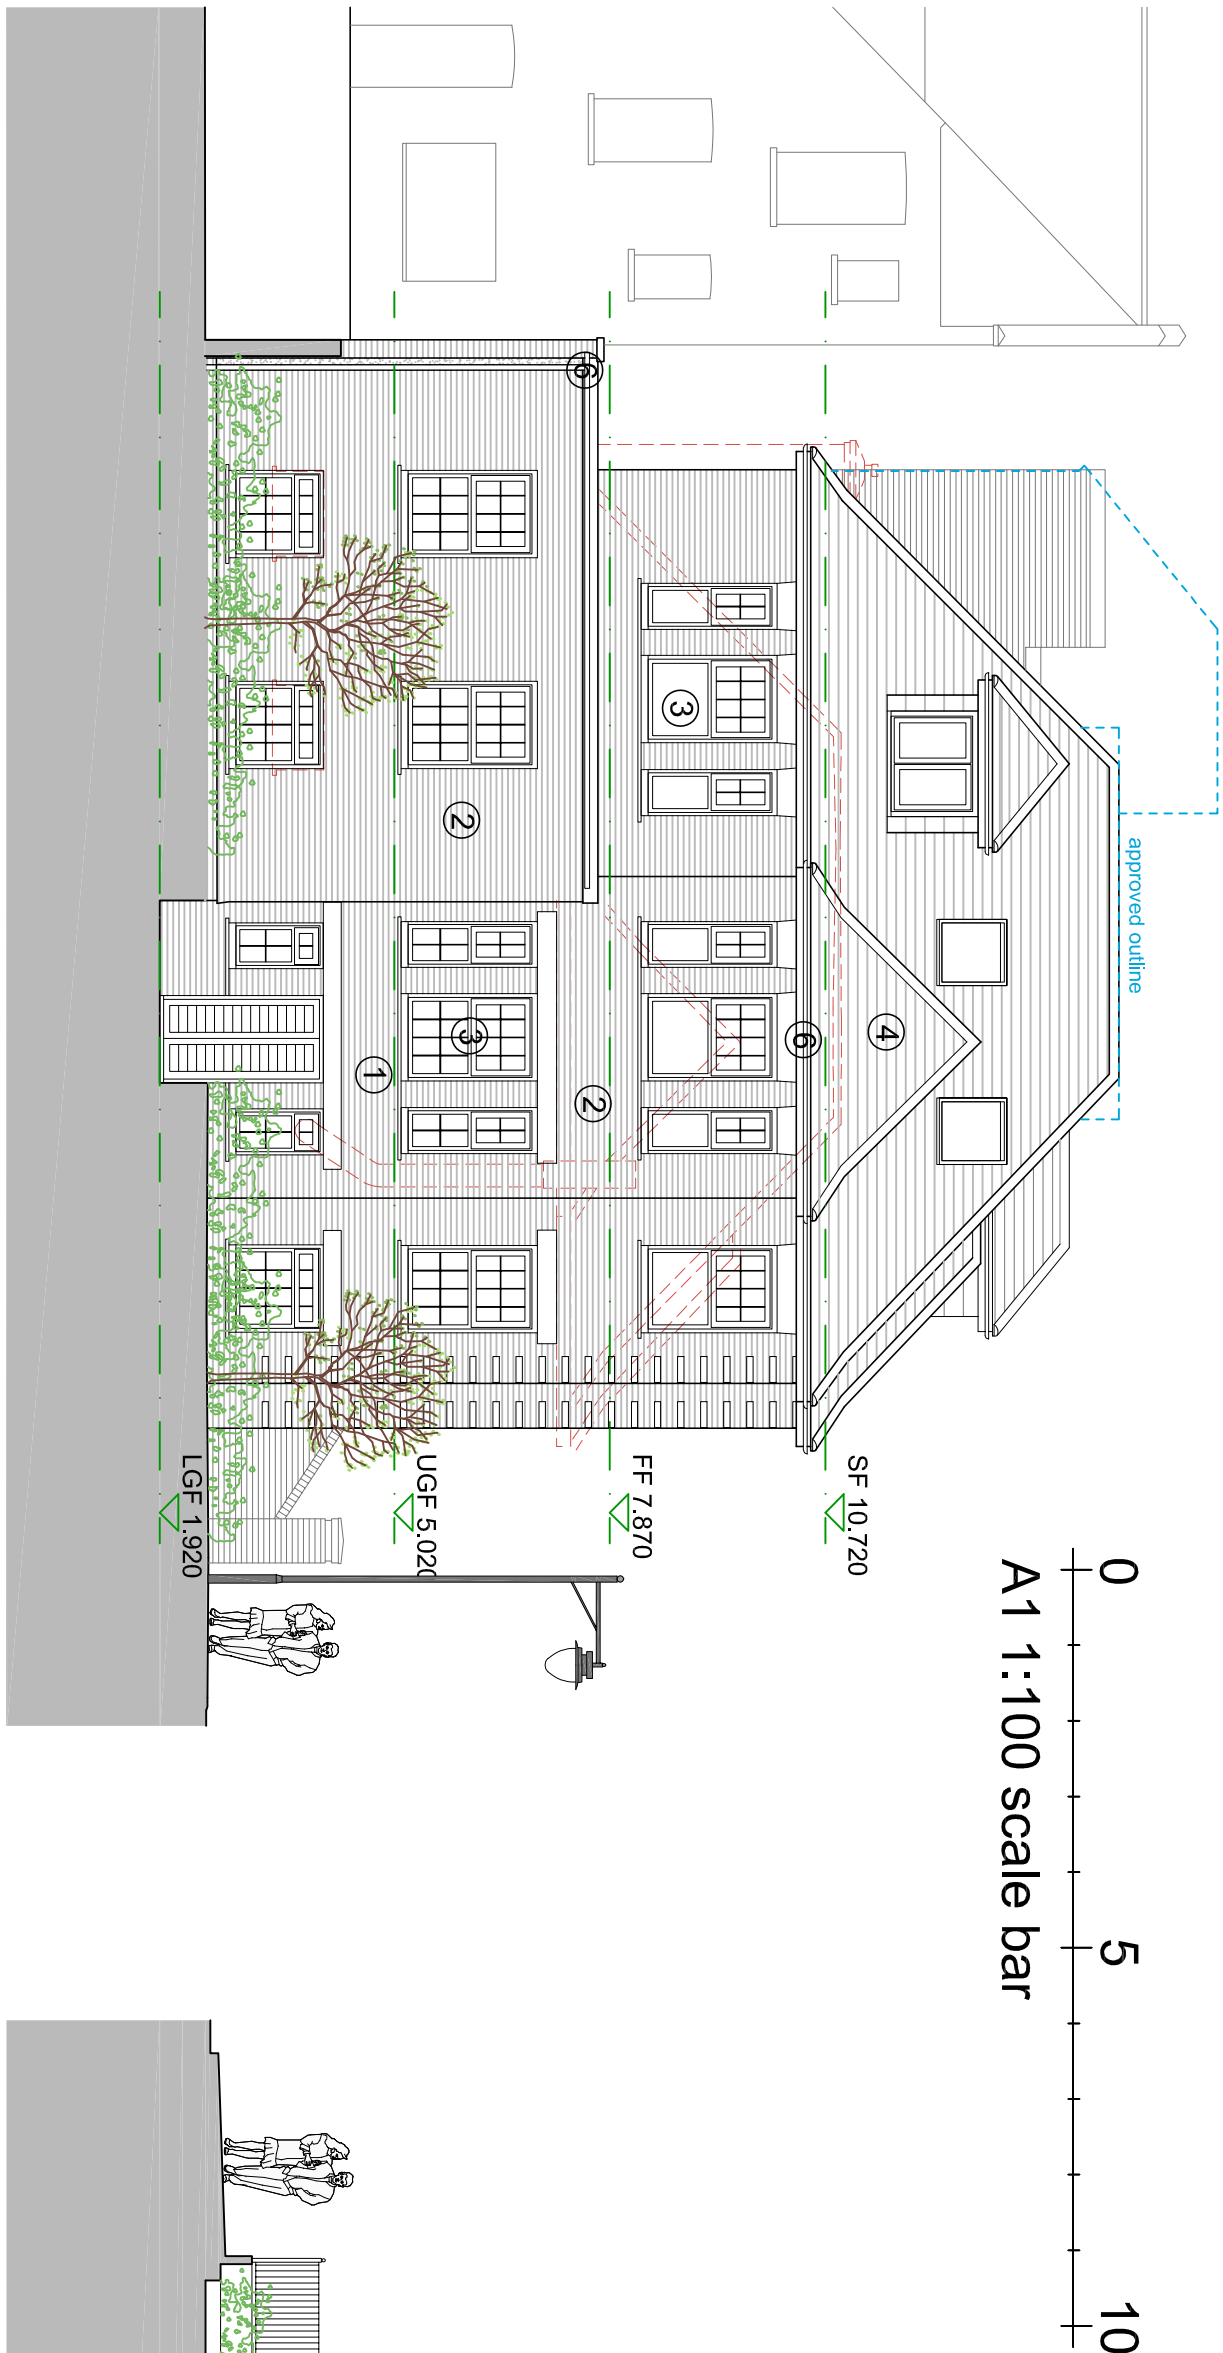


proposed west (bayford road) elevation


proposed south (south terrace) elevation




proposed north elevation

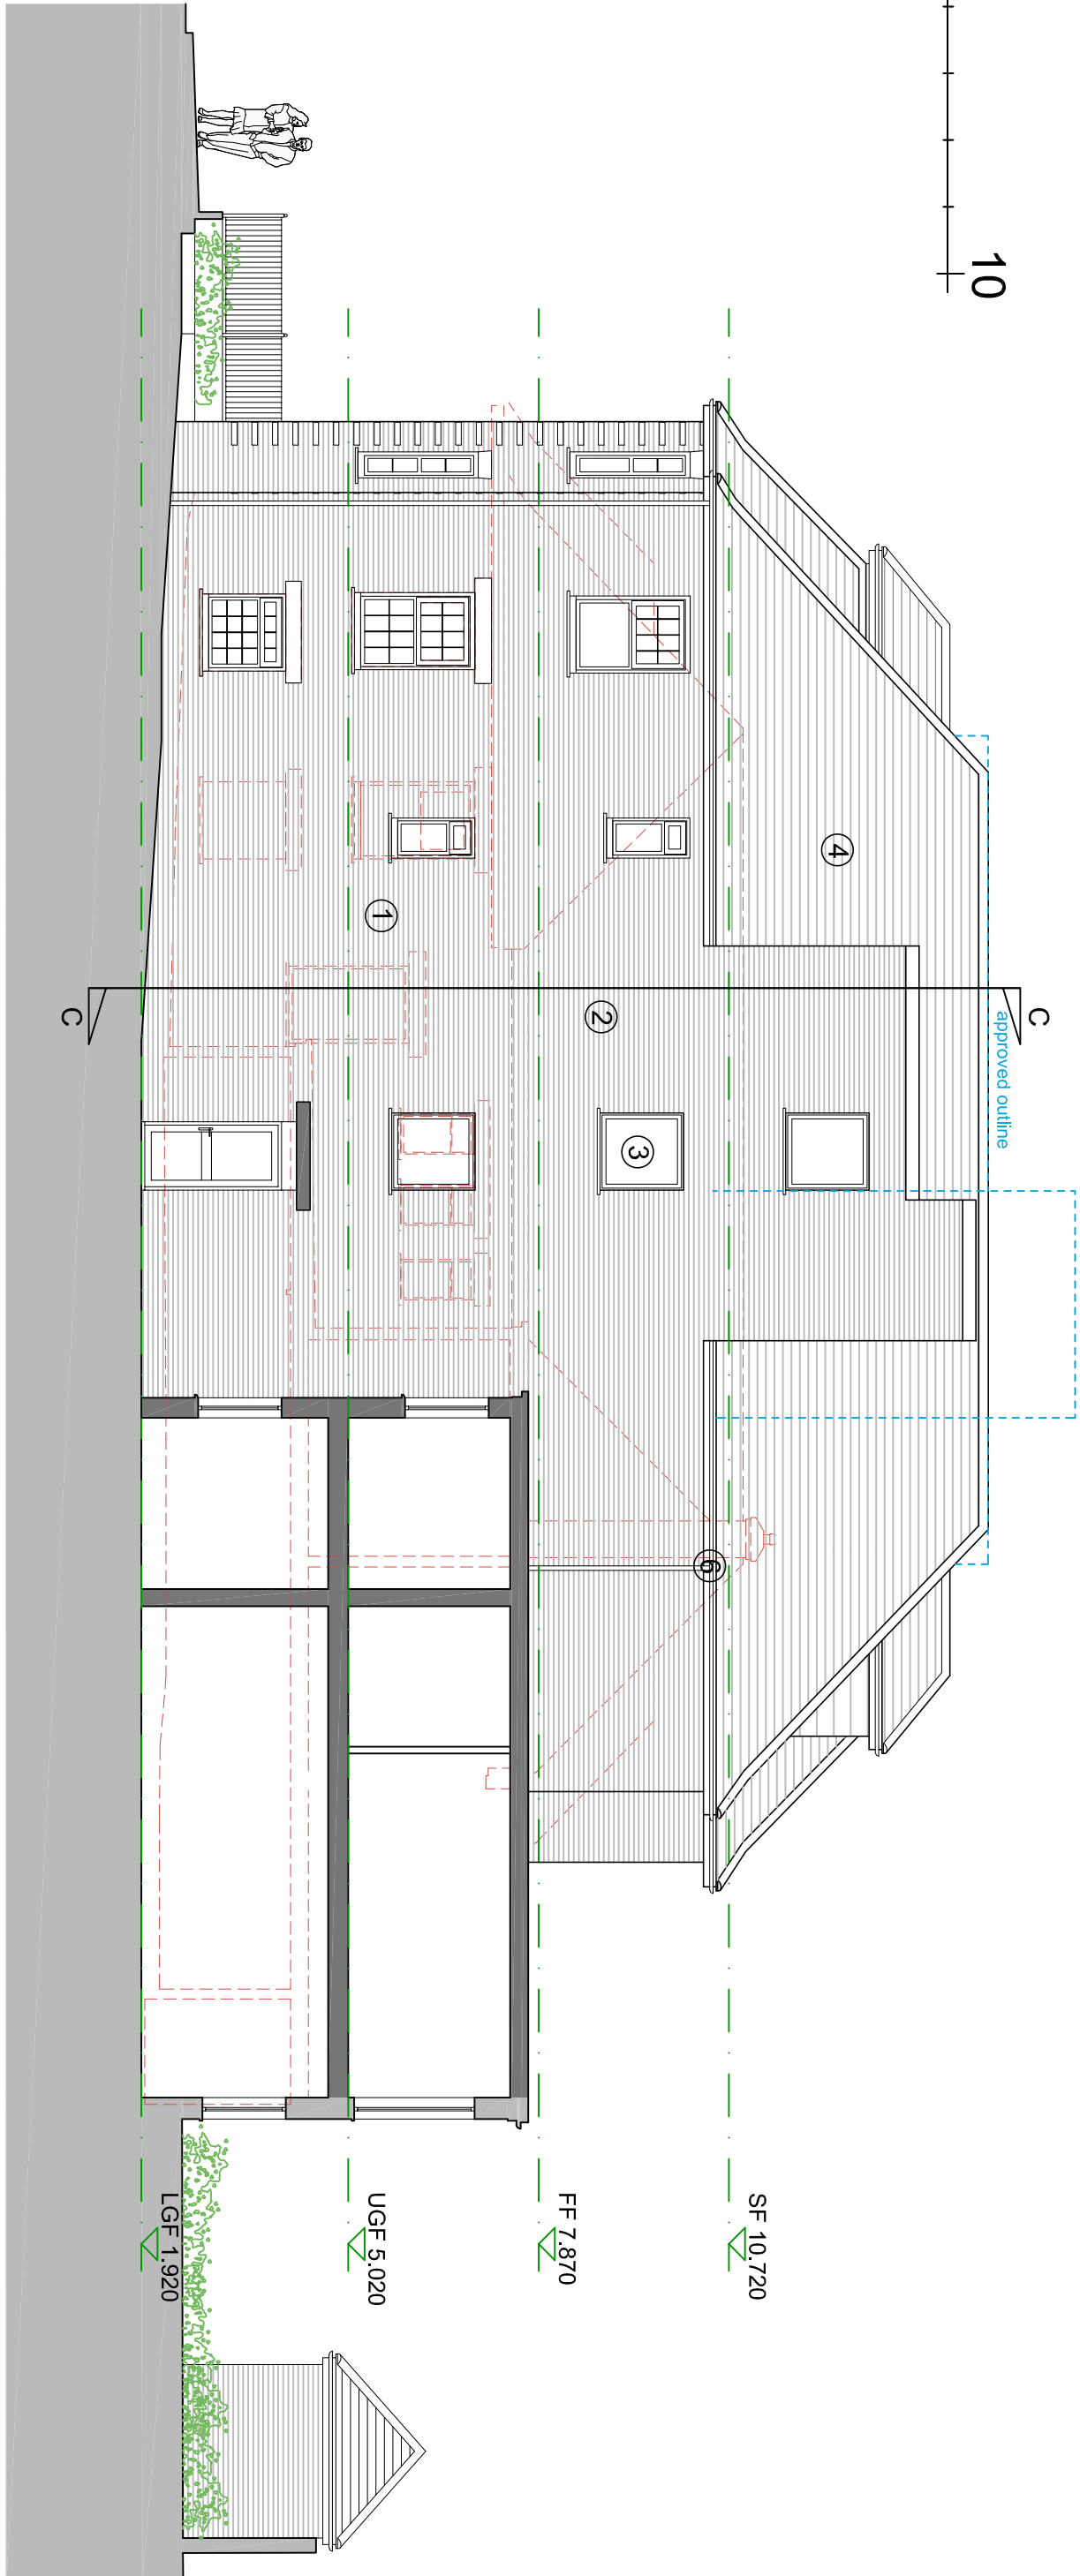

proposed east elevation

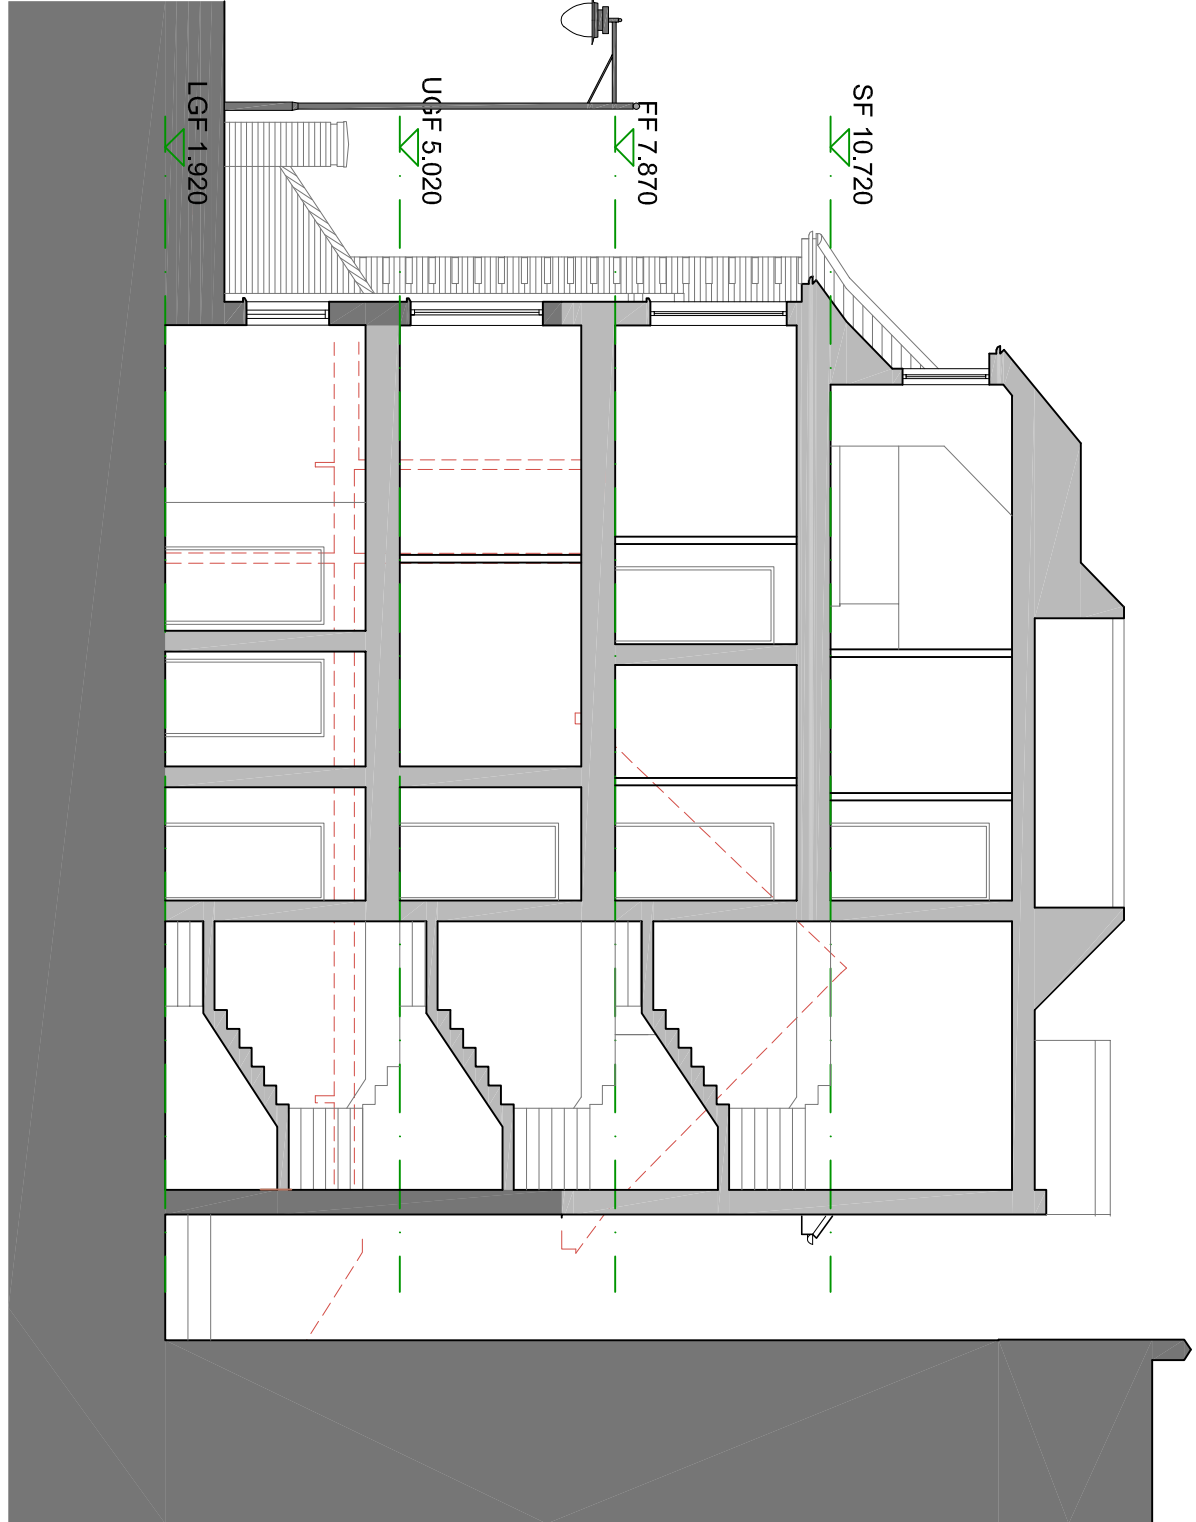


proposed section c-c

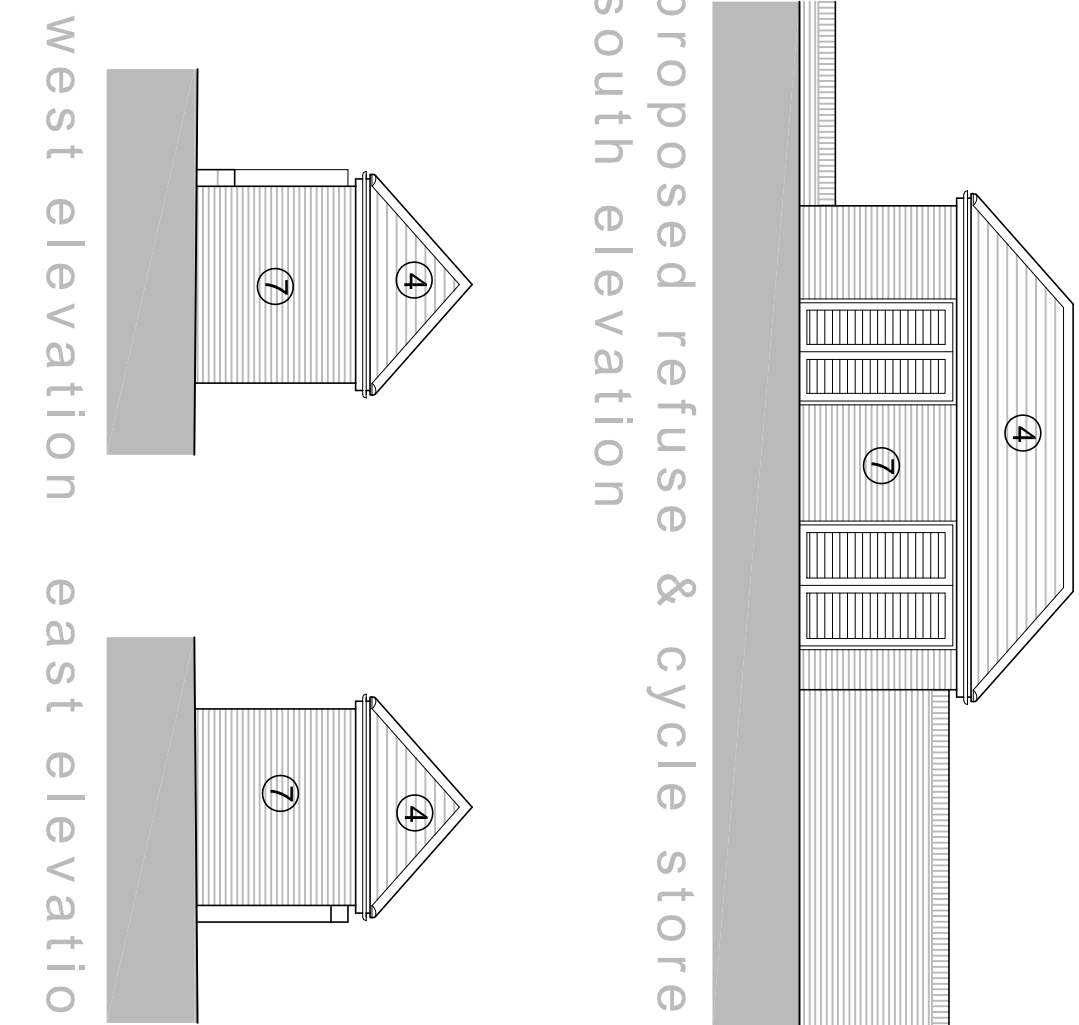

proposed refuse & cycle store south elevation

west elevation

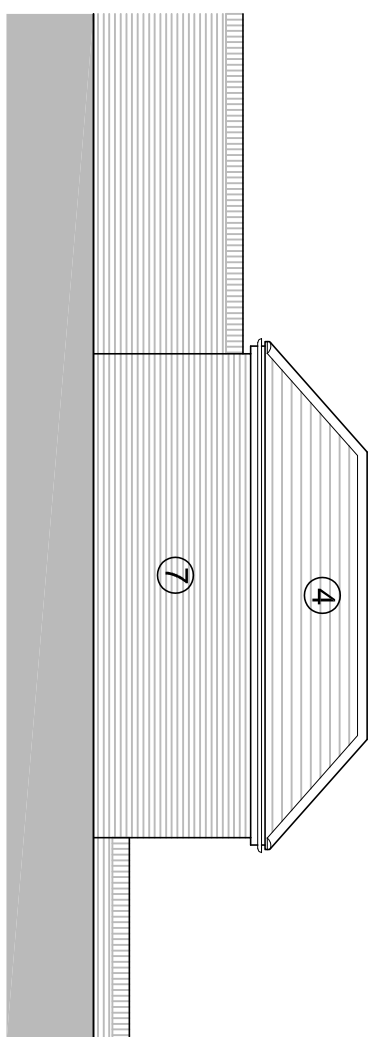

north elevation

materials schedule

- 1 - existing facing brick, repaired/ made good
- 2 - new facing brick to match existing
- 3 - windows, white upvc
- 4 - clay roof tiles (orange/ red to match location)
- 5 - metal railings (painted black)
- 6 - soffits/ fascias, white upvc rmp, black upvc
- 7 - red facing brick to match existing

(all materials subject to ipa approval)

notes

this drawing is the copyright of the pdp architecture llp and must not be reproduced in whole or part or used for the execution of works without their permission. all dimensions to be checked on site prior to commencement of construction works and the architect notified of any discrepancy. figured dimensions are to be used in preference to scaled dimensions. no deviation from this drawing will be permitted without prior consent of the architect. all drawings are prepared subject to a full measured and structural survey of the buildings and site. all structural work is subject to the appointment of a structural engineer to confirm and agree the structural proposals. os portmap licence no. 100020449.


health & safety: exceptional risks involving specific methods of construction or exceptional maintenance issues can be found within the designers risk assessment.

revision	notes	date	drawn/checked
A	Roof amended to planners comments	20.01.22 MAS	IR
B	Render omitted	22.03.22 MAS	IR

client

Dolphin Homes

PLANNING

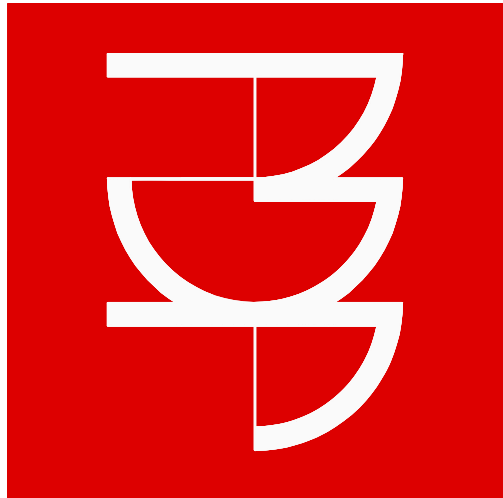

pdp architecture llp
chartered architects town planning
interior design consultants
2 beechworth road havant
hampshire po9 1ax
tel 023 9248 1100
fax 023 9247 5050
email pdp@pdp-architects.co.uk
www.pdp-architects.co.uk

project	Proposed Development 90-91 South Terrace Littlehampton, W Sussex
detail	Proposed Elevations
drawn	MAS
checked	IR
date	Dec 2021
at scale	a3 scale
1:100	1:200
28118-PD210	B