



| Job No. | Drawing No. | Date    | Revision |
|---------|-------------|---------|----------|
| 16 00   | PL 104      | Nov. 17 | P2       |


This drawing is copyright  
Figure dimensions to be used.  
All dimensions and conditions to be verified on site  
before proceeding

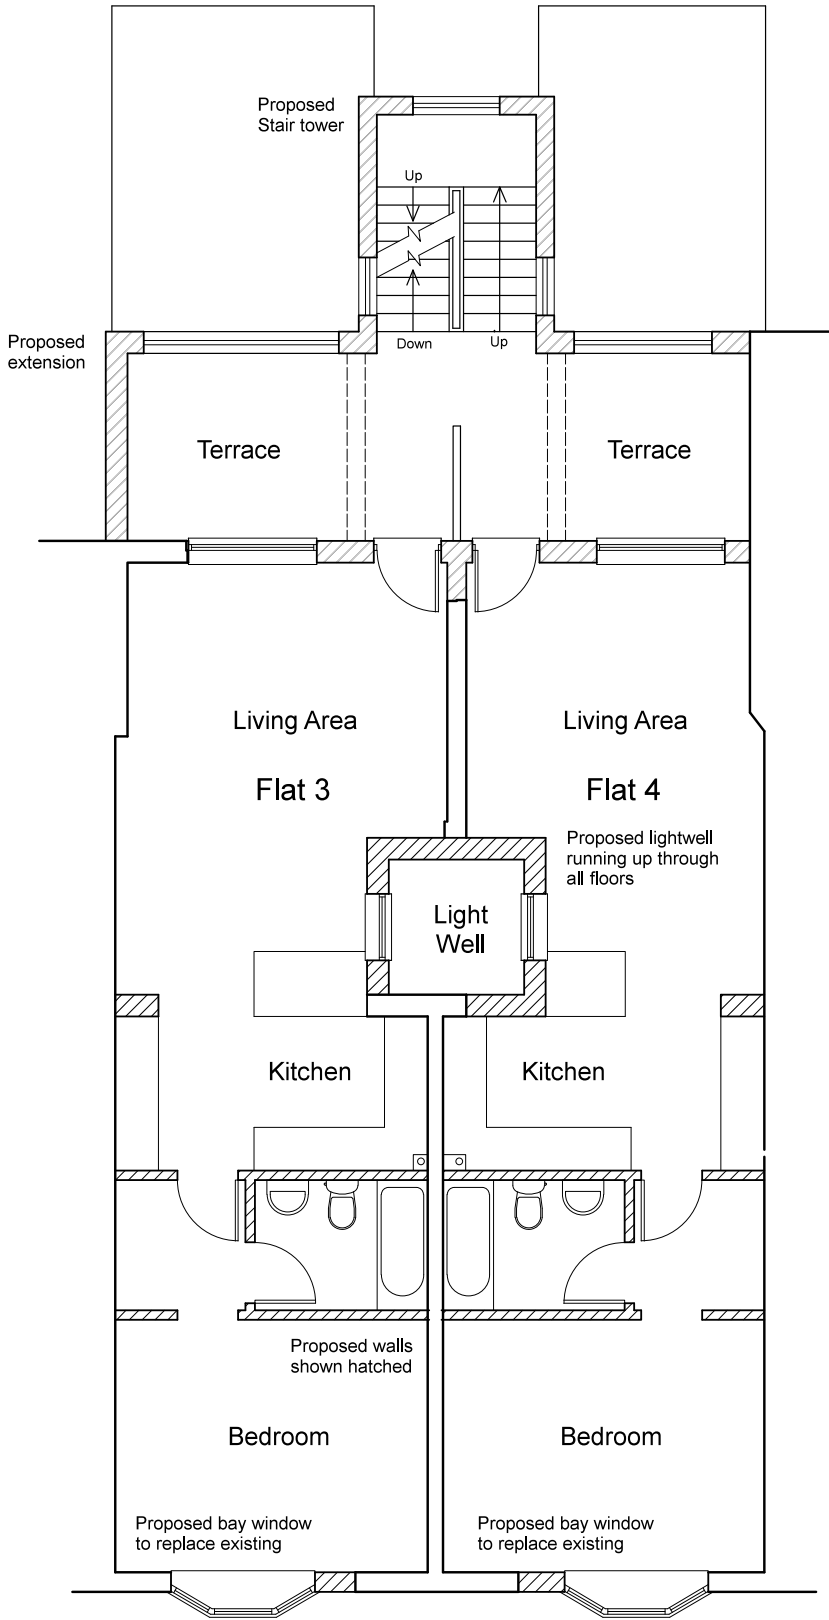

First Floor Plan

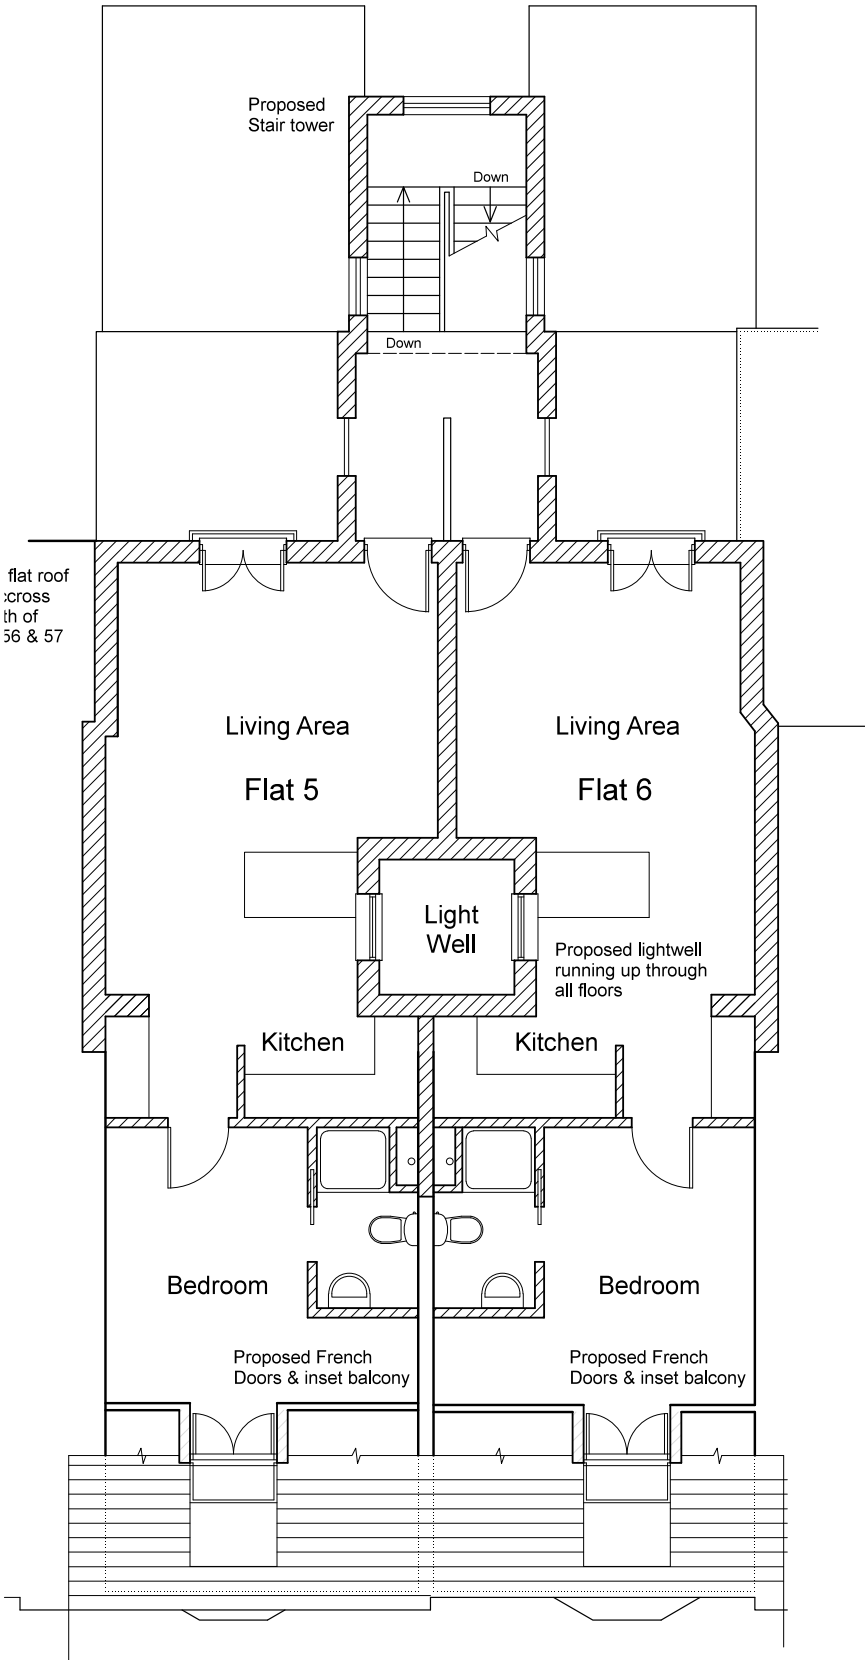

Second Floor Plan

 

JCA architects

35 Angmering Lane, East Preston, Littlehampton. BN16 2TA  
Telephone 07966 217738  
www.jcaarchitects.co.uk

CHARTERED ARCHITECTS

Client  
Mr & Mrs M. Kavalieros

Job Title  
River Breeze Restaurant,  
56 / 57 Pier Road,  
Littlehampton,  
West Sussex.

Drawing Title  
Proposed Drawing  
First and Second Floor Plans  
1/100 @ A3