



Job No.	Drawing No.	Date	Revision
16 00	PL 103	Nov. 17	P2


This drawing is copyright
Figure dimensions to be used.
All dimensions and conditions to be verified on site
before proceeding

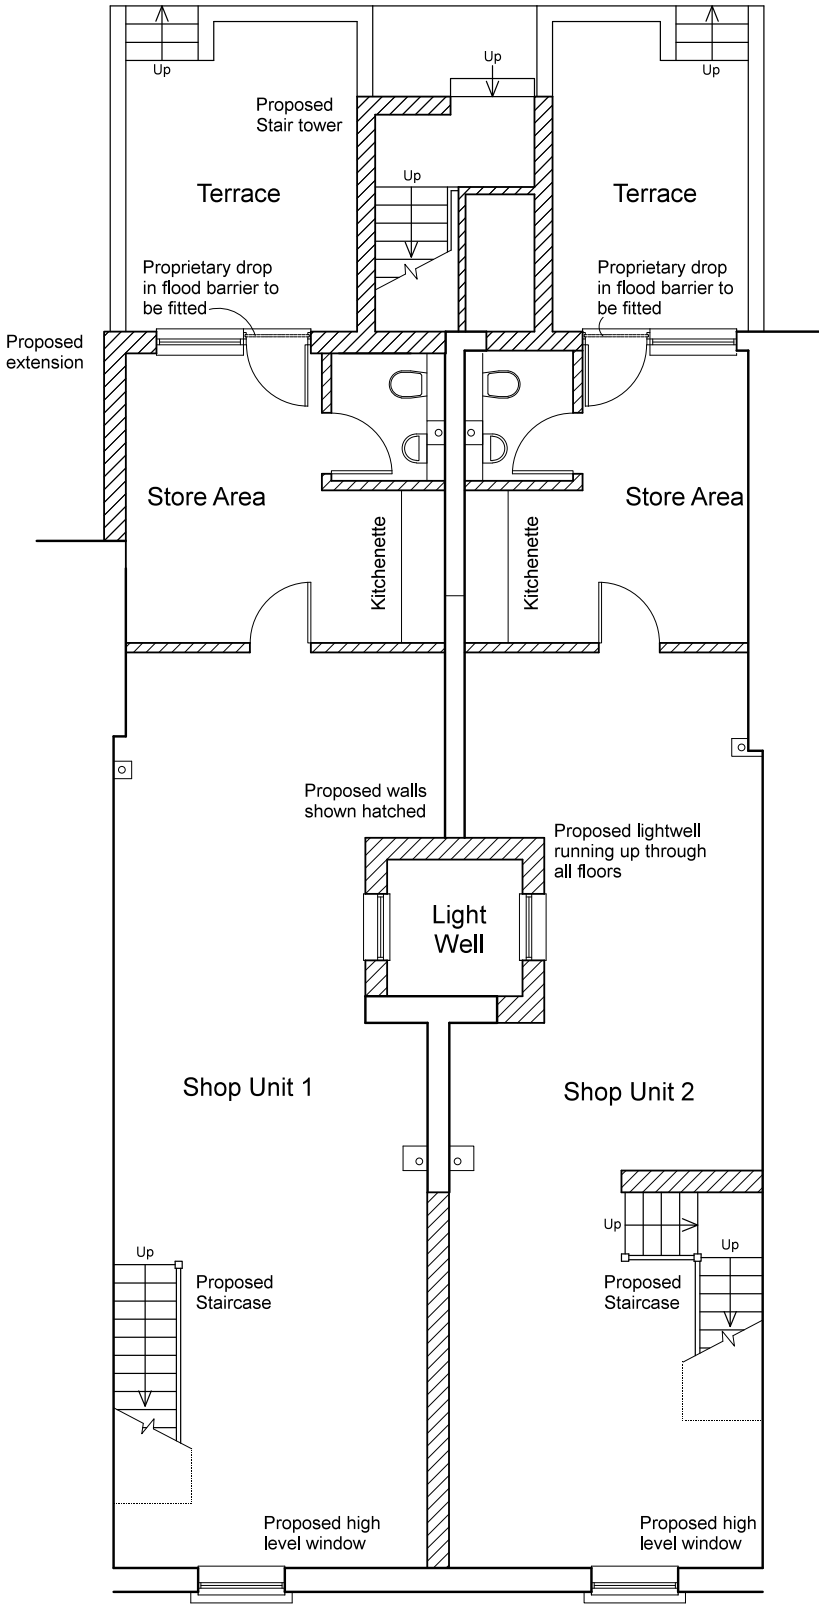

Lower Ground Floor Plan

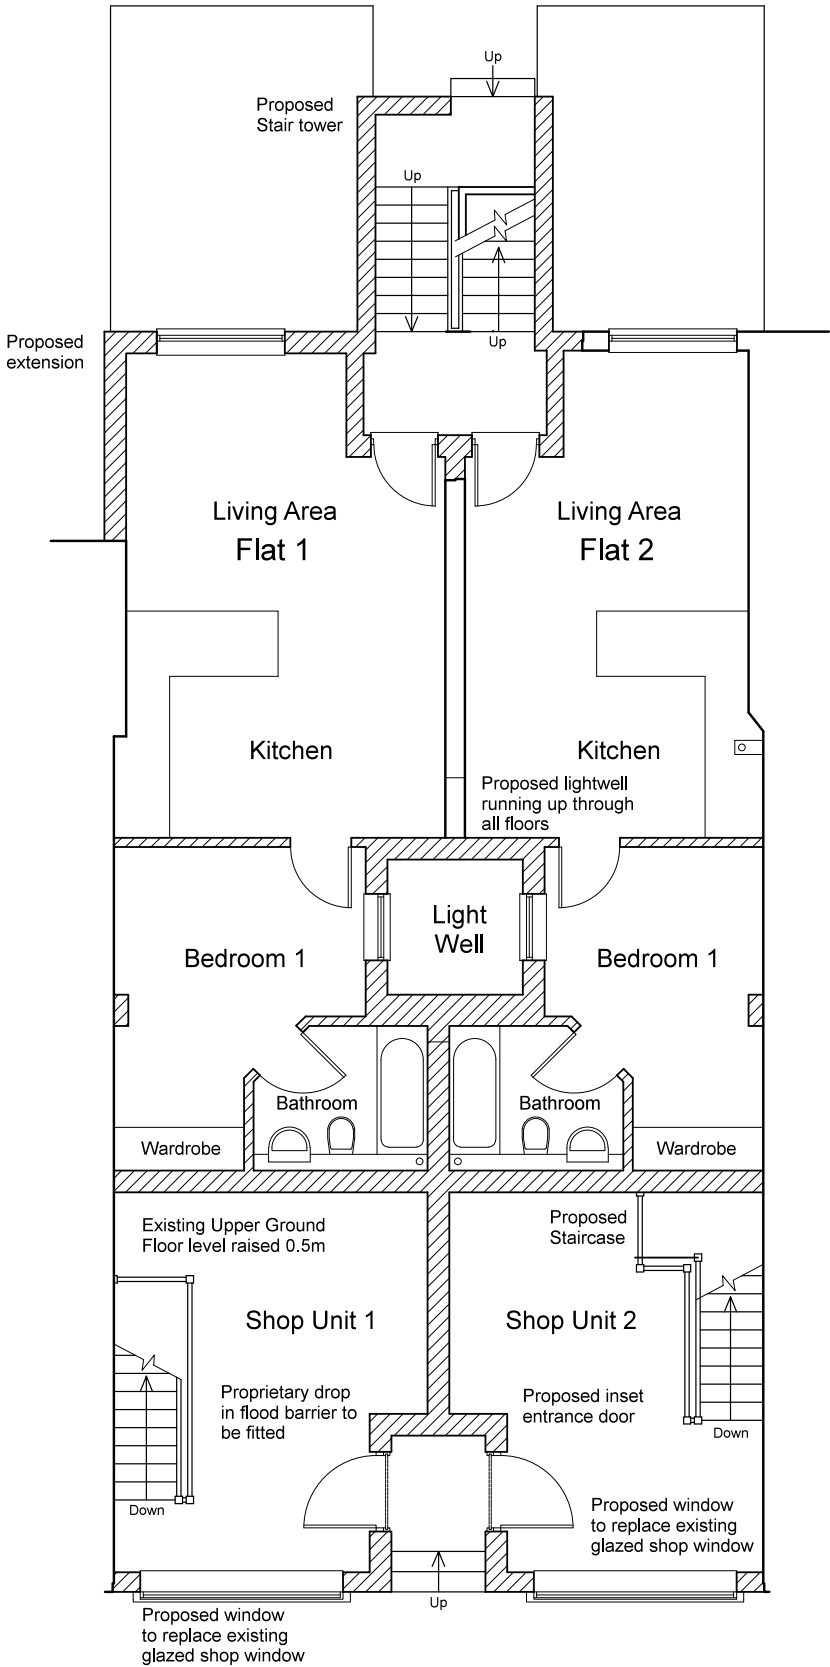

Upper Ground Floor Plan

 

JCA architects 

35 Angmering Lane, East Preston, Littlehampton. BN16 2TA
Telephone 07966 217738
www.jcaarchitects.co.uk

CHARTERED  ARCHITECTS

Client
Mr & Mrs M. Kavaleros

Job Title
River Breeze Restaurant,
56 / 57 Pier Road,
Littlehampton,
West Sussex.

Drawing Title
Proposed Drawing
Lower and Upper Ground Floor Plans
1/100 @ A3