


Job No.	Drawing No.	Date	Revision
16 00	PL 105 - 1	July 17	P1

This drawing is copyright
Figure dimensions to be used.
All dimensions and conditions to be verified on site
before proceeding




South Elevation of Second Floor Extension

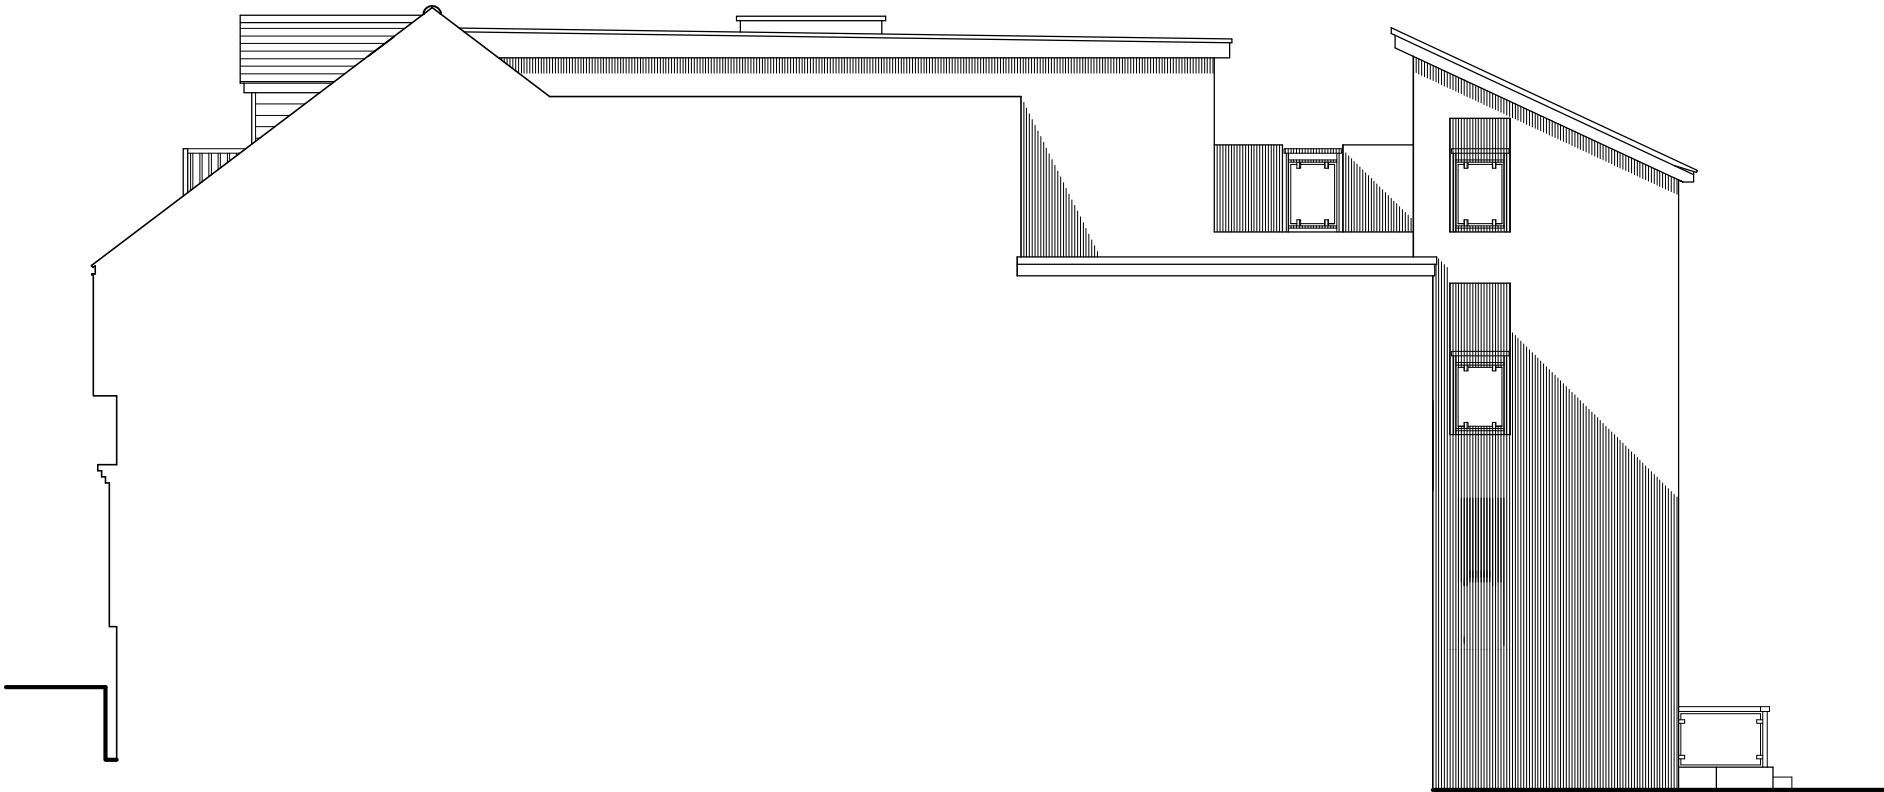

West Elevation



Longitudinal Cross Section

 

JCA architects

35 Angmering Lane, East Preston, Littlehampton. BN16 2TA
Telephone 07966 217738
www.jcaarchitects.co.uk

CHARTERED ARCHITECTS

Client
Mr & Mrs M. Kavalieros

Job Title
River Breeze Restaurant,
56 / 57 Pier Road,
Littlehampton,
West Sussex.

Drawing Title
Proposed Drawing
West Elevation, South Elevation of Second
Floor Extension and Longitudinal Section
1/100 @ A3