


Job No.	Drawing No.	Date	Revision
16 00	PL 106 - 1	July 17	P1


This drawing is copyright
Figure dimensions to be used.
All dimensions and conditions to be verified on site
before proceeding

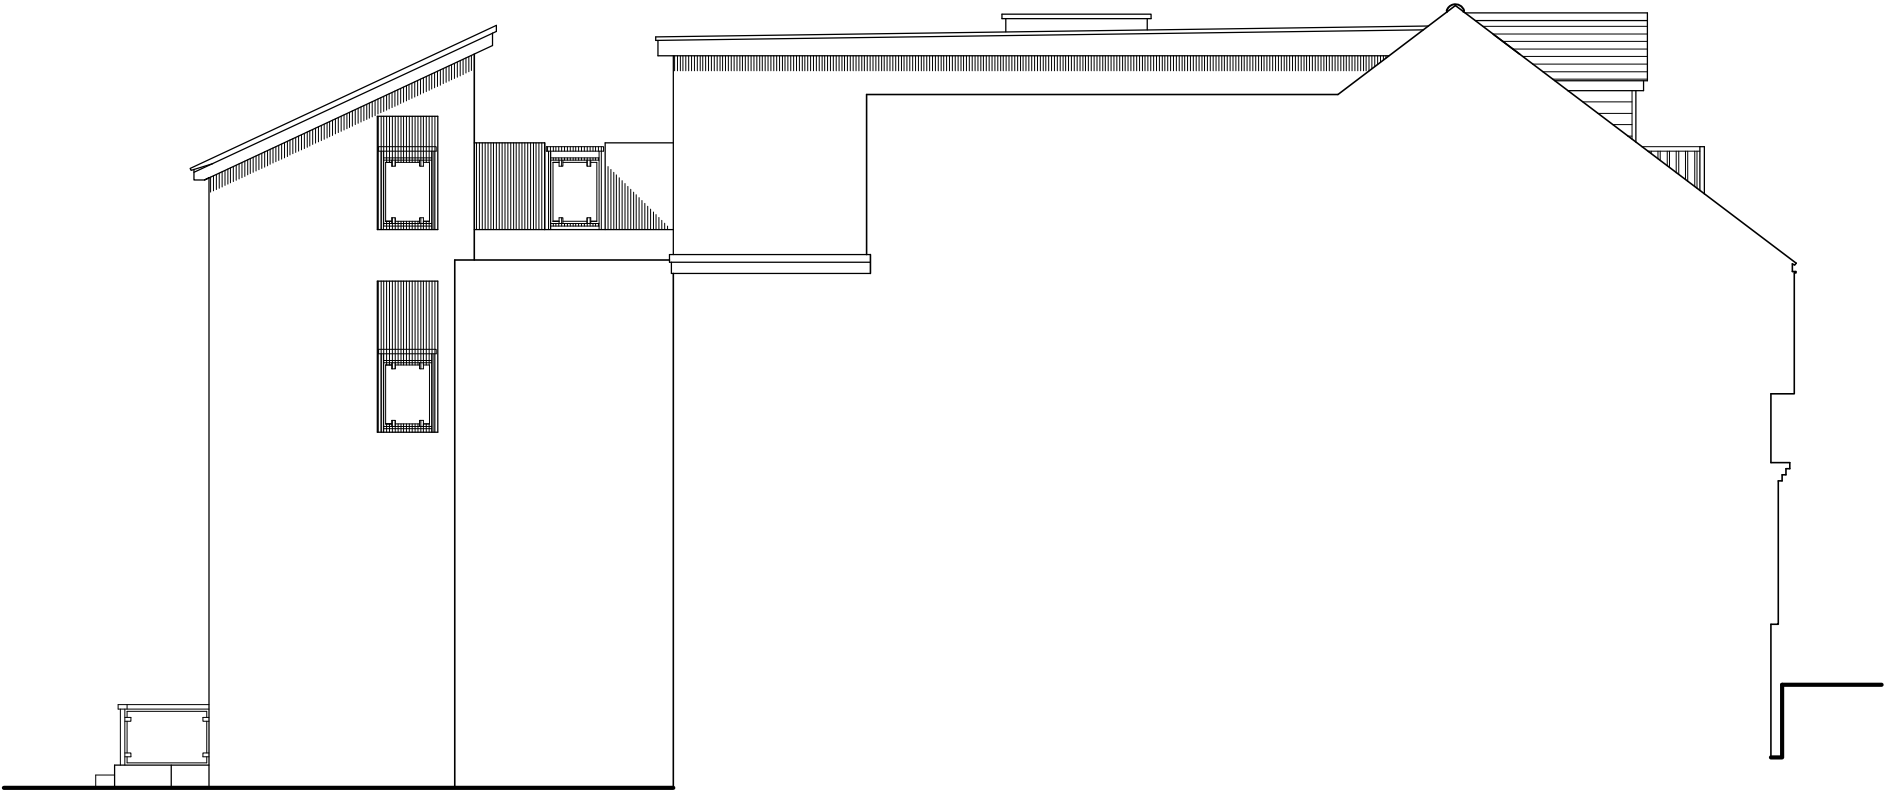


North Elevation of Second Floor Extension



Section / Stair Tower Elevation

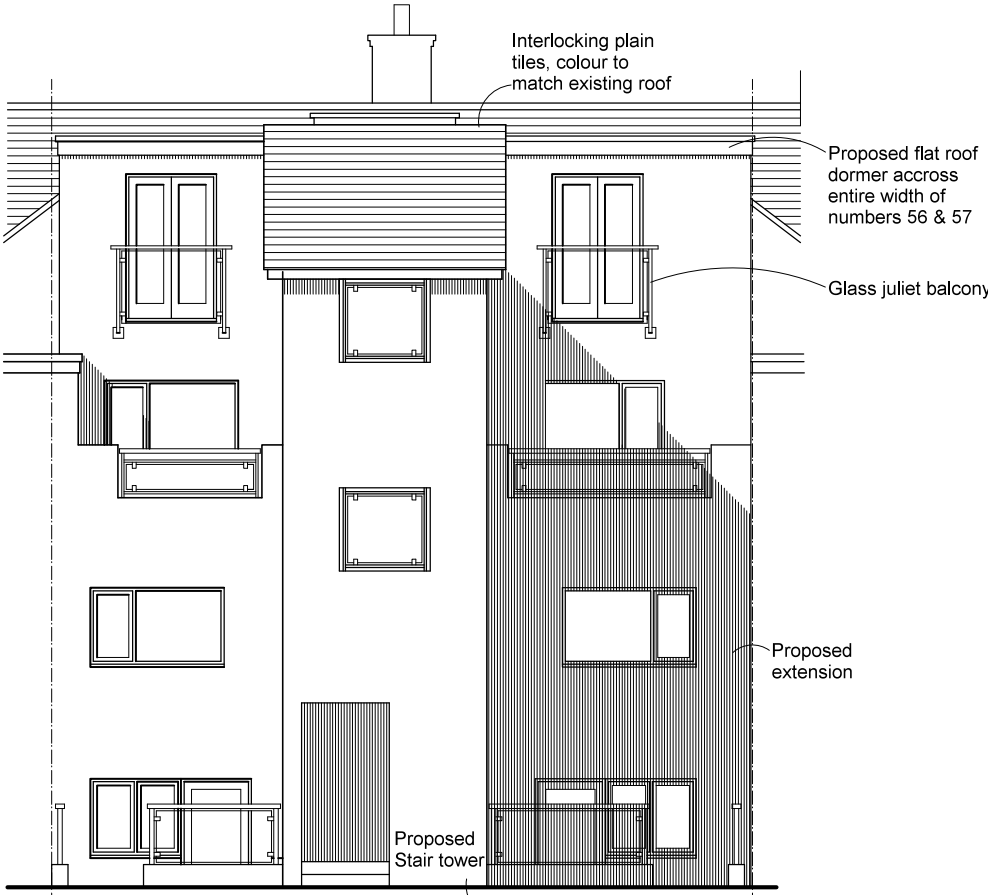

East Elevation

 

JCA architects

35 Angmering Lane, East Preston, Littlehampton. BN16 2TA
Telephone 07966 217738
www.jcaarchitects.co.uk

CHARTERED ARCHITECTS

Client
Mr & Mrs M. Kavalieros

Job Title
River Breeze Restaurant,
56 / 57 Pier Road,
Littlehampton,
West Sussex.

Drawing Title
Proposed Drawing
East Elevation, West Elevation of Second
Floor Extension and Longitudinal Cross
Section / Stair Tower Elevation. 1/100 @ A3