



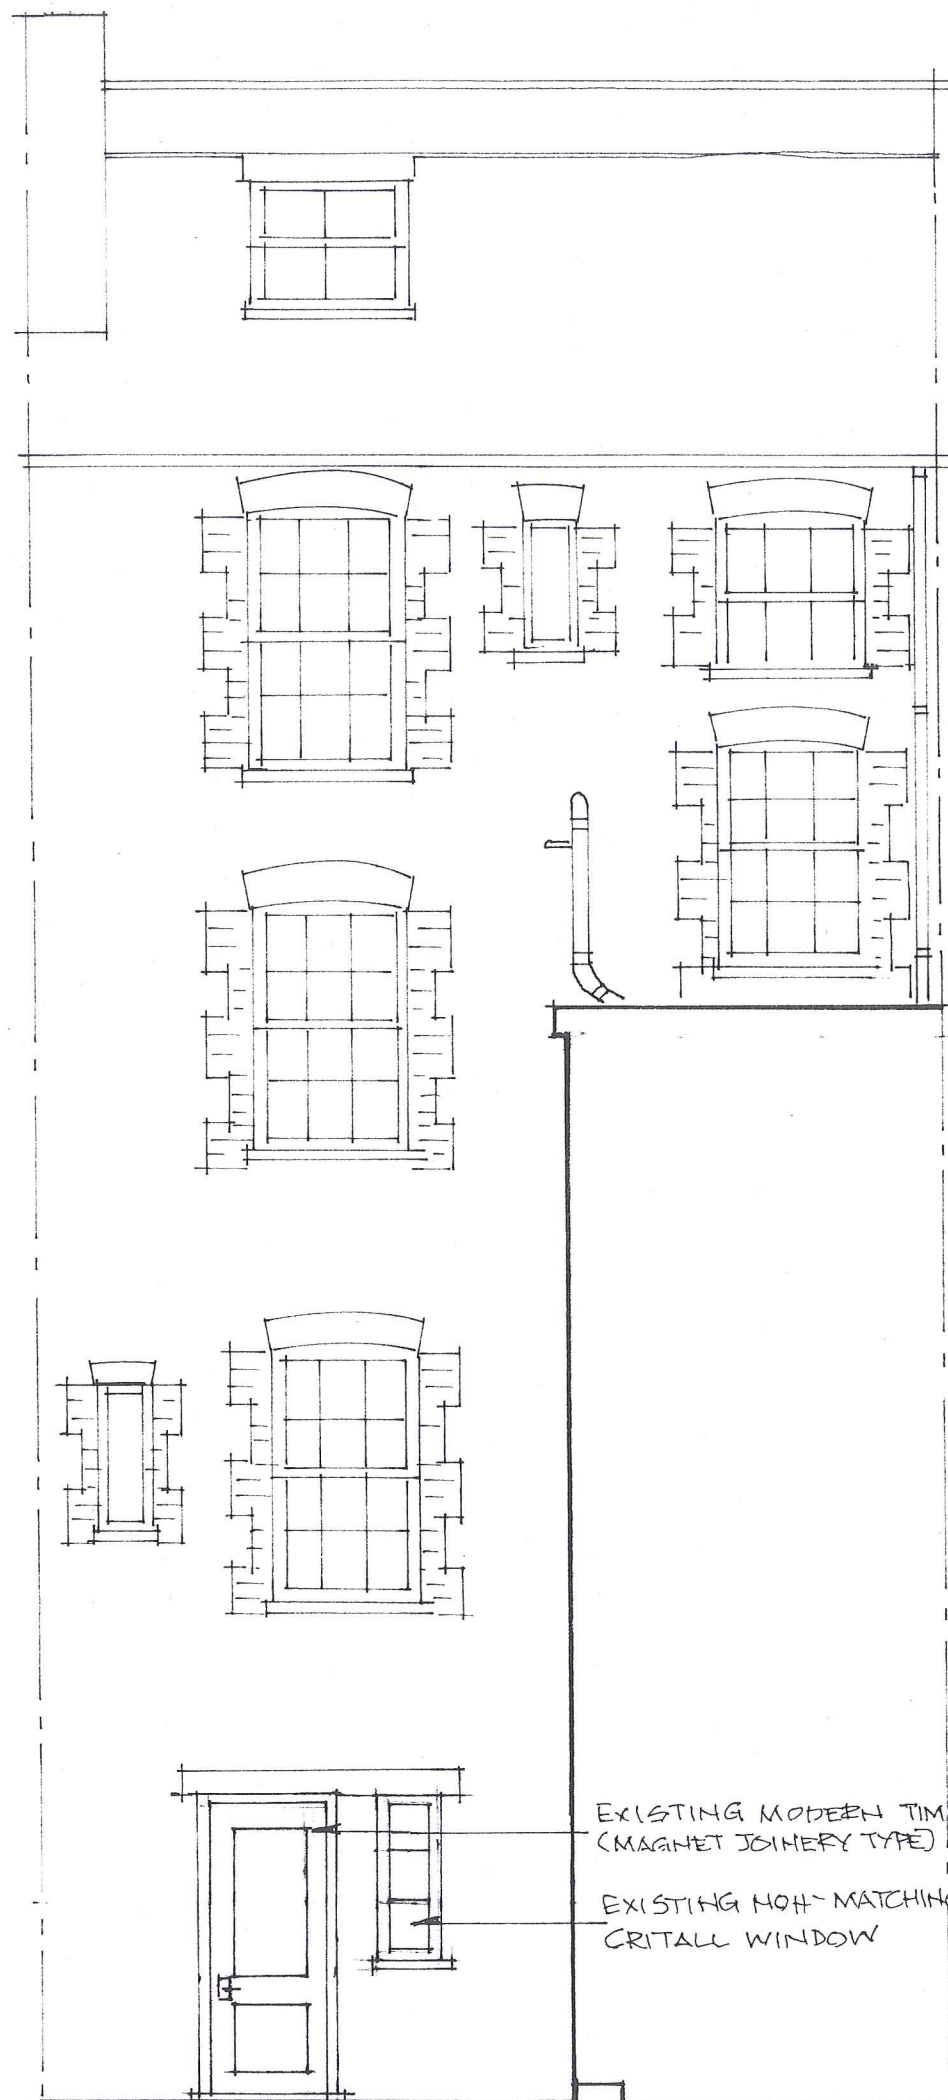

REAR ELEVATION - SECTION B-B

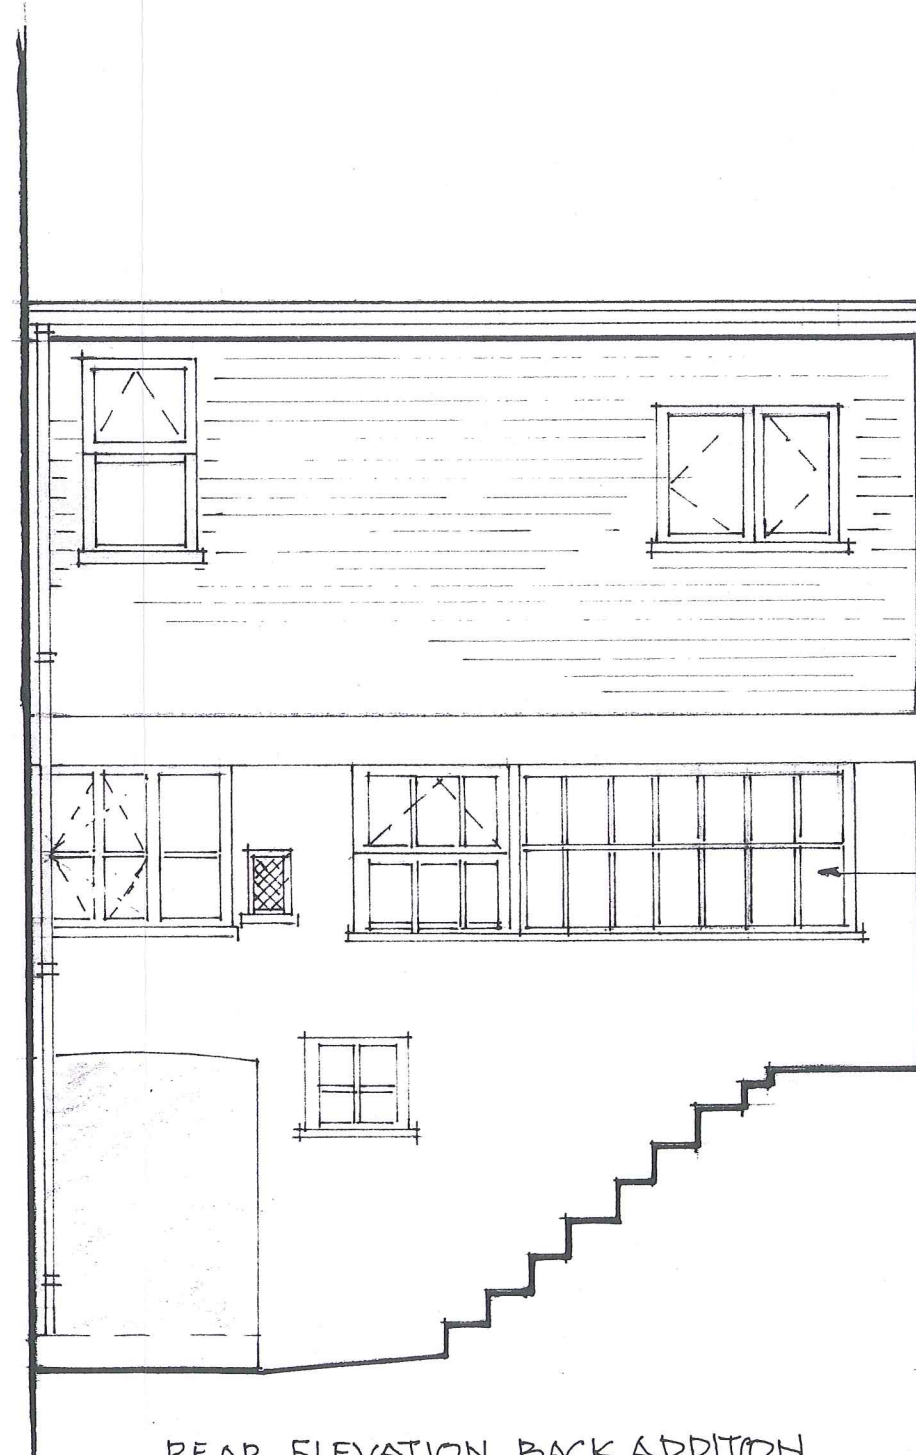


REAR ELEVATION BACK ADDITION
SECTION A - A



REVISIONS

All dimensions and particulars are to be checked on site before work commences and any discrepancy to be reported to Hughes Jay & Panter Ltd

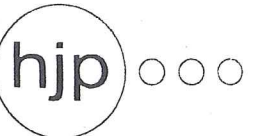

 Project
14 SOUTH TERRACE
LITTLEHAMPTON
BN 17 5NZ

Drawing
EXISTING
REAR ELEVATIONS

Job Number
R10.011

Drawing Number
 Revision

Drawn
MG

Date
NOV 17

Client
L. GIBBONS.

Operating throughout the UK
 from London & West Sussex
 e-mail: mail@hjsurveyors.com website: www.hjsurveyors.com