




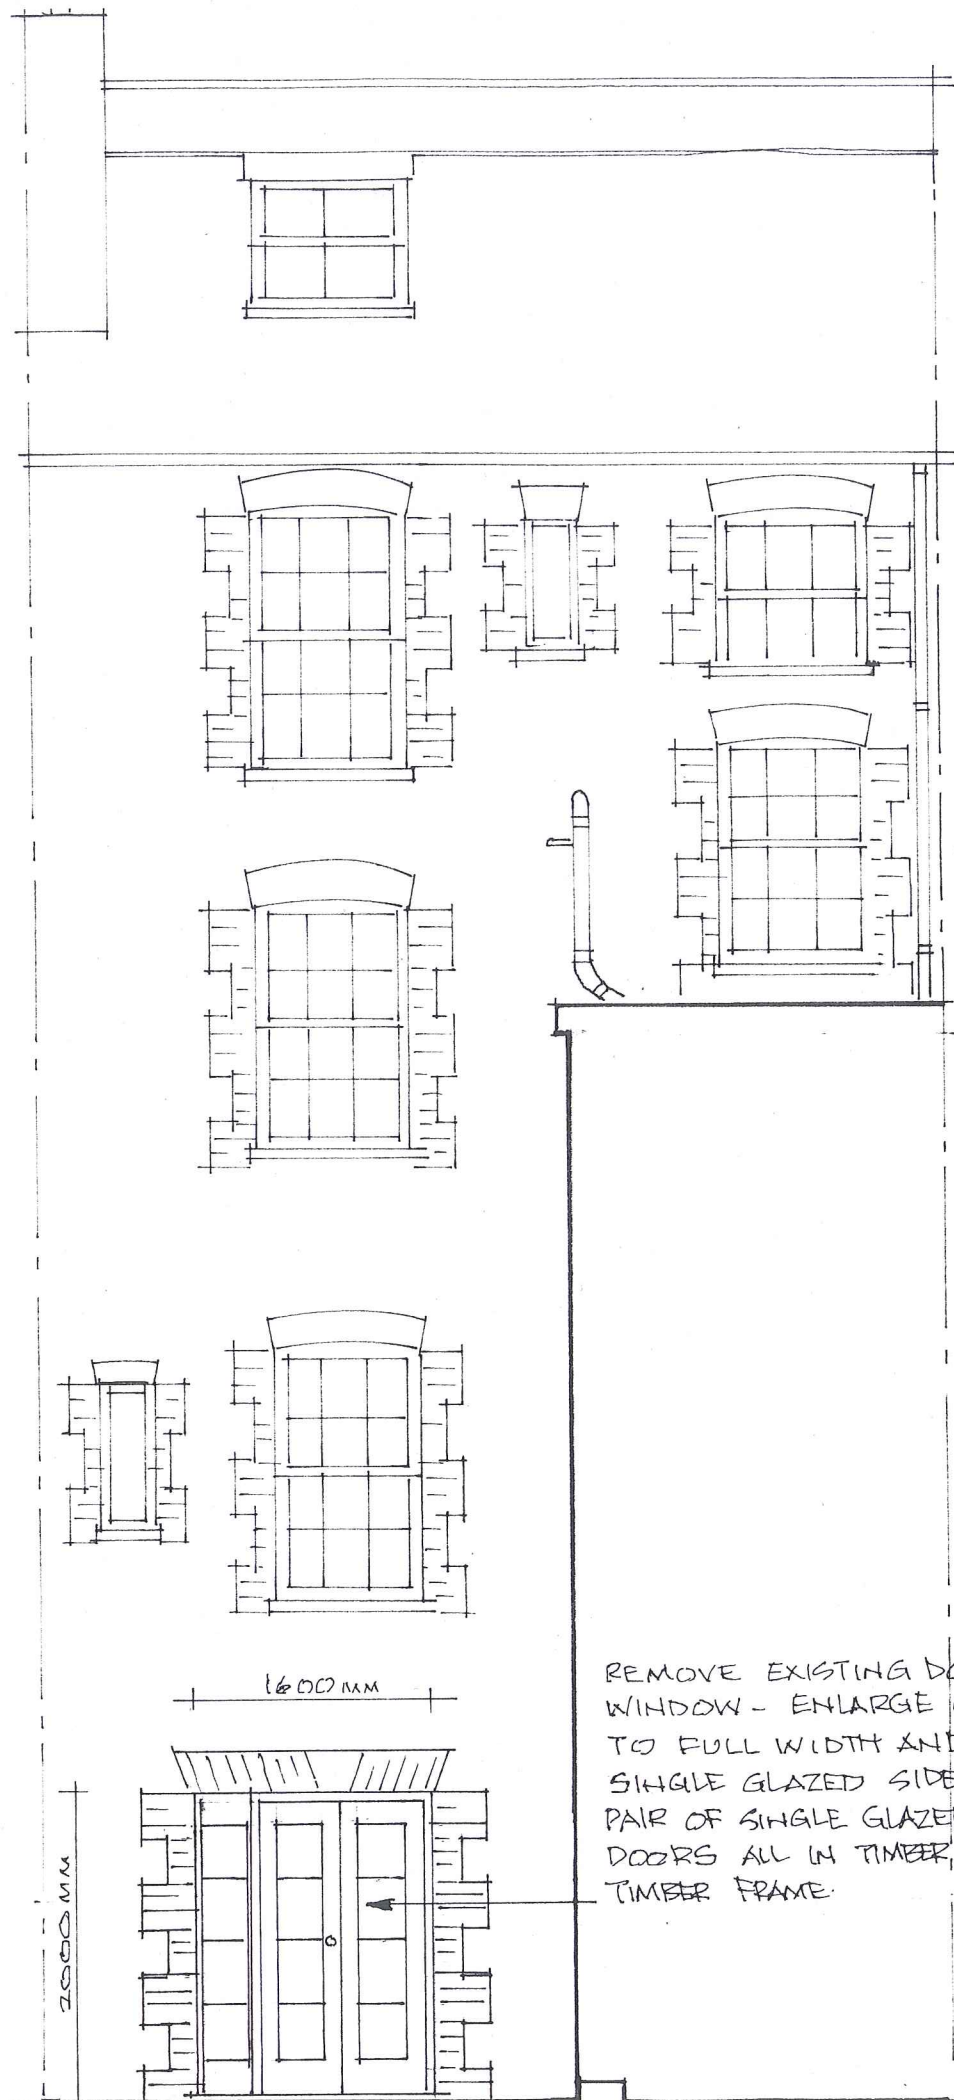

REAR ELEVATION - SECTION D-D

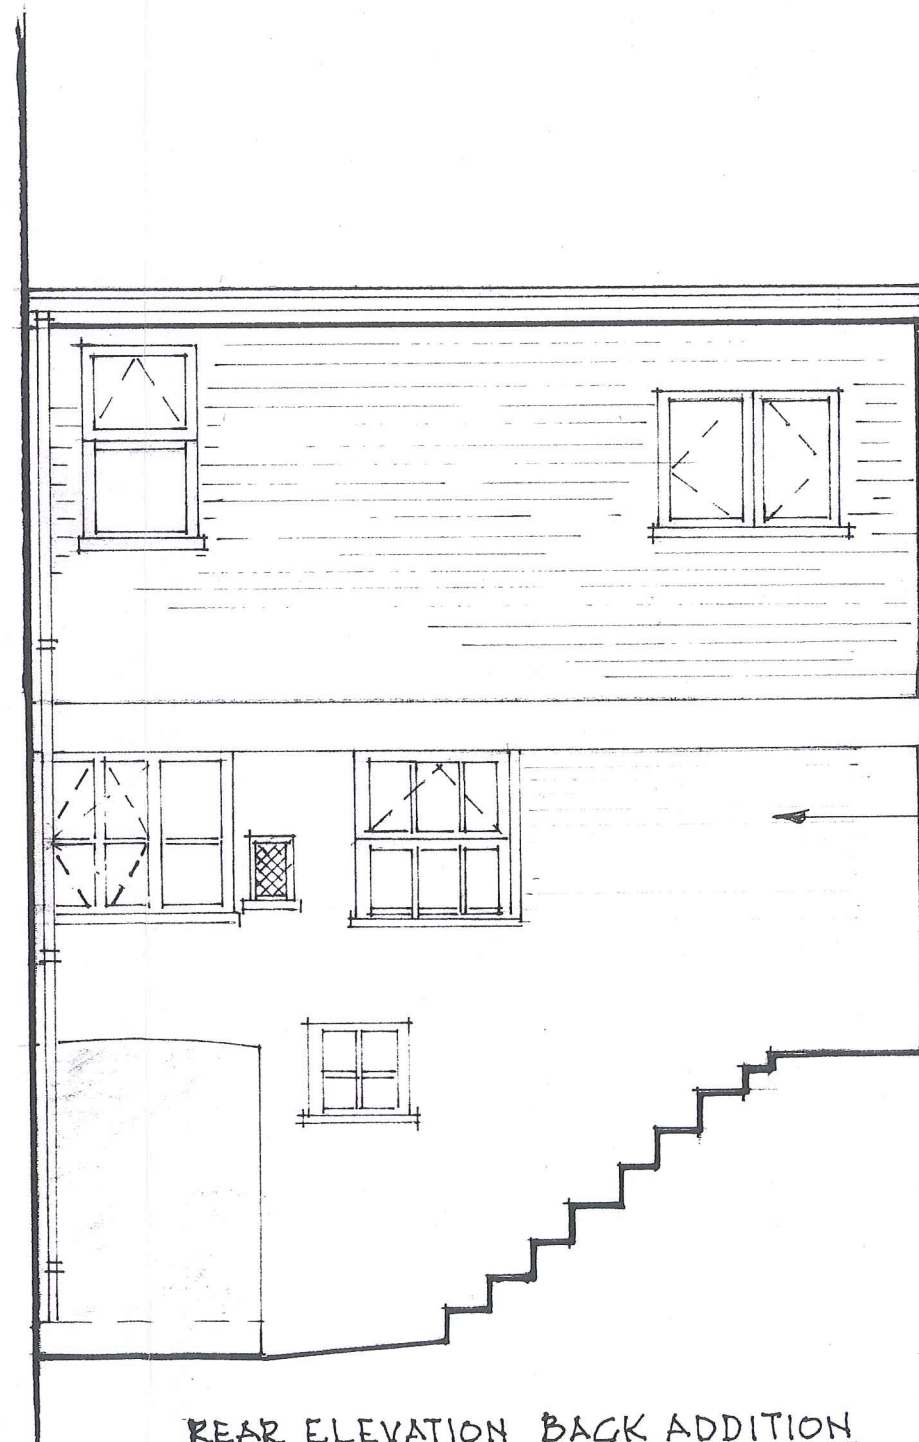

REAR ELEVATION BACK ADDITION
SECTION C-C

 

REVISIONS

All dimensions and particulars are to be checked on site before work commences and any discrepancy to be reported to Hughes Jay & Panter Ltd

hjp

Grove House
54 Sutton Grove
Sutton, Surrey, SM1 4LP
Tel: 020 8661 2228
Fax: 020 8661 7551
mail@hjpssurveyors.com
www.hjpssurveyors.com

Operating throughout the UK
from London & West Sussex

hughes jay & panter ltd
chartered surveyors & property consultants
e-mail: mail@hjpssurveyors.com website: www.hjpssurveyors.com

Project
14 SOUTH TERRACE
LITTLEHAMPTON
BN17 5NZ

Drawing
PROPOSED
REAR ELEVATIONS

Job Number: R10-012
Drawing Number: Revision:

Drawn: MG
Date: NOV 17
Scale: 1:50

Client:
L. GIBBONS