




NOTES:
Dimensions to be checked on site before commencing work.
Any discrepancies shall be reported to the architect immediately.
Do not scale from these drawings except for planning purposes.
Use figured dimensions only.
Where applicable this drawing is to be read in conjunction with other consultants' drawings.
This drawing is the copyright of hda projects Ltd.

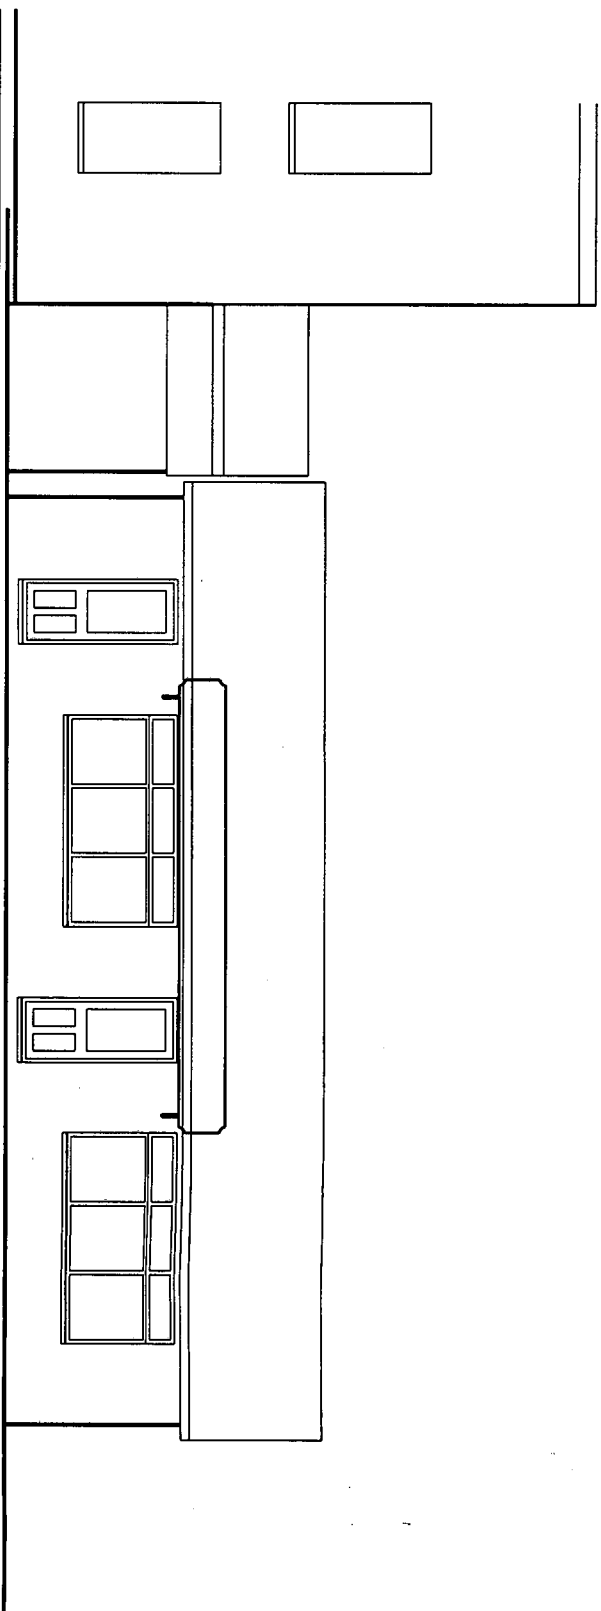


South Elevation

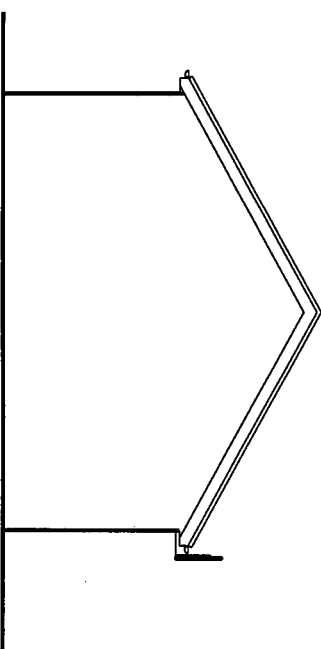


West Elevation

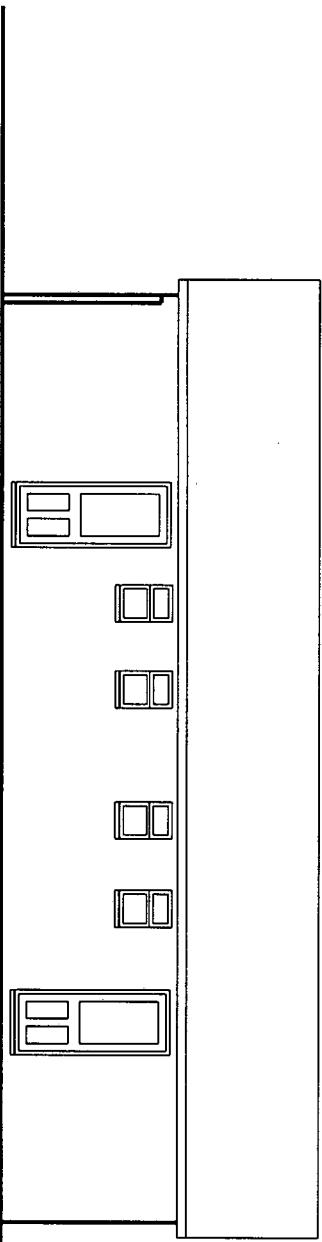


North Elevation

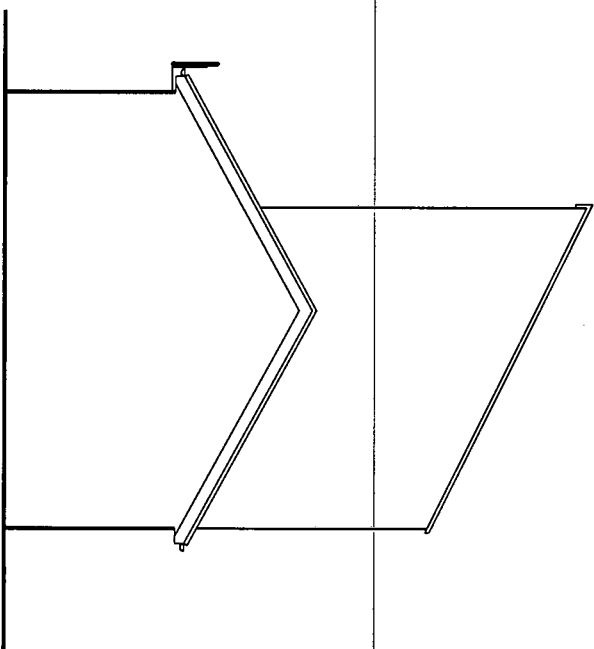

East Elevation

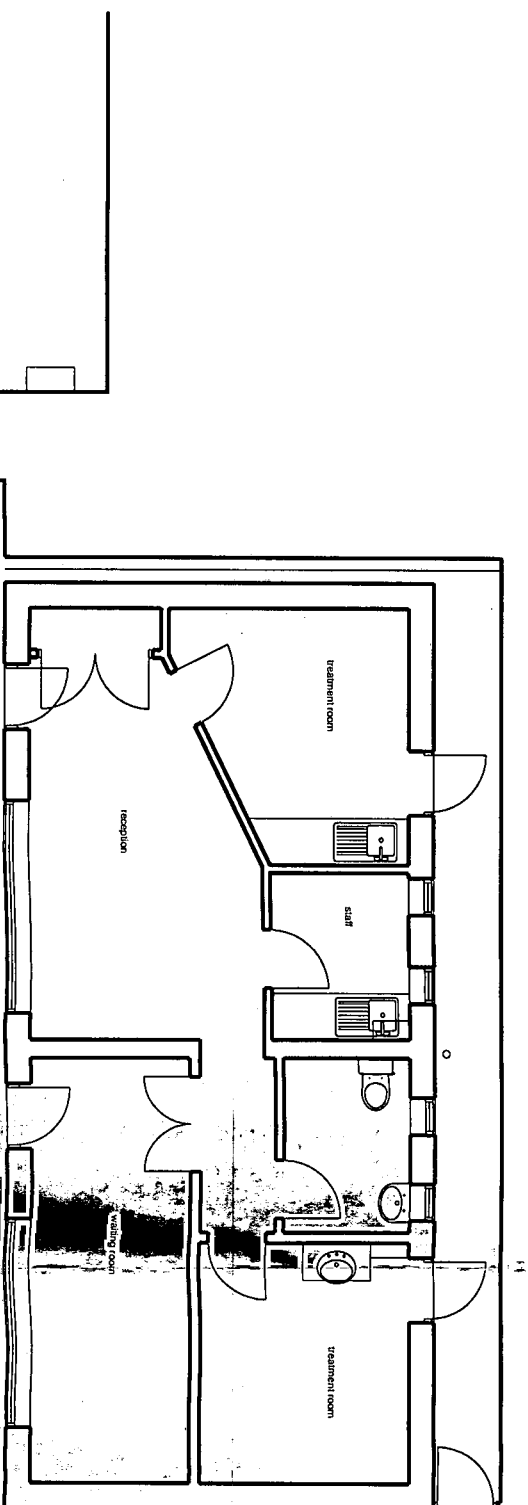

Floor Plan as Existing

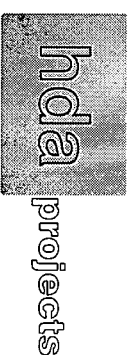

Unit One • Broadbridge Business Centre • Delling Lane
Bosham • Chichester • West Sussex • PO18 8NF
Tel: 44 (0) 1243 574600 • Fax: 44 (0) 1243 574603
e-mail: hda@hda.net

For
Mr + Mrs Ayers
Project
19 - 21 Connaught Road
Littlehampton
BN17 6ER

Title			
As Existing			
Date	Drawn	Scale	Checked
Nov 2007	Wfm	1:100@A3	
Job Number	Prefix	Drawing Number	Revision
07064	P	02	