



NOTES:

Dimensions to be checked on site before commencing work.
Any discrepancies shall be reported to the architect immediately.
Do not scale from these drawings except for planning purposes.
Use figured dimensions only.
Where applicable this drawing is to be read in conjunction with other consultants' drawings.
This drawing is the copyright of hda projects ltd.

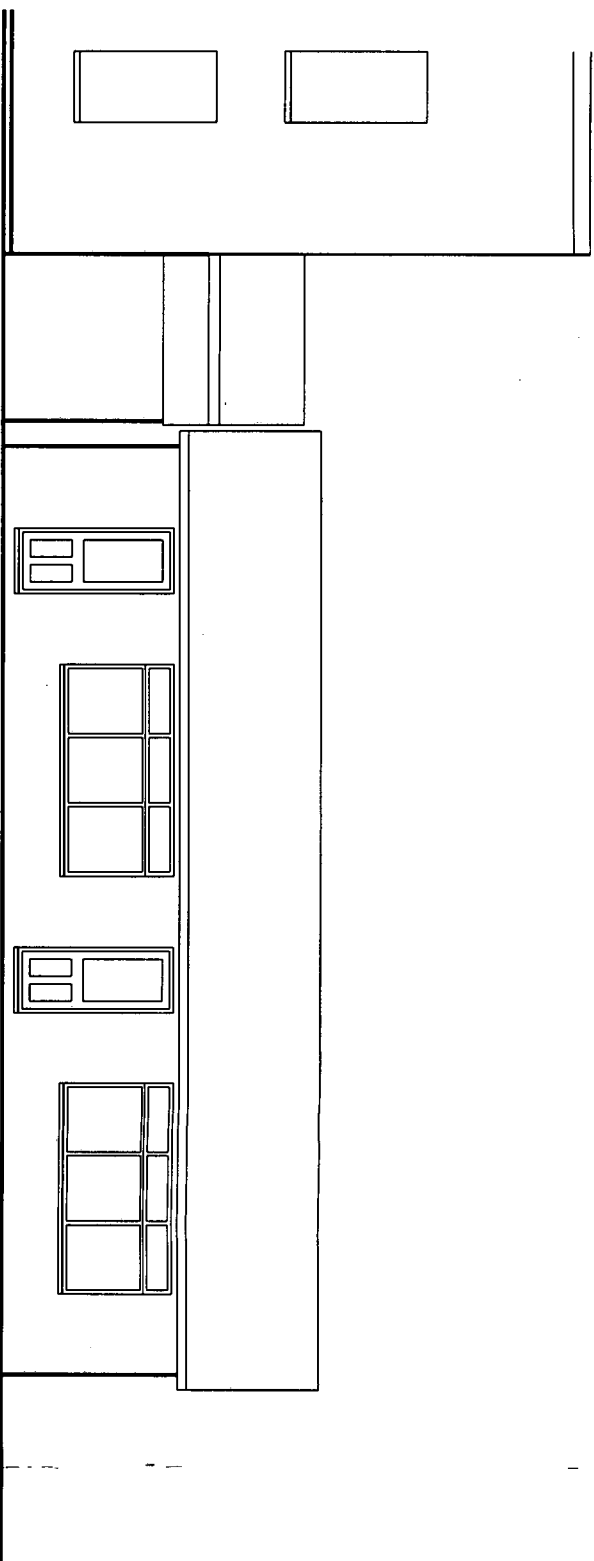


South Elevation

existing doors and windows retained
existing fascia sign board removed

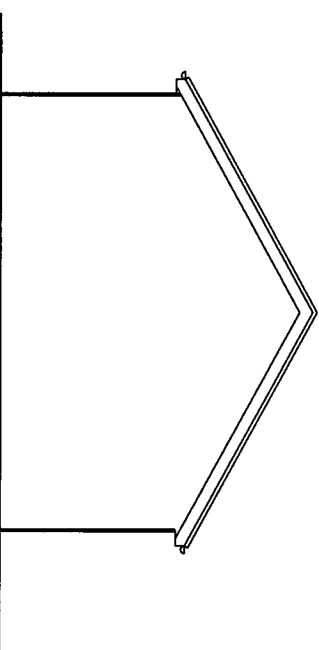


West Elevation

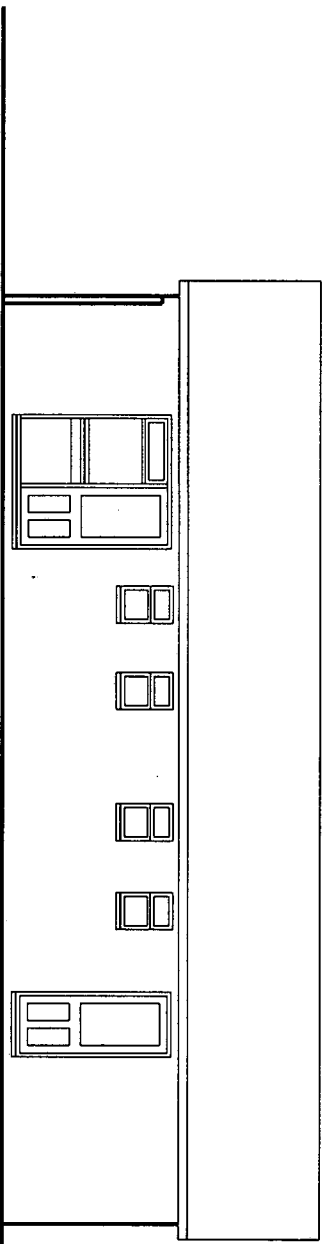


North Elevation


new glazed screen and
opening windows to bedroom

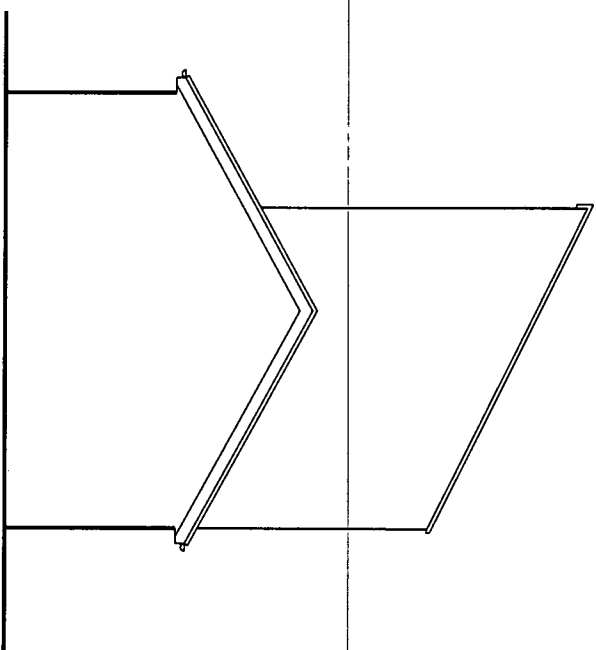

East Elevation

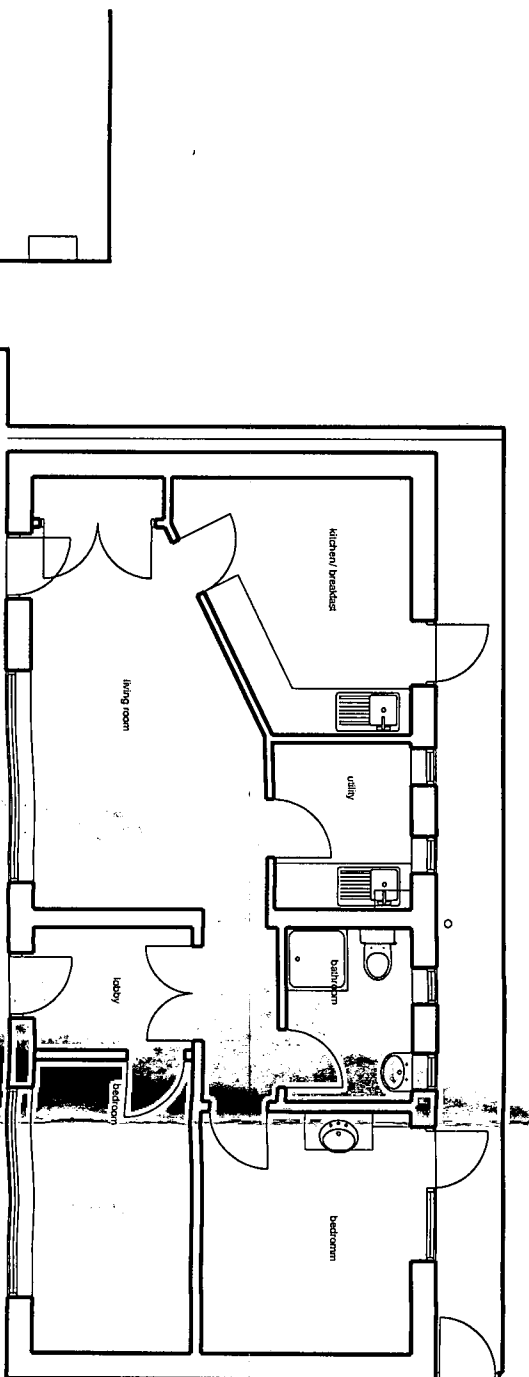

Floor Plan as Proposed

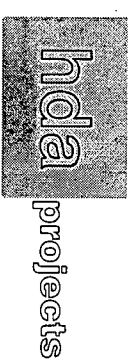

Unit One • Broadbridge Business Centre • Delling Lane
Bosham • Chichester • West Sussex • PO18 8NF
Tel: 44 (0) 1243 574600 • Fax: 44 (0) 1243 574603
e-mail: hda@hda.net

For Mr + Mrs Ayers

Project
19 - 21 Connaught Road
Littlehampton
BN17 6ER

Title
As Proposed

Date	Drawn	Scale	Checked
Nov 2007	WFM	1:100@A3	
Job Number	Prefix	Drawing Number	Revision
07064	P	03	