



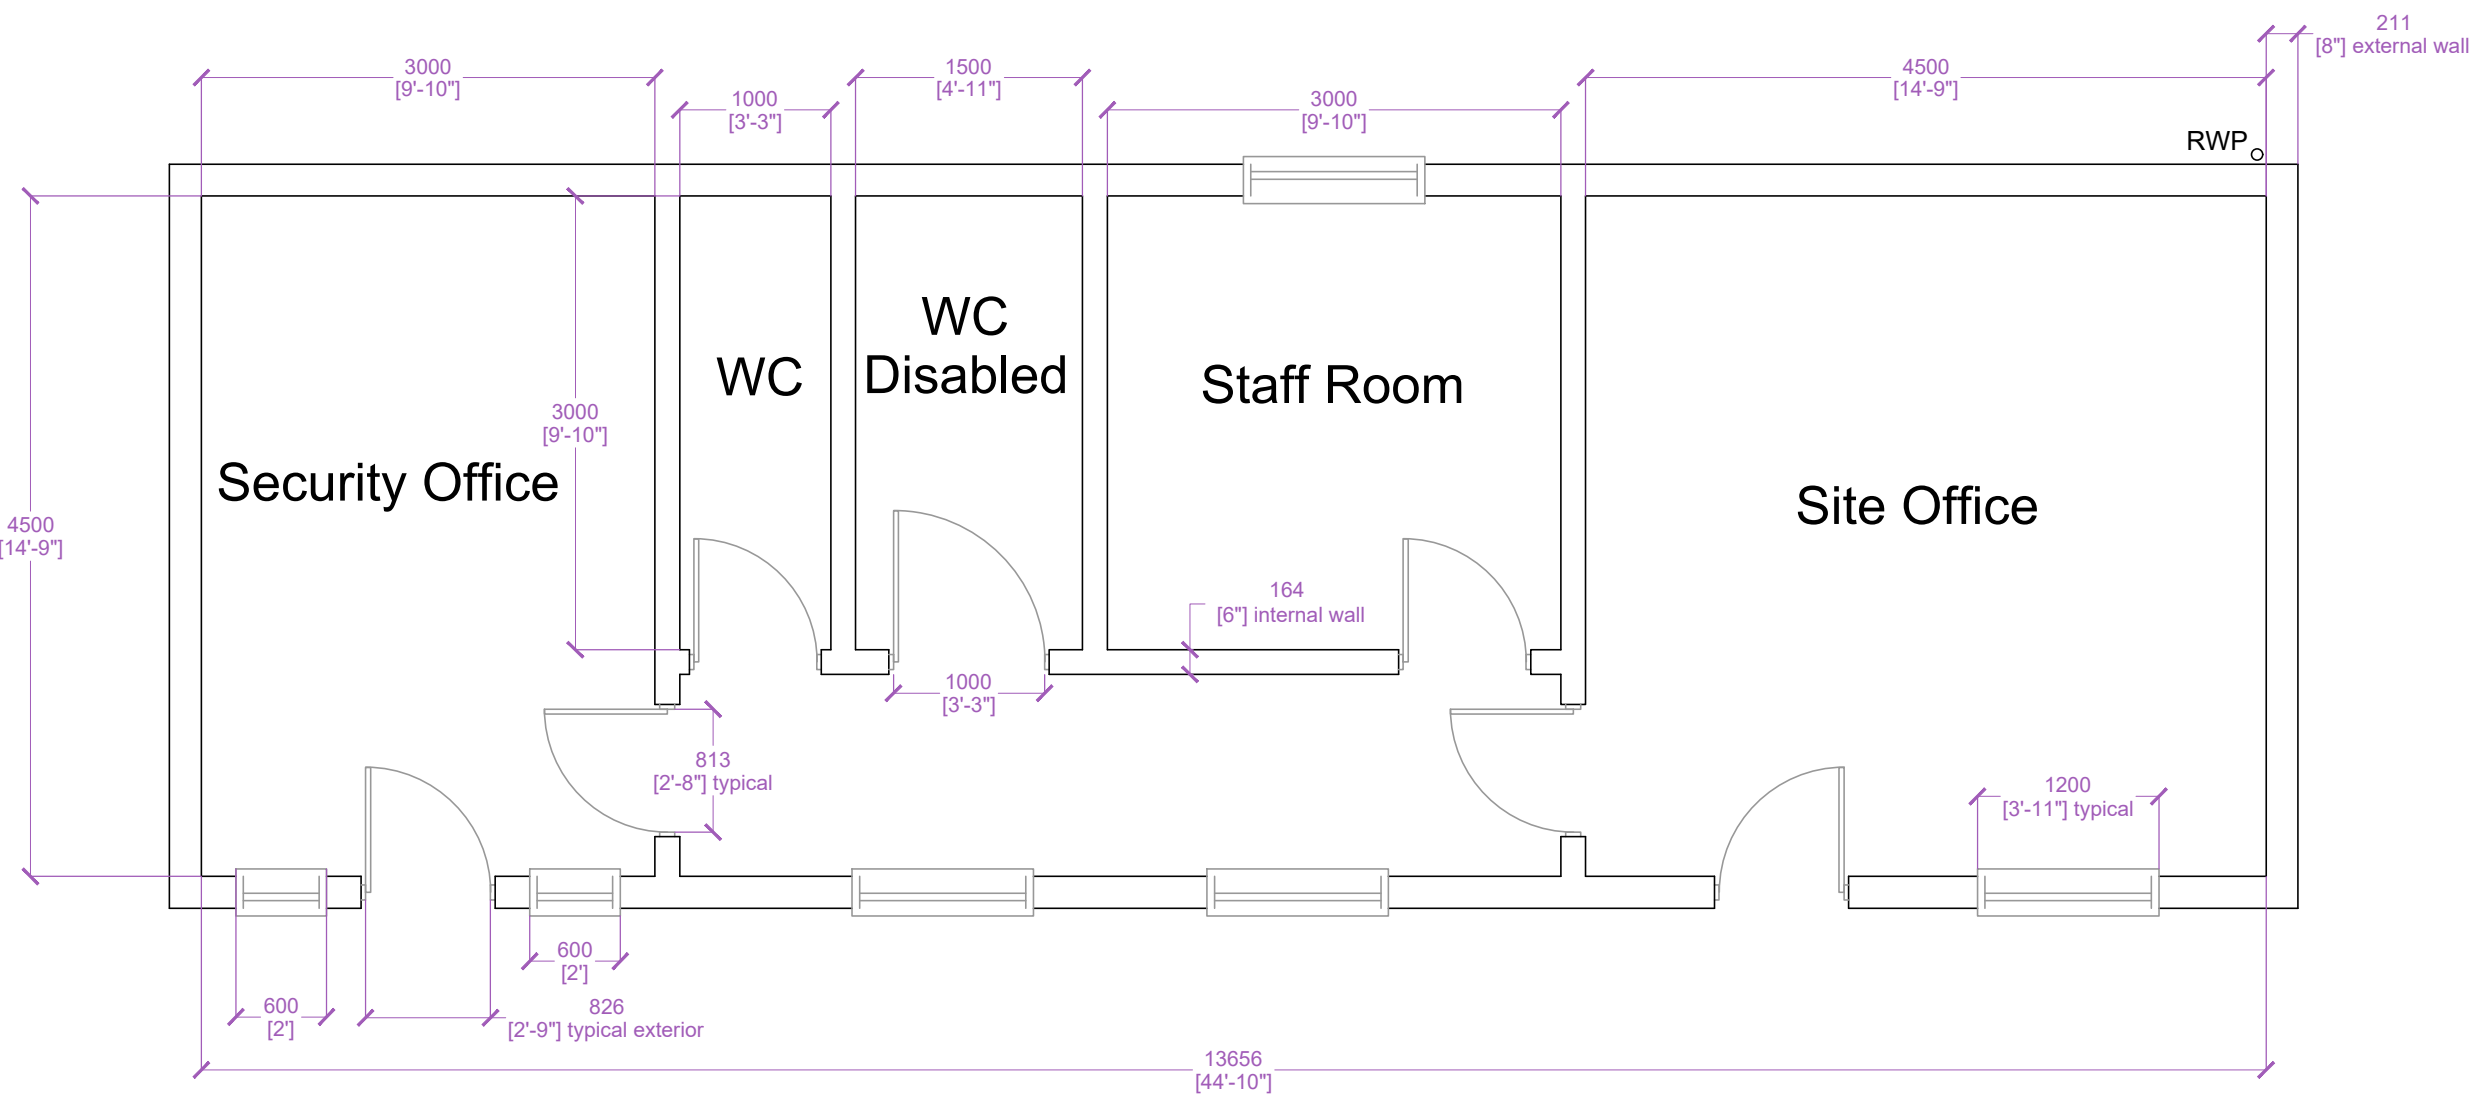


PROPOSED FLOOR PLAN 1:50


PROPOSED ELEVATIONS 1:100

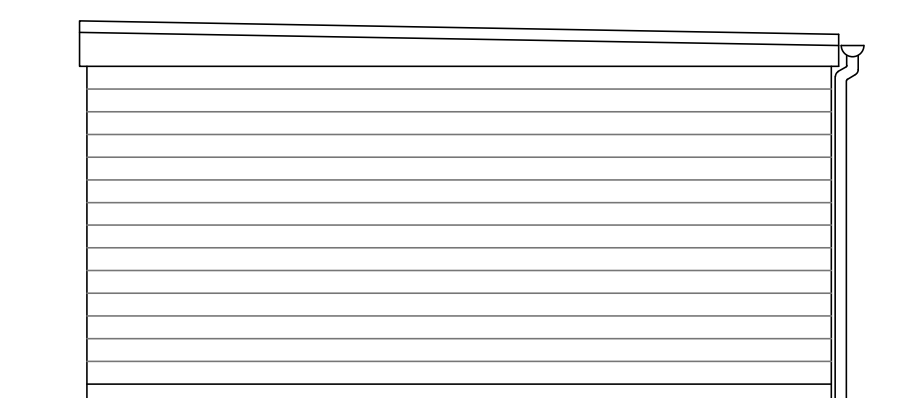


South Elevation

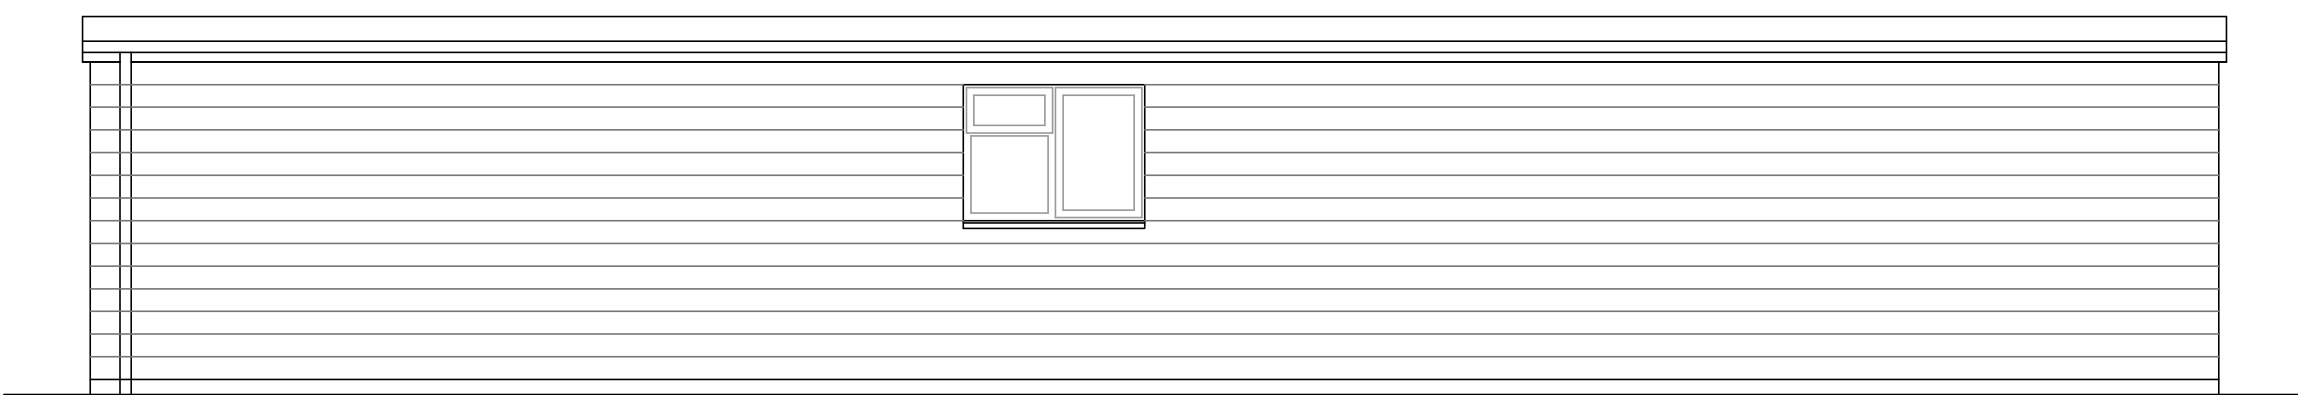


East Elevation

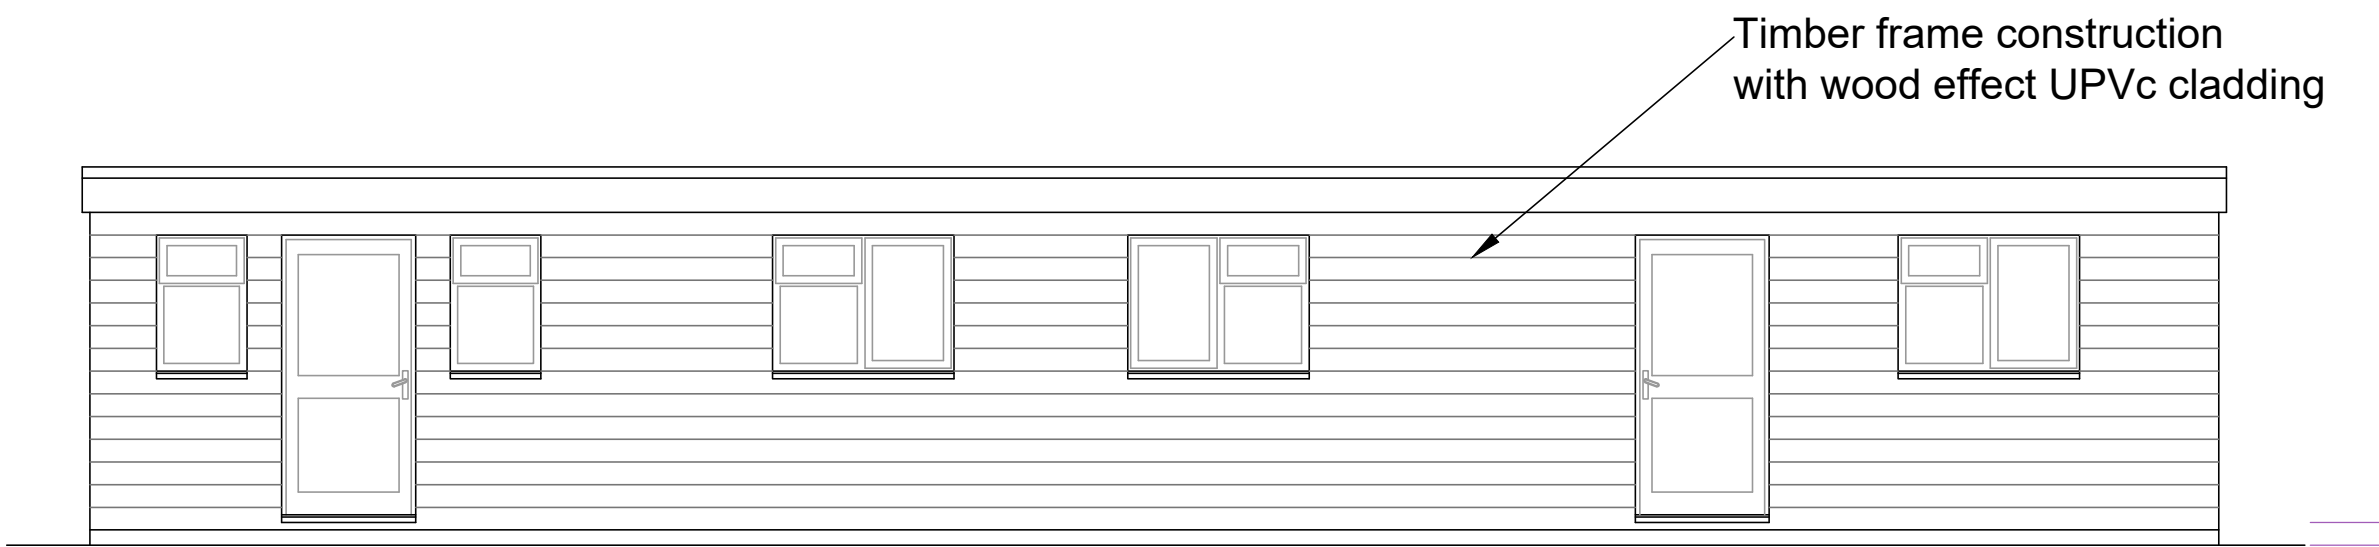


West Elevation

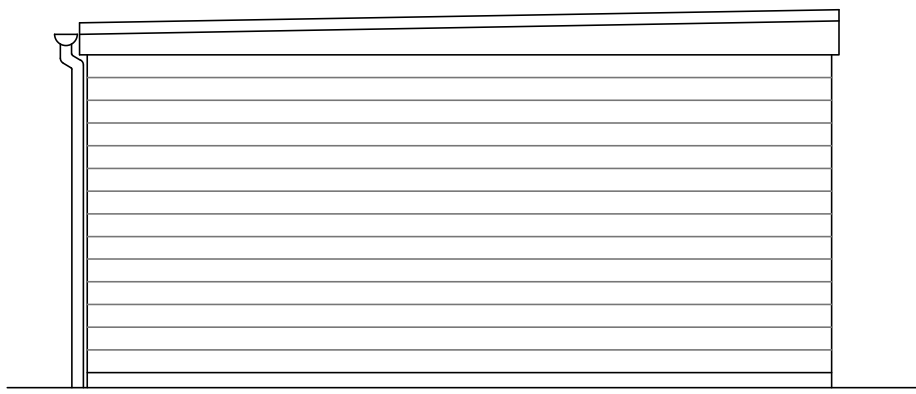


North Elevation

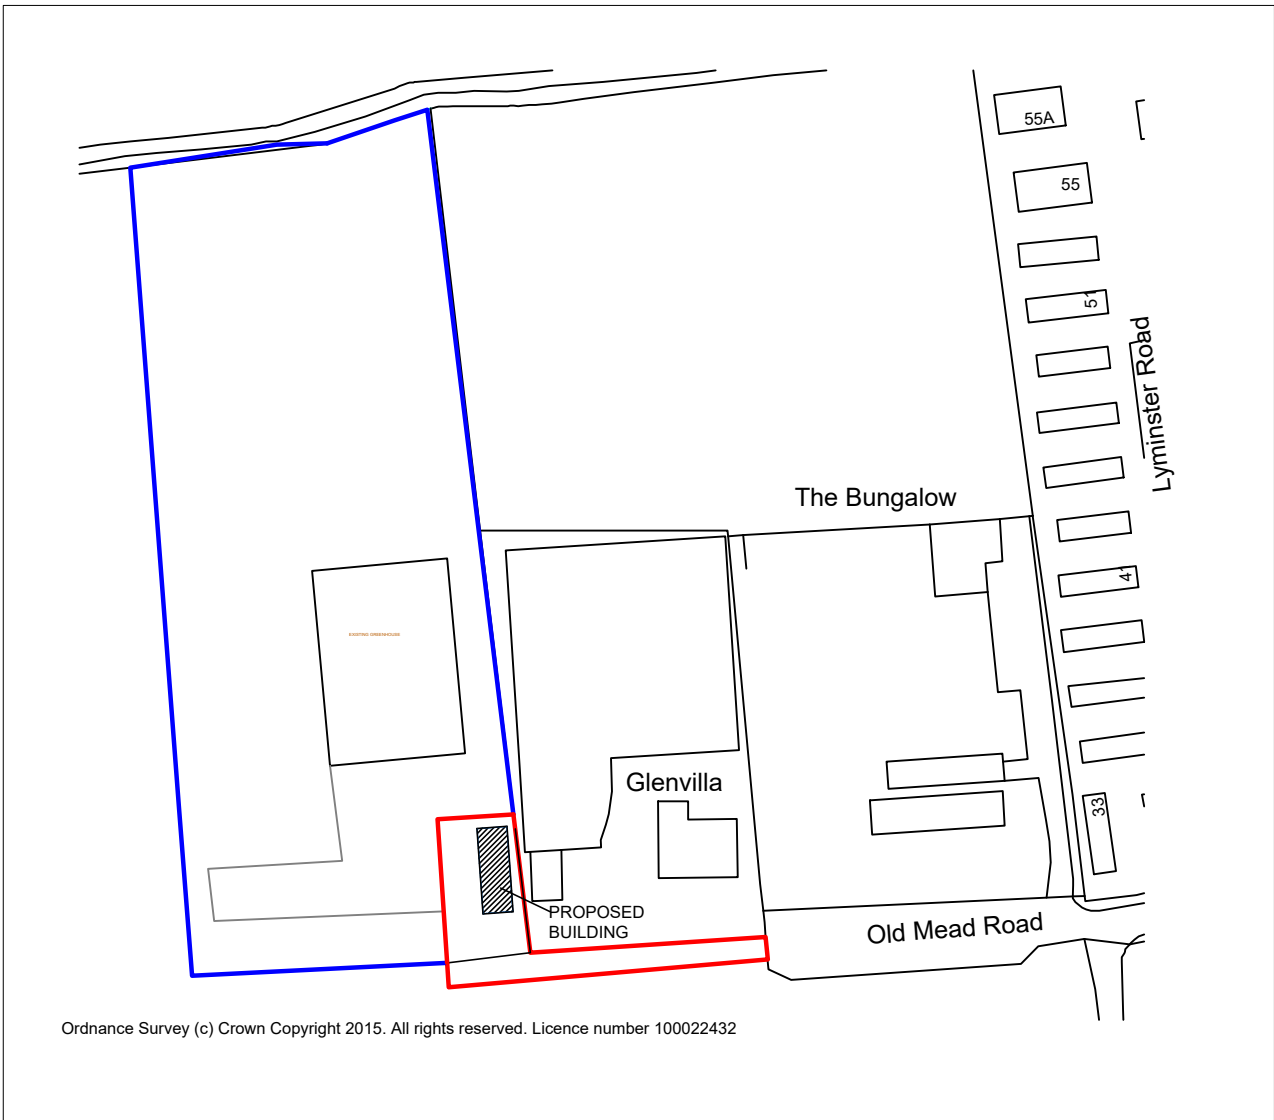

LOCATION 1:1250

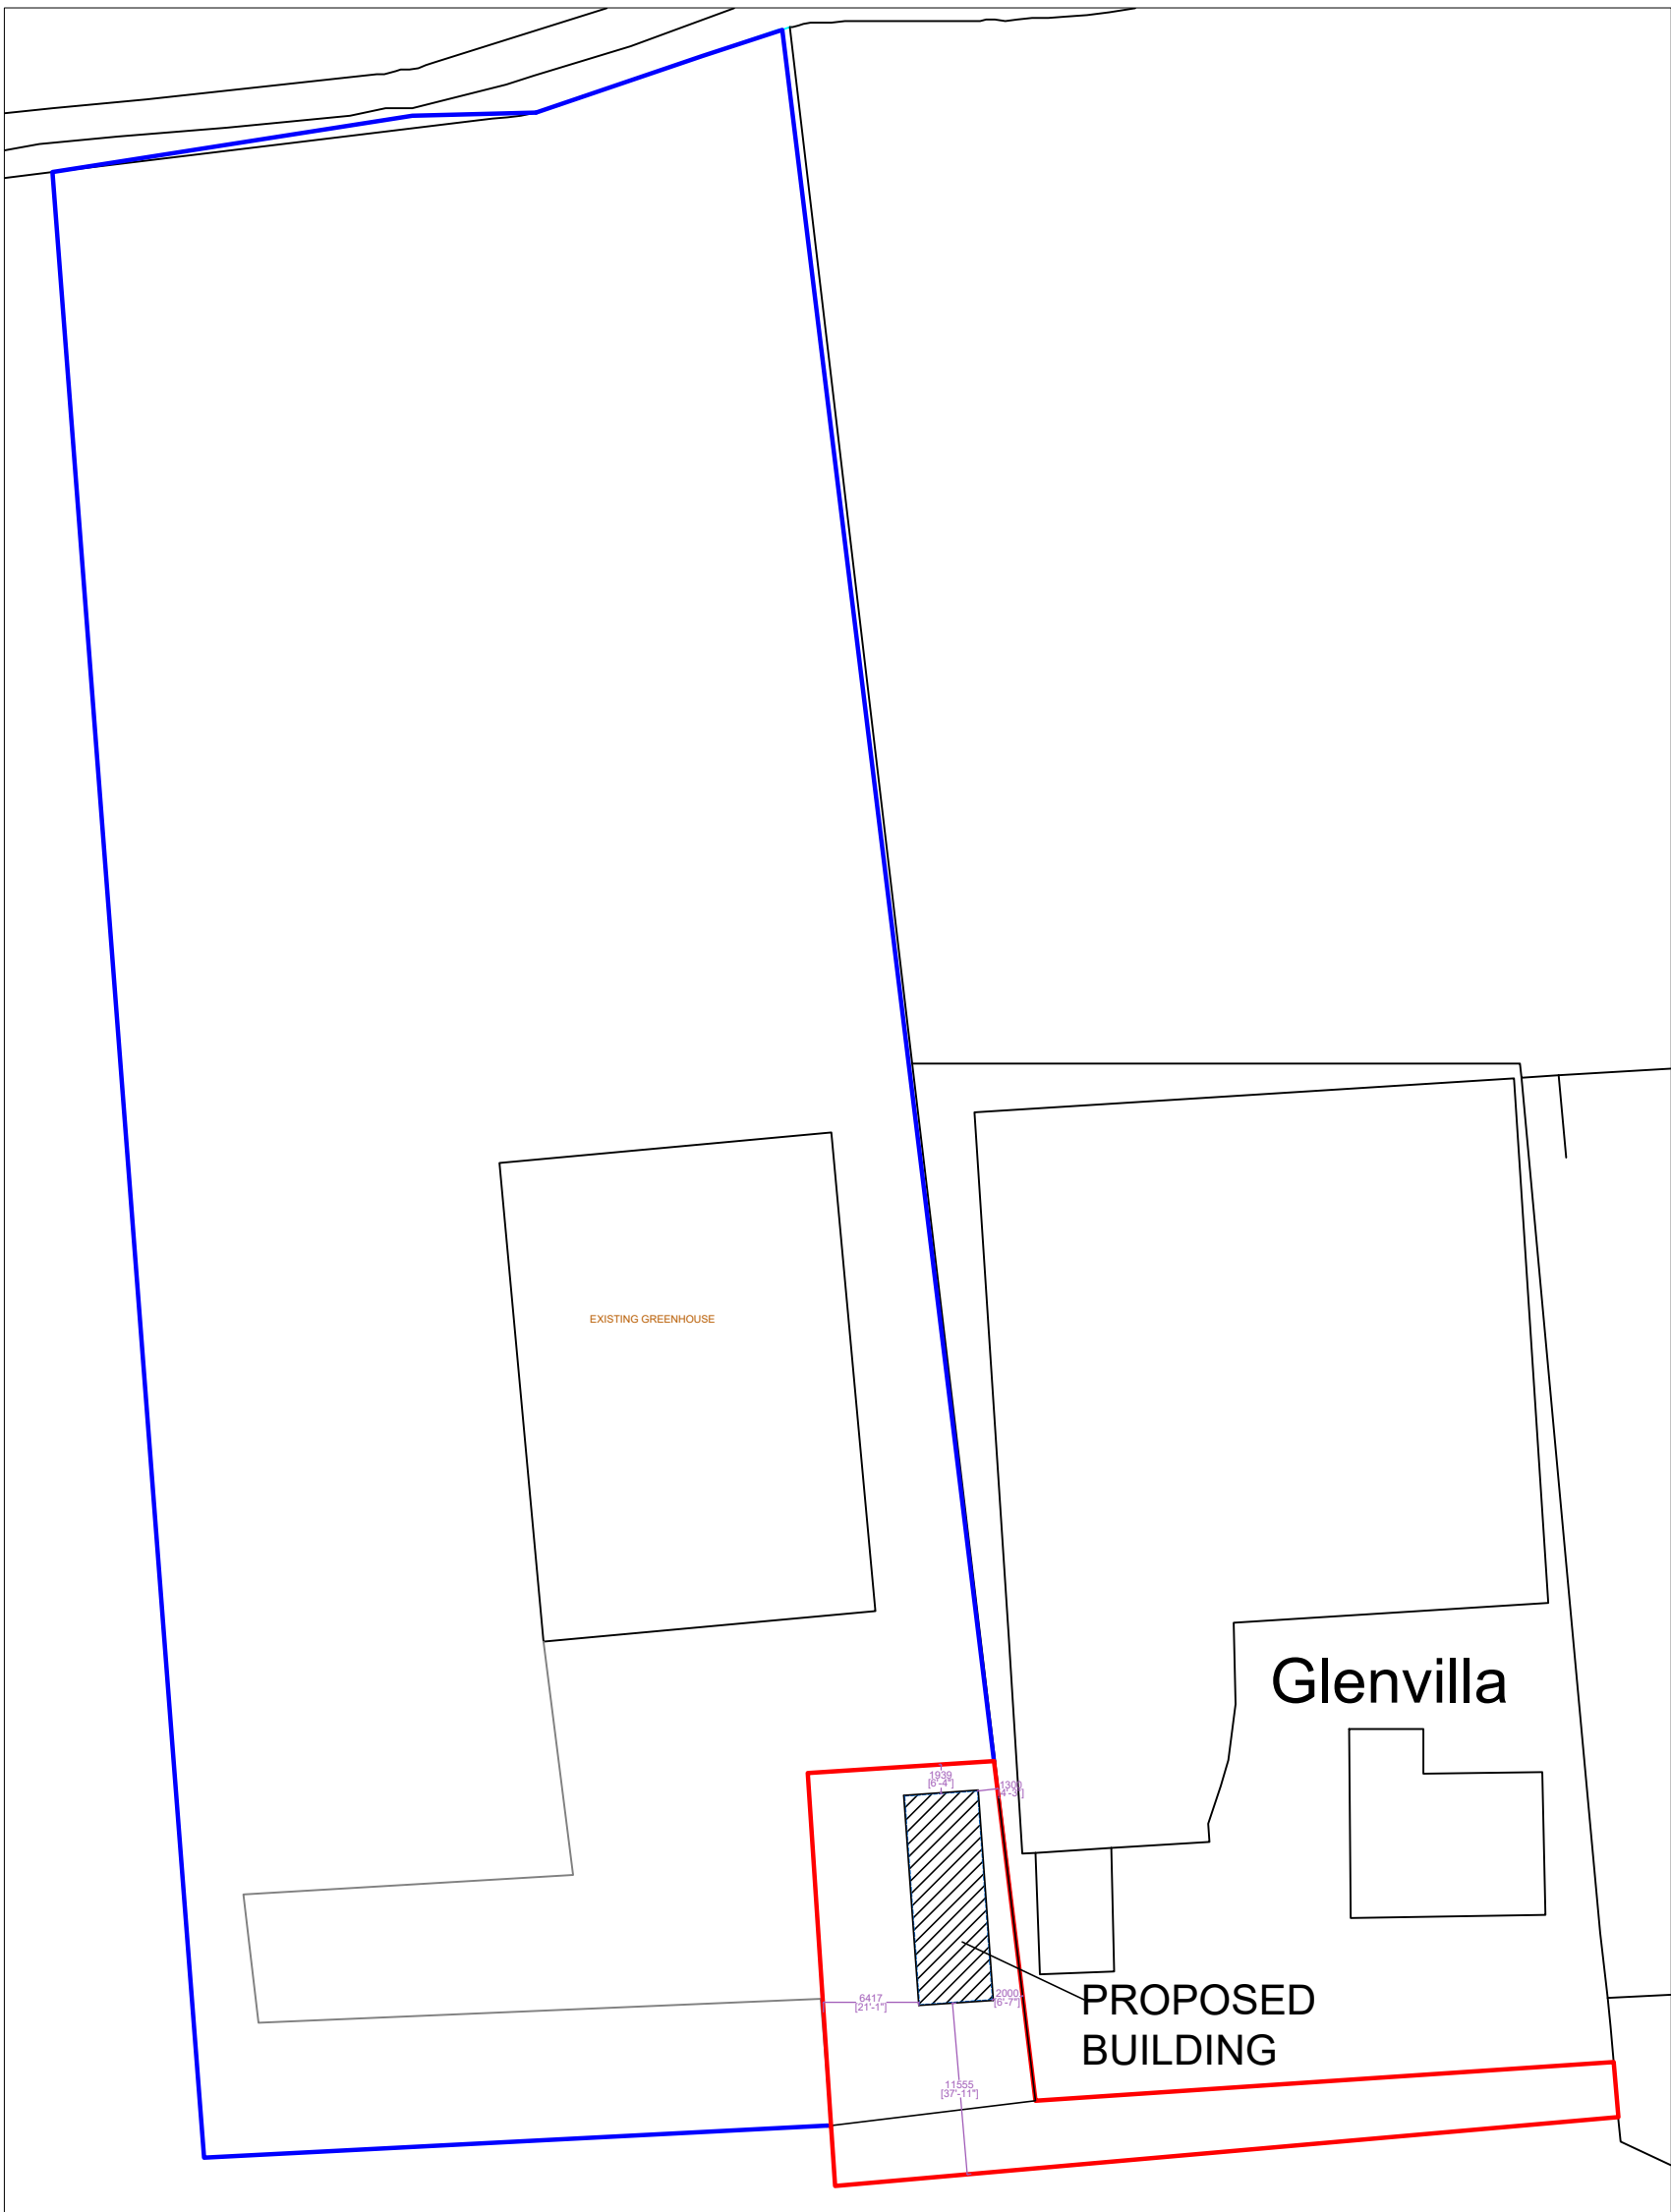

BLOCK 1:500

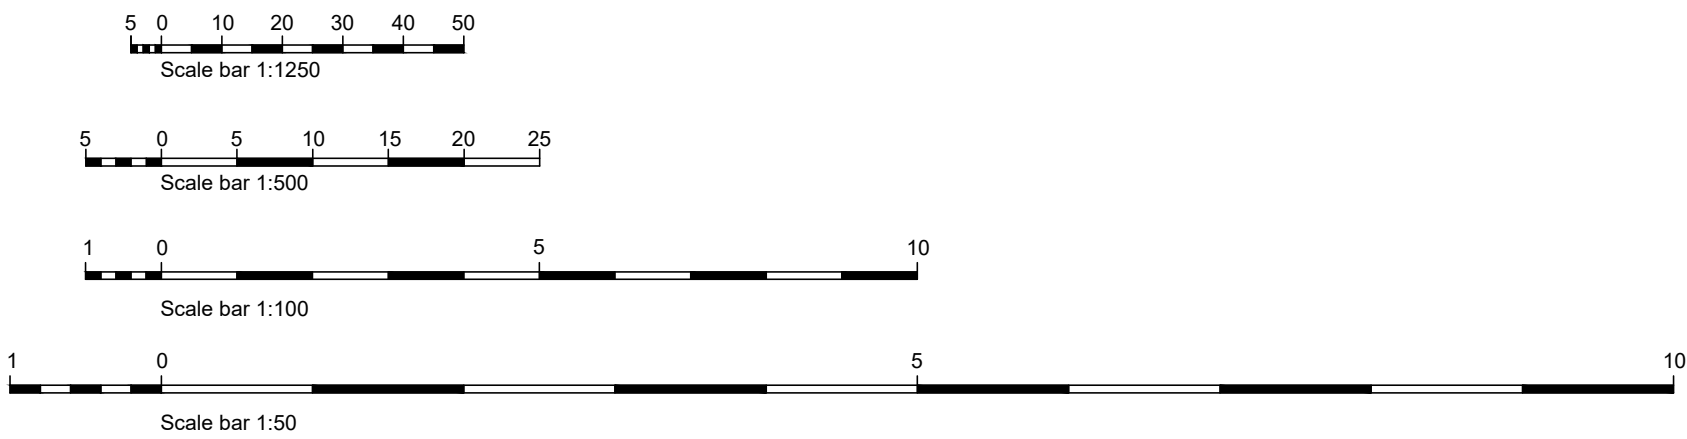

All dimensions to be checked on site prior to commencement of work, except for planning purposes.			
This drawing is the copyright of CALDOTECH LTD and may not be copied, altered or reproduced in any way without written authority.			
CALDOTECH LTD 11 THE PARADE WILLOWHAYNE CRESCENT EAST PRESTON WEST SUSSEX BN16 1NS Telephone 01903 859176			
PROPOSED FLOOR PLANS, ELEVATIONS & ROOF PLAN Castlevue Nursery Old Mead Road Littlehampton West Sussex BN17 7PU			
CLIENT	Amirpashe		
Issue / Details	Drawn	Check	Date
SCALE	AS SHOWN on A1		
DATE	20/11/17		
DRAWING NUMBER	17162/01		