


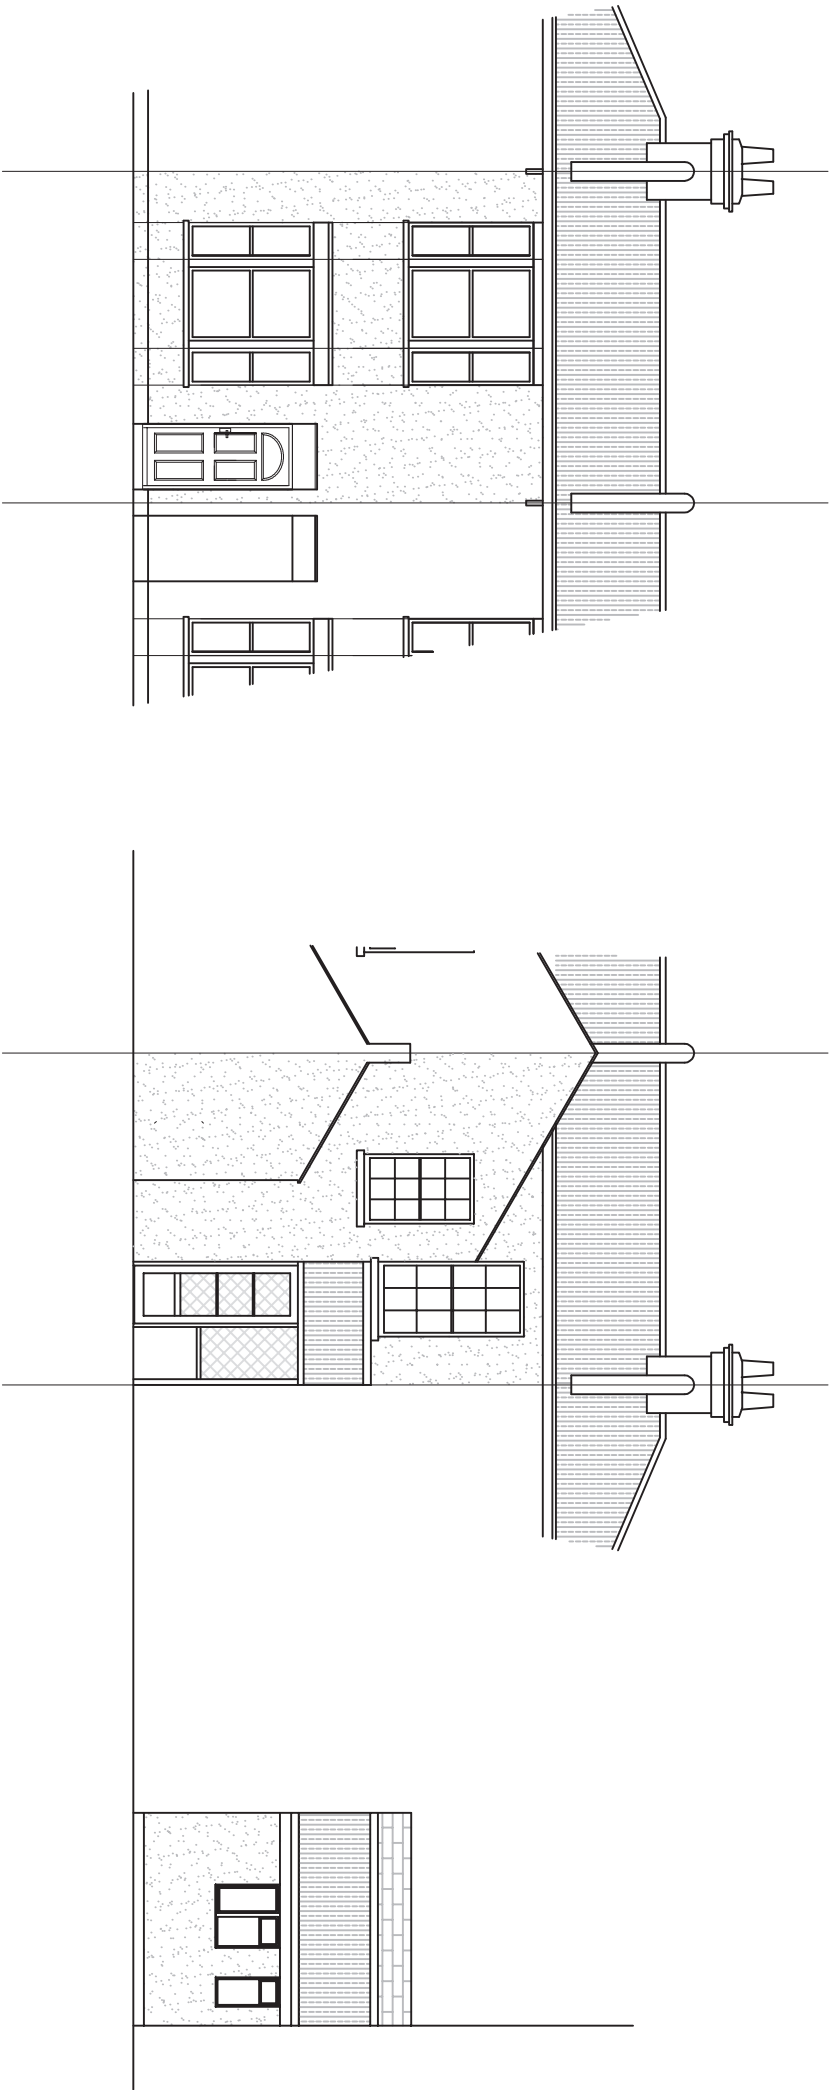

Front Elevation

Rear Elevation

Side Elevation


General Notes:

Do not scale dimensions from this drawing, unless for Planning purposes.


The Contractor is responsible for checking all dimensions on site prior to commencement of the works.

This drawing is to be read in conjunction with the specification.

First Floor Layout

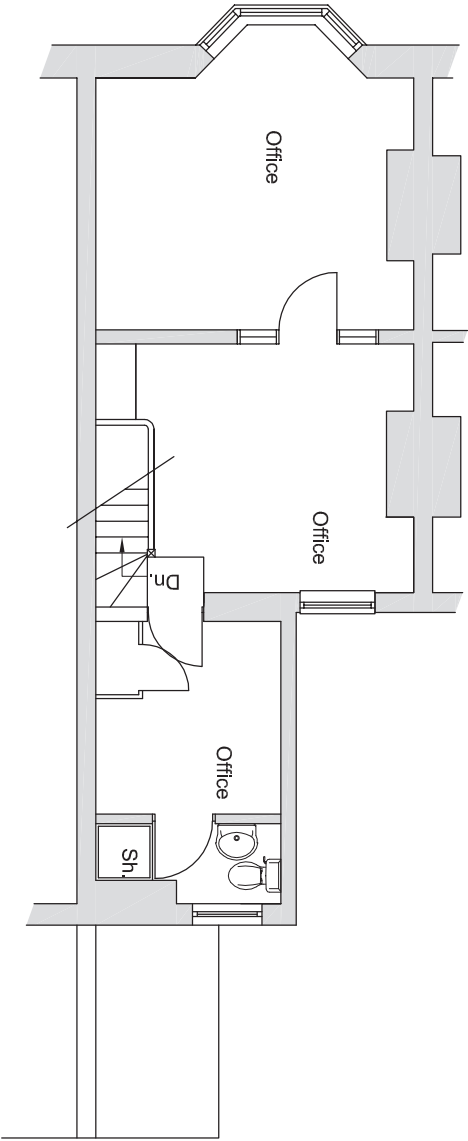

Ground Floor Layout

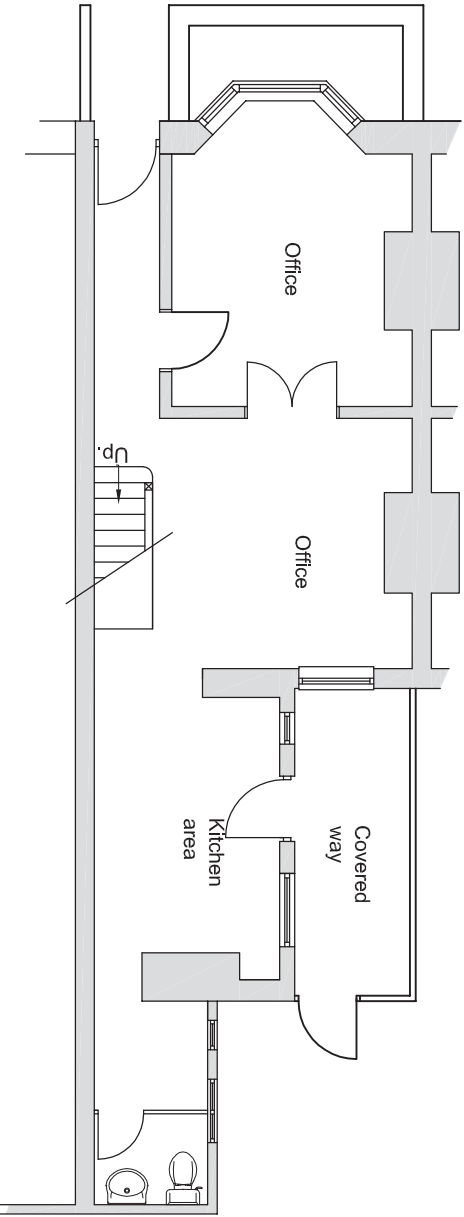

Existing Layout

Revision	Date	Description
Client: MJH		
Project: 3 New Road, Littlehampton		
Drawing Title: Existing floor plans & Elevations		
Scale:	Date:	Drawn By:
1:100	02-03-2012	BE
Drawing Number: 1057/001	Revision:	
Brian Elstone Surveying Services Ltd Brian Elstone, MCIOB, RMAPS, MBEng Project Management Surveying Services Planning and Building Regulations Construction Health and Safety		
14 Sutton Avenue, Rustington, West Sussex, BN16 2ET Phone: 01903 784884, Mobile: 07710 593021, Email: brian.elstone@googlemail.com		