
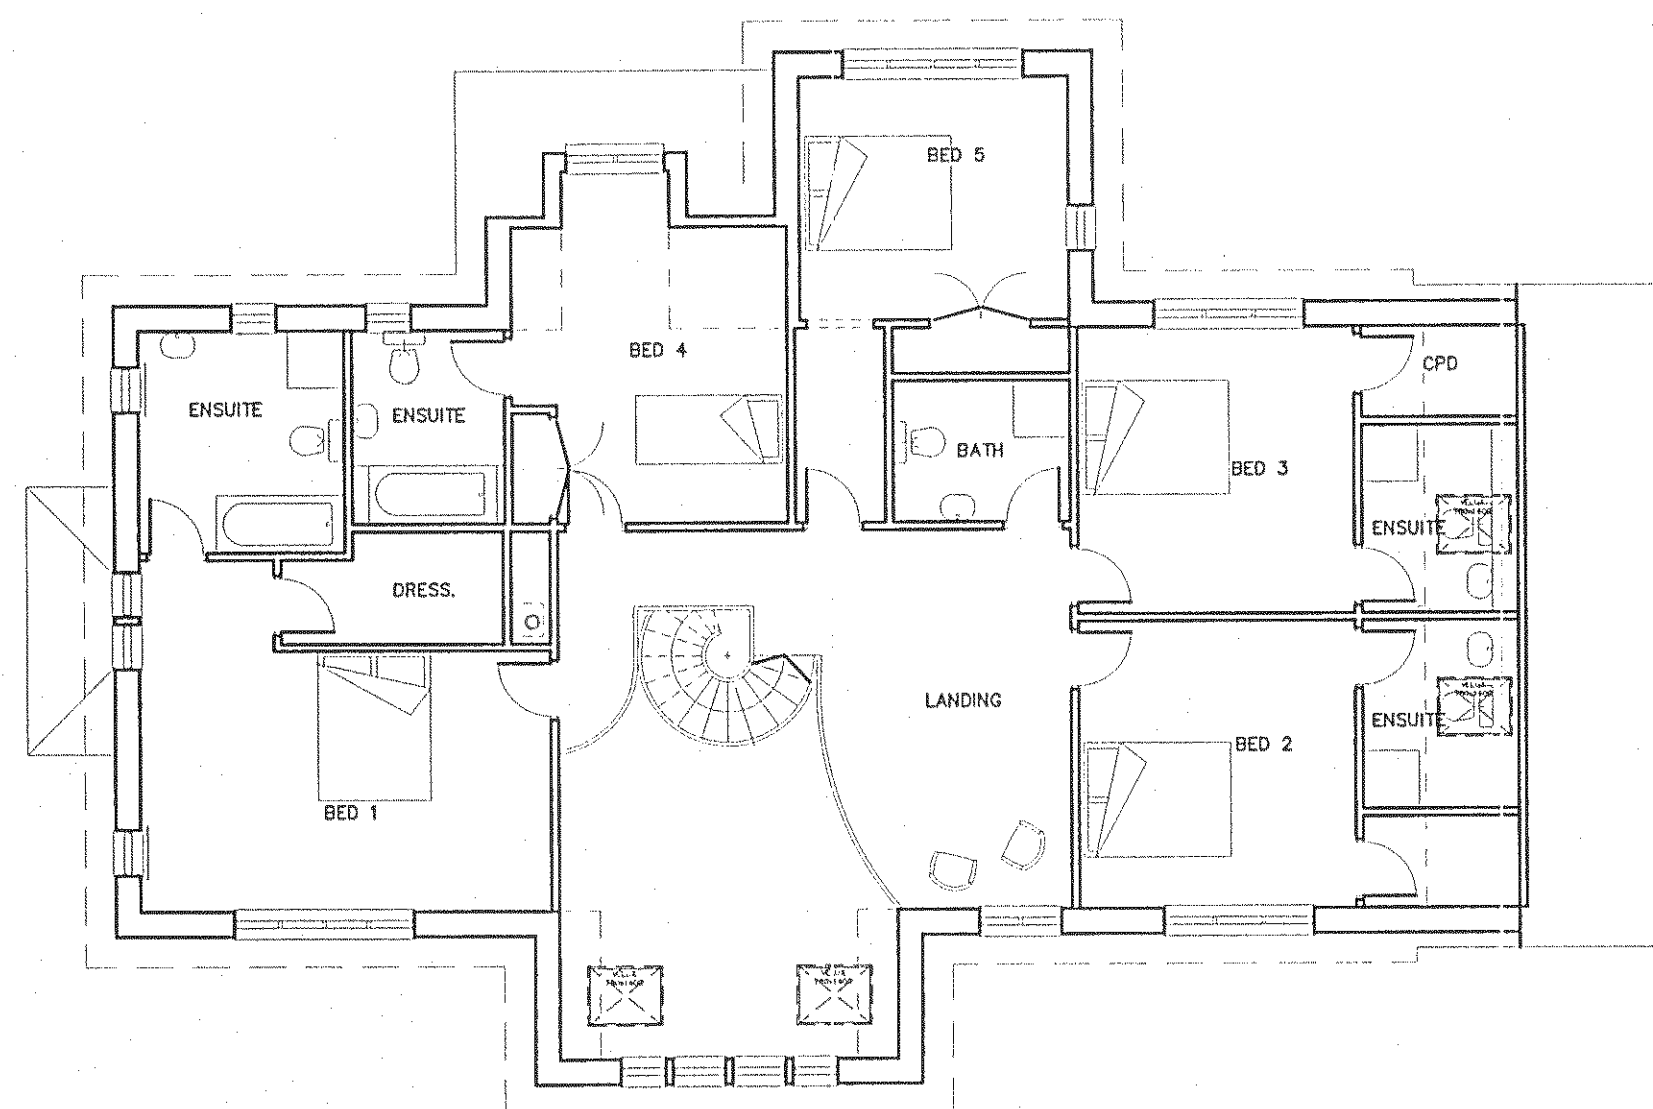



© COPYRIGHT IN THIS DRAWING AND WORK EXECUTED IS AND REMAINS THE PROPERTY OF SCANDIA-HUS LIMITED AND OR ITS SUBSIDIARIES IN ACCORDANCE WITH THE PROVISIONS OF THE COPYRIGHT ACT. PERMISSION TO PRODUCE COPIES OR MODIFIED DRAWINGS IN WHOLE OR IN PART FOR ANY PURPOSE SHOULD BE OBTAINED FROM SCANDIA-HUS LIMITED & ANY SUCH REPRODUCTIONS SHOULD INCLUDE THIS & THE FOREGOING STATEMENT

[illegible]

FIRST FLOOR PLAN

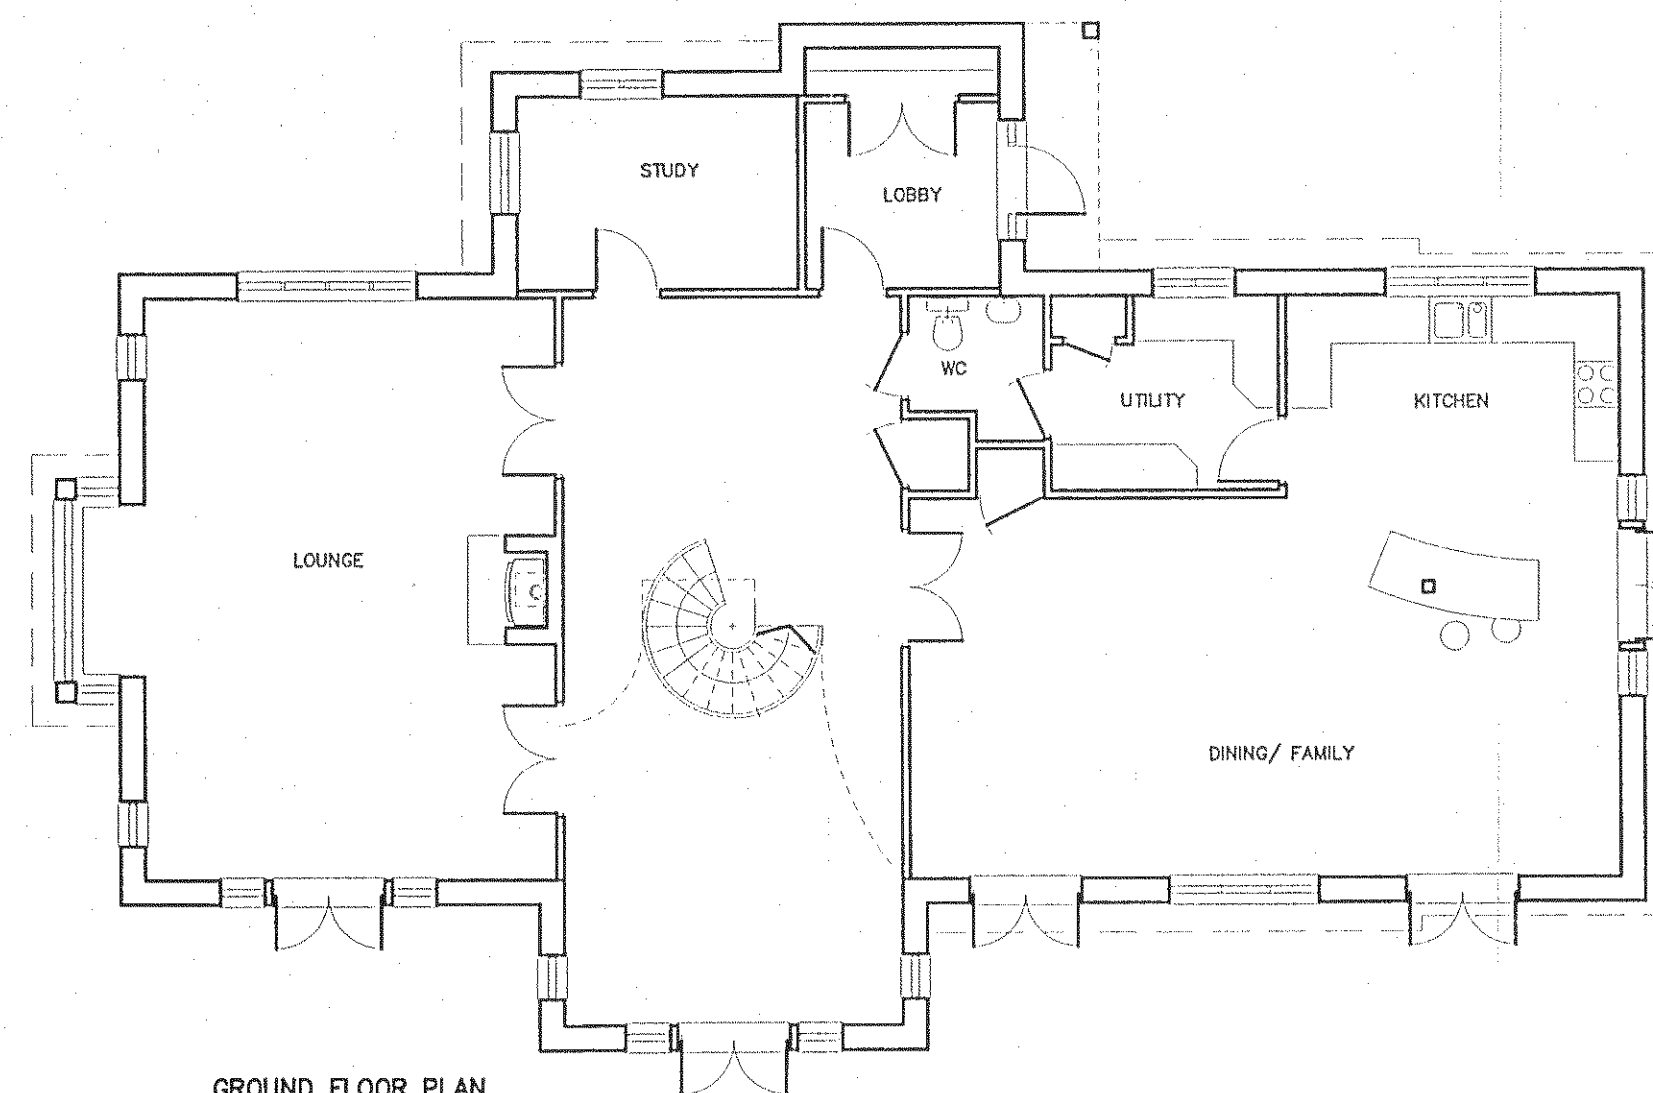

GROUND FLOOR PLAN

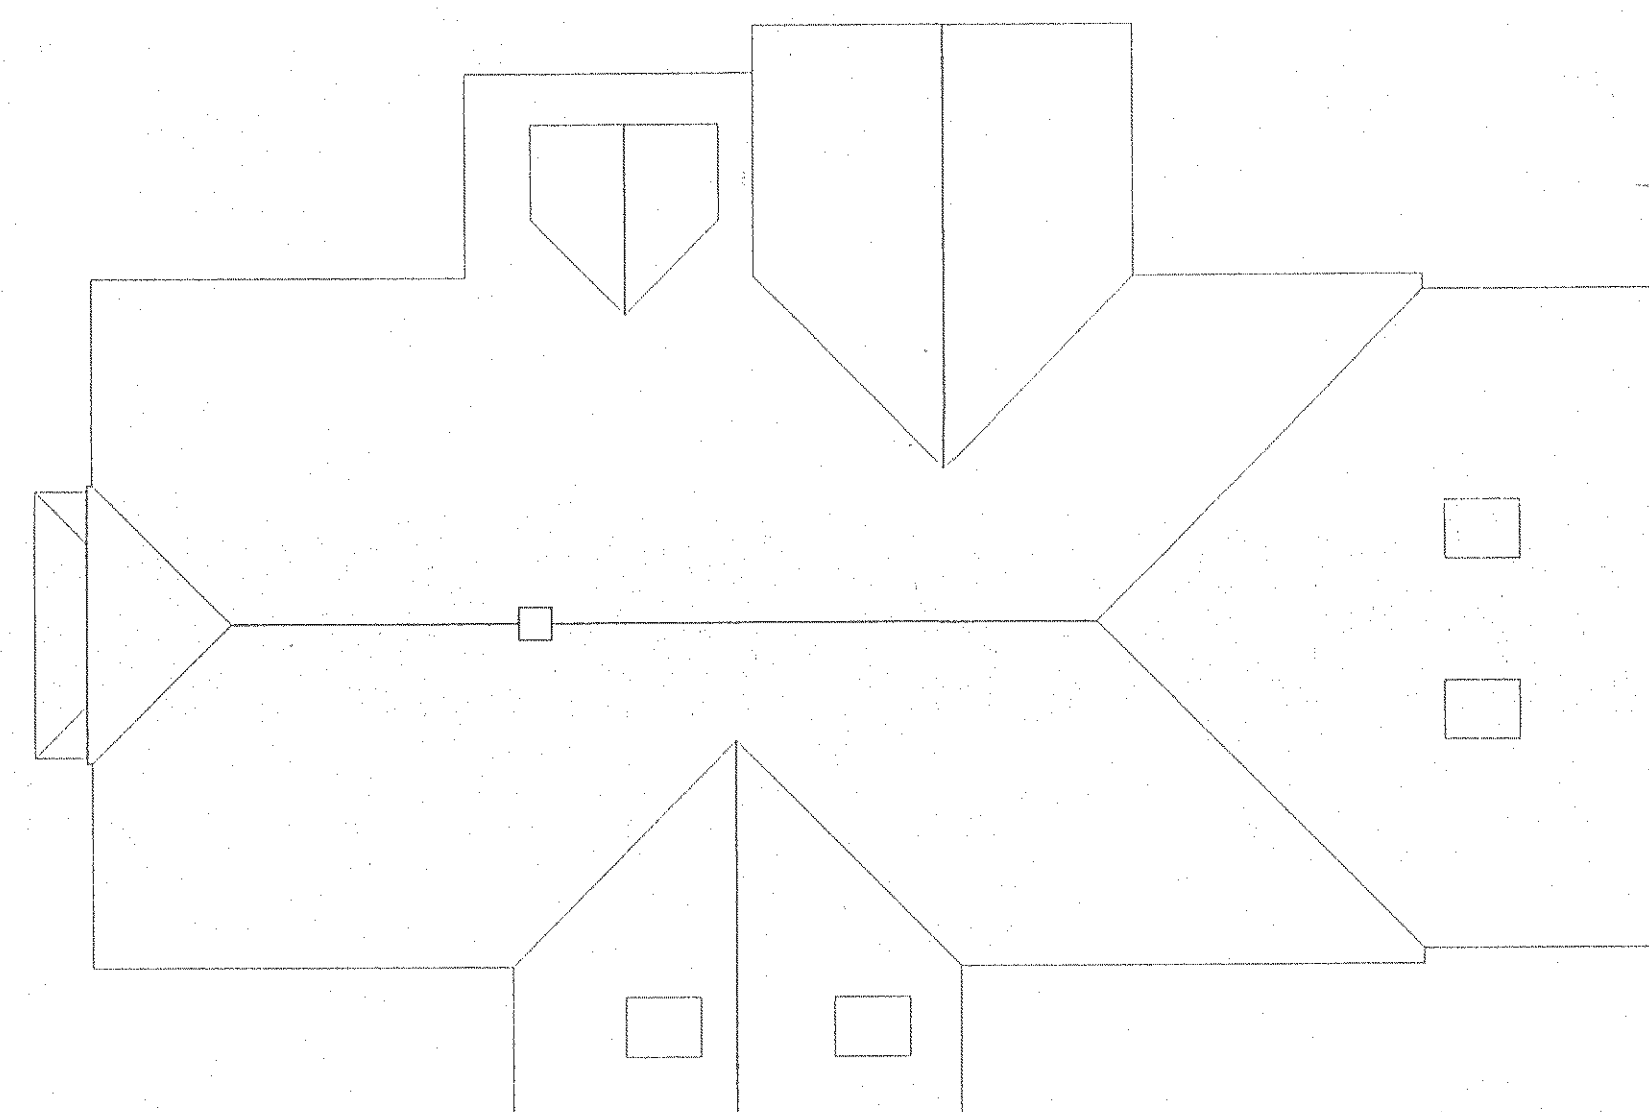

ROOF PLAN

scandiahus

SCANDIA-HUS BUSINESS PARK,
FELCOURT ROAD, FELCOURT, EAST GRINSTEAD,
WEST SUSSEX, RH19 2LP : TEL 01342 838060

FCR
MR. C. CELINI

ADJ. FLINT ACRE
TODDINGTON LANE
LITTLEHAMPTON, BJ17 7PP

TITLE
PROPOSED
FLOOR PLANS+
ROOF PLAN
PLOT 1

C/No. 140547	O/No.	SCALE 1/100@A2
DRAWN SW		DRAWING NUMBER X01
DATE 25/2/13		

REV

