




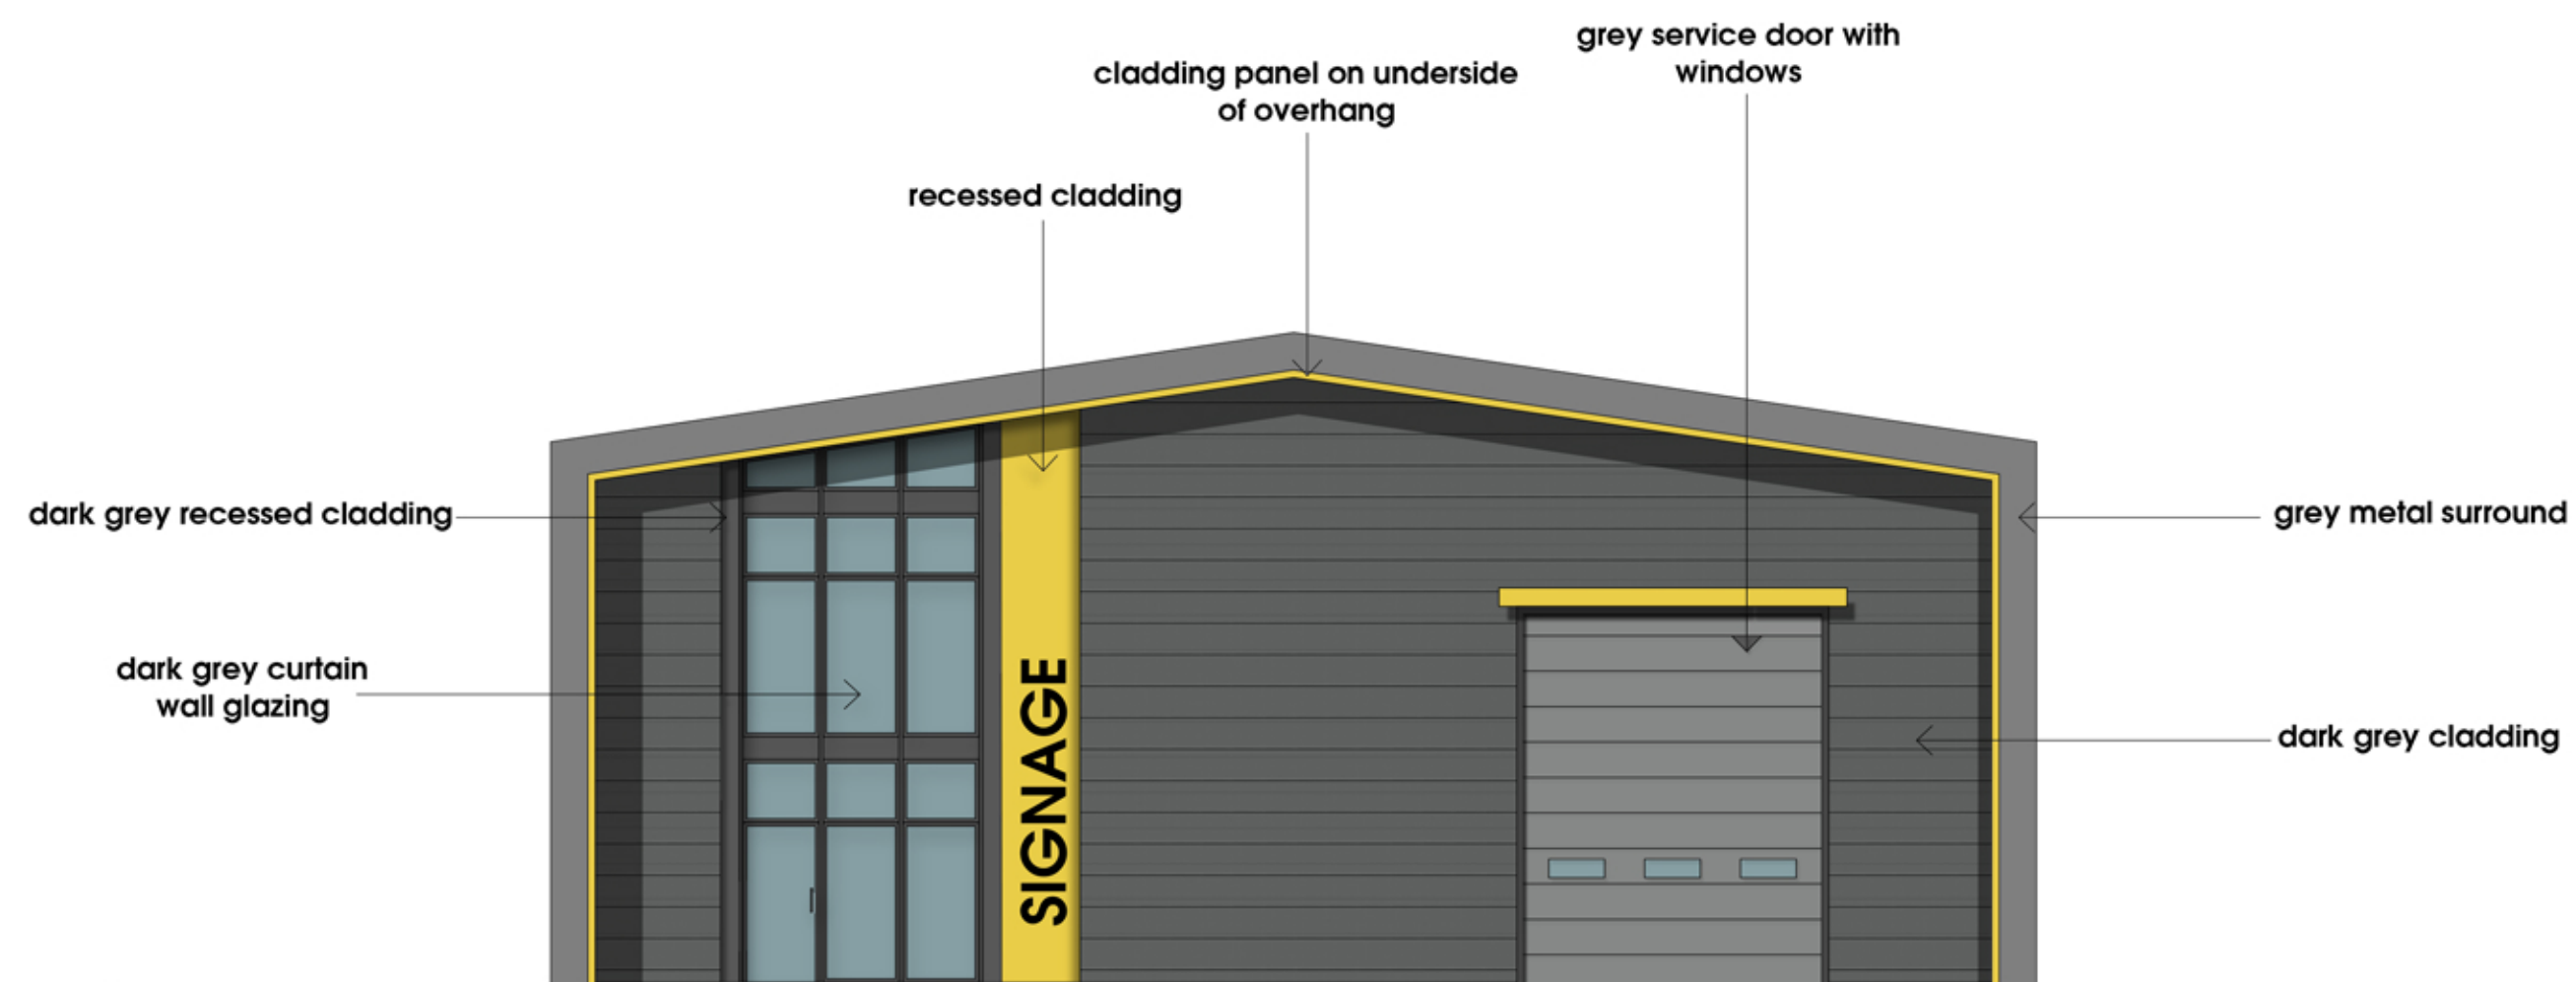


south elevation (front)

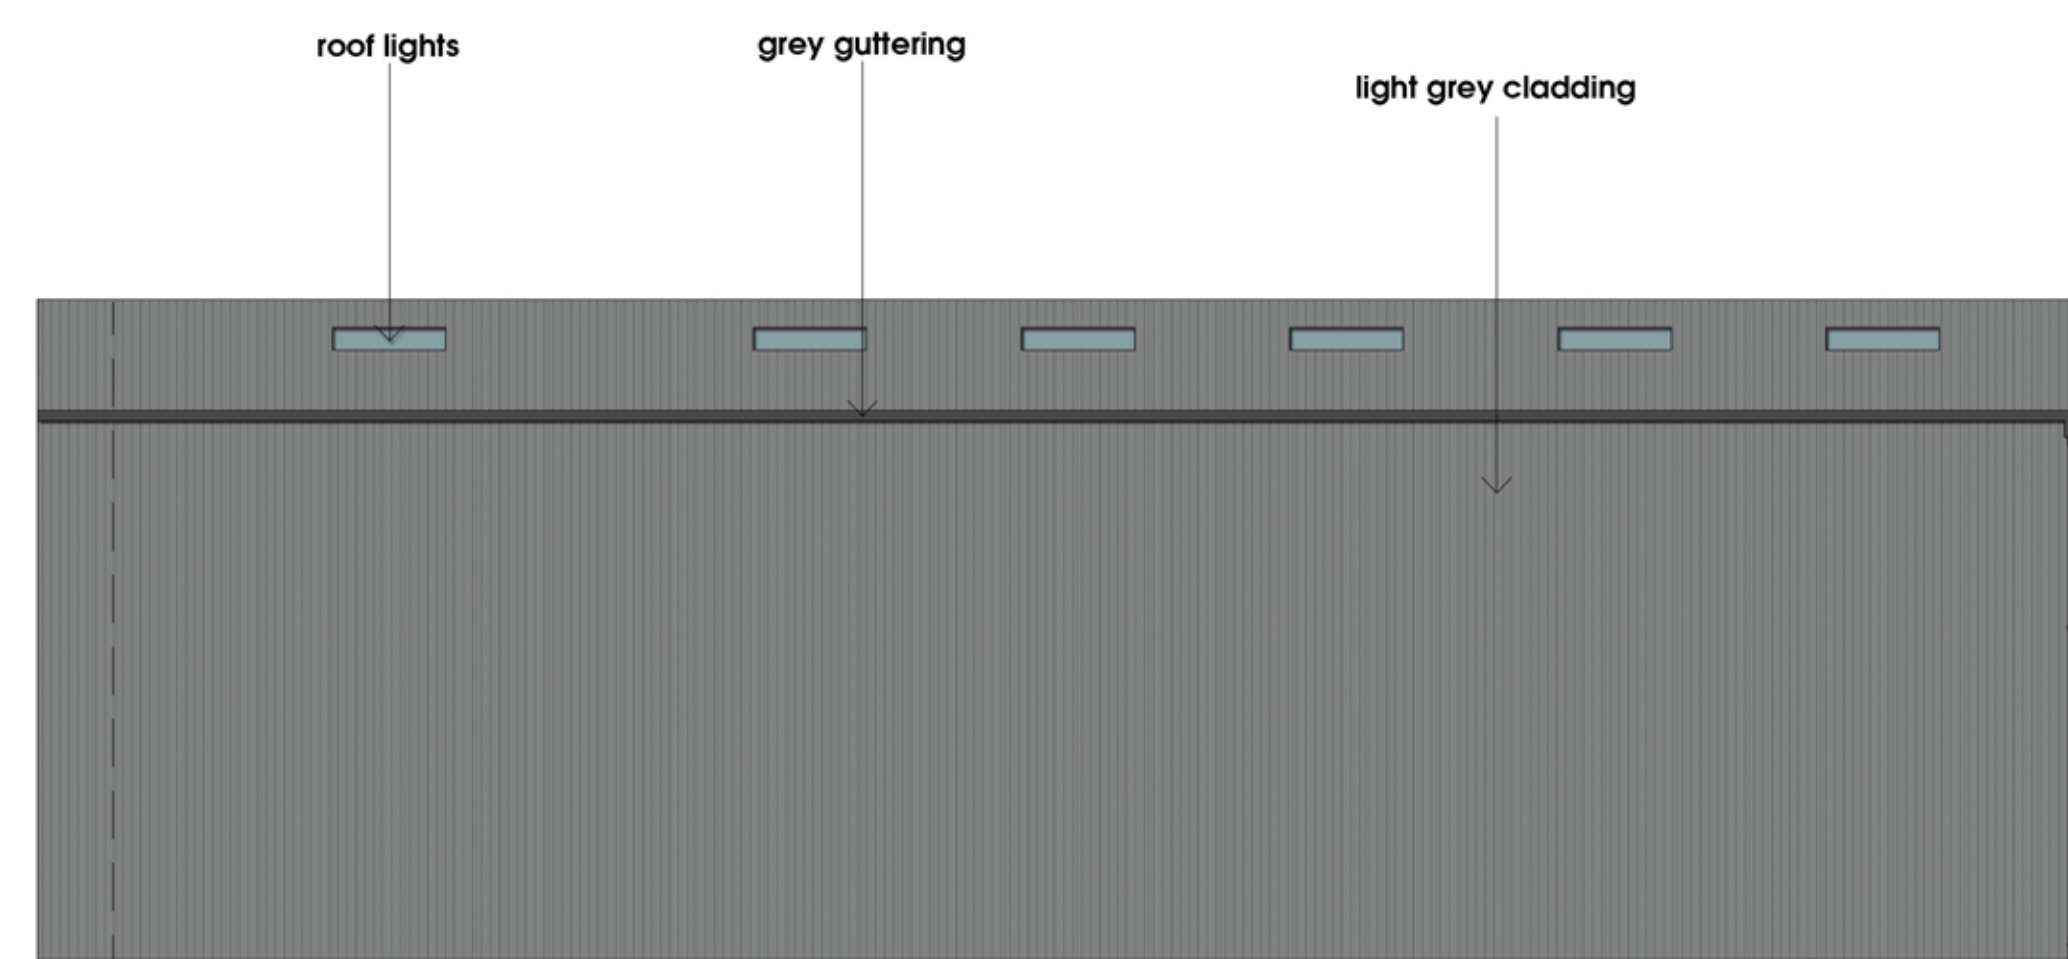

east elevation

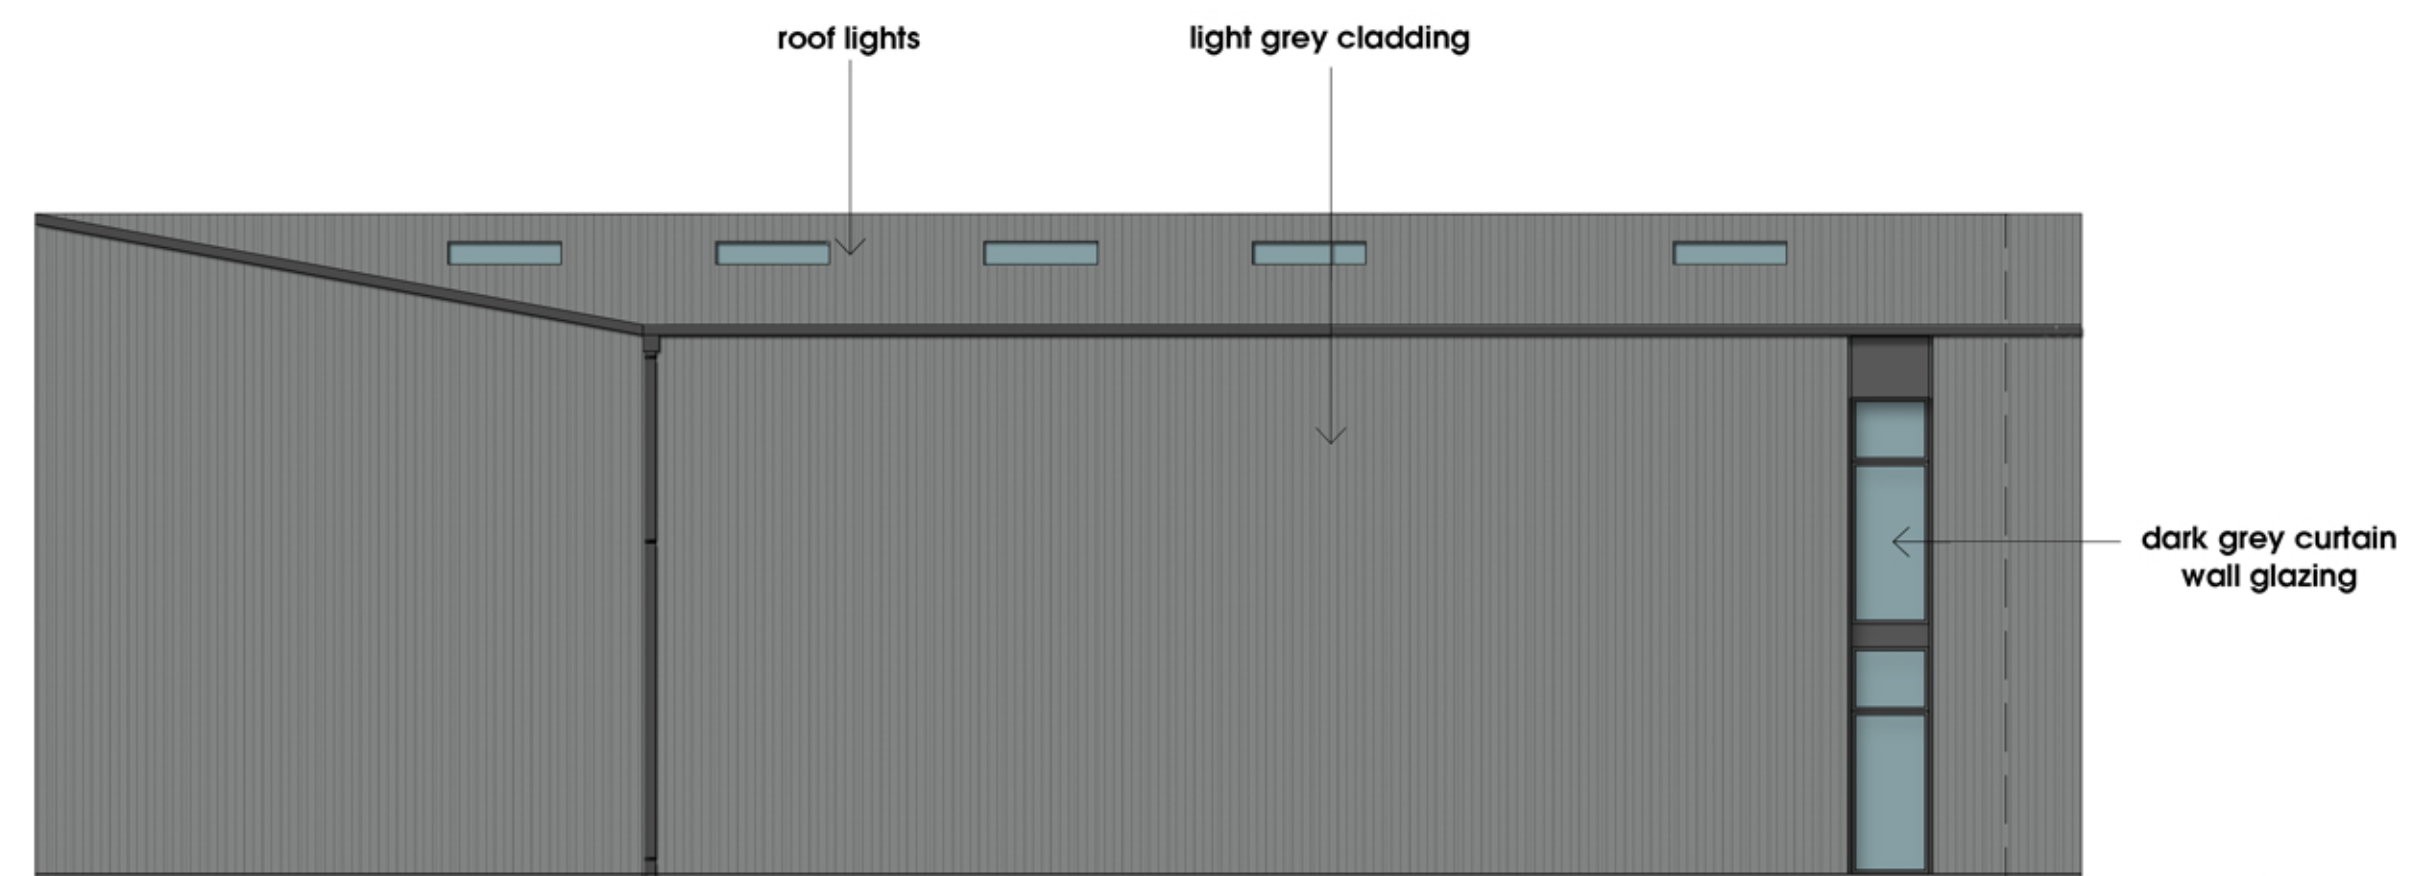

west elevation

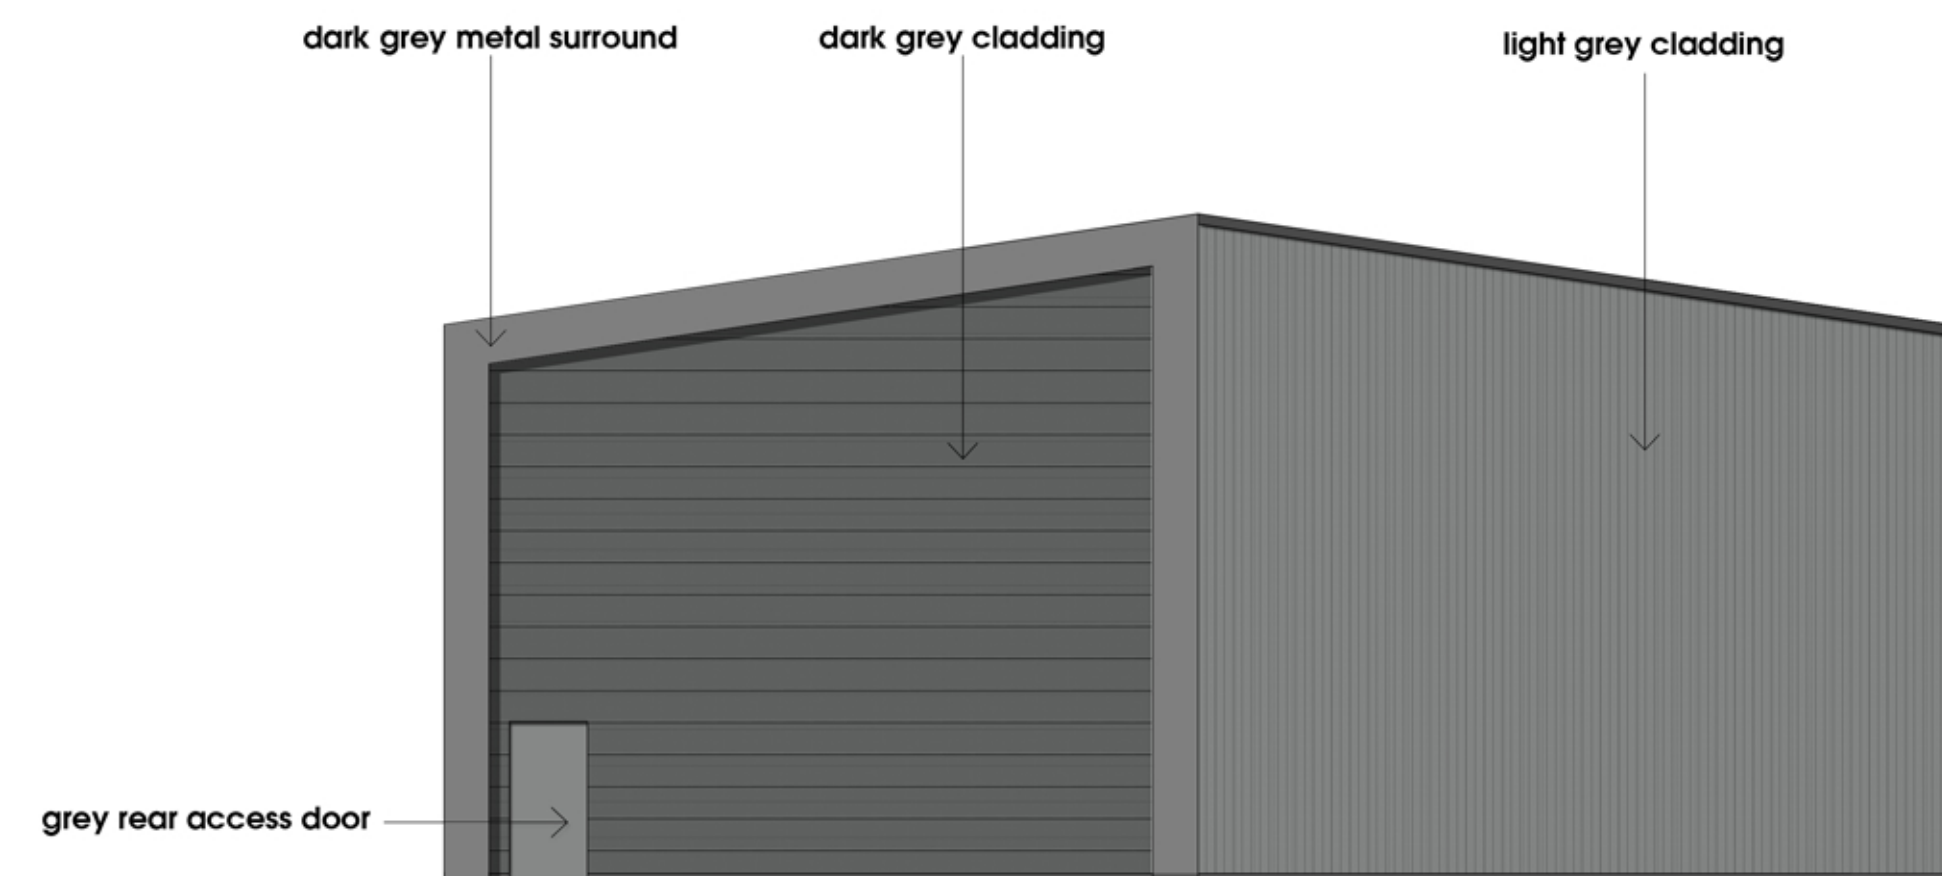

north elevation (back)

0 1 2 5 10m

riverside industrial estate, littlehampton
proposed elevations

number: 4076/p200a | date: dec 2020

scale: 1:100@A1 | drn: lh chkd: ge appd: ge

client: London and Cambridge Properties
subject to site survey and l.a. approvals

gdm architects

gdm architects
the master's house, college road,
troudstone, kent, ME5 8JF
T: 01622 760670
E: info@gdmarchitects.co.uk
W: www.gdmarchitects.co.uk
© copyright gdm architects ltd