






SOUTH ELEVATION

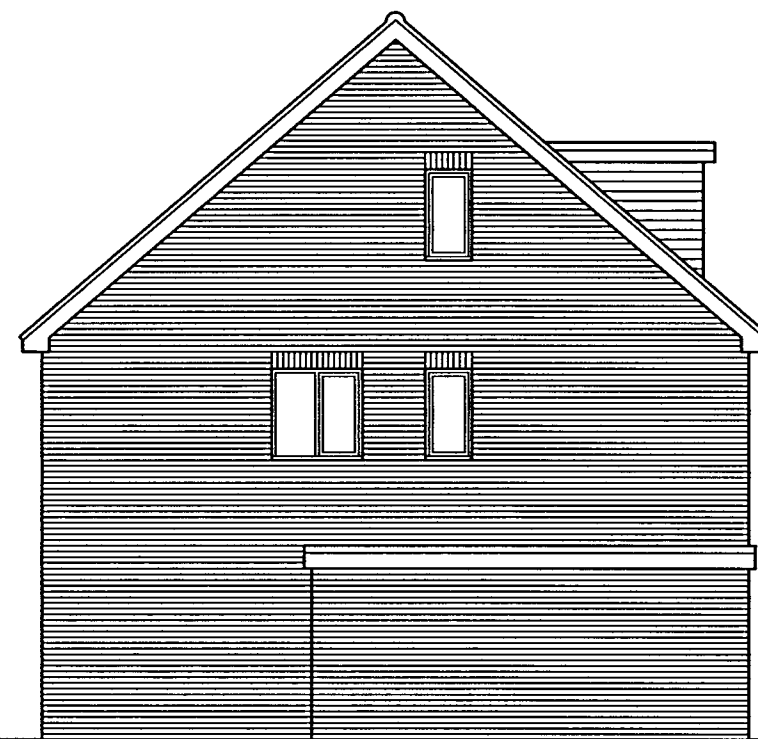


WEST AND EAST ELEVATIONS

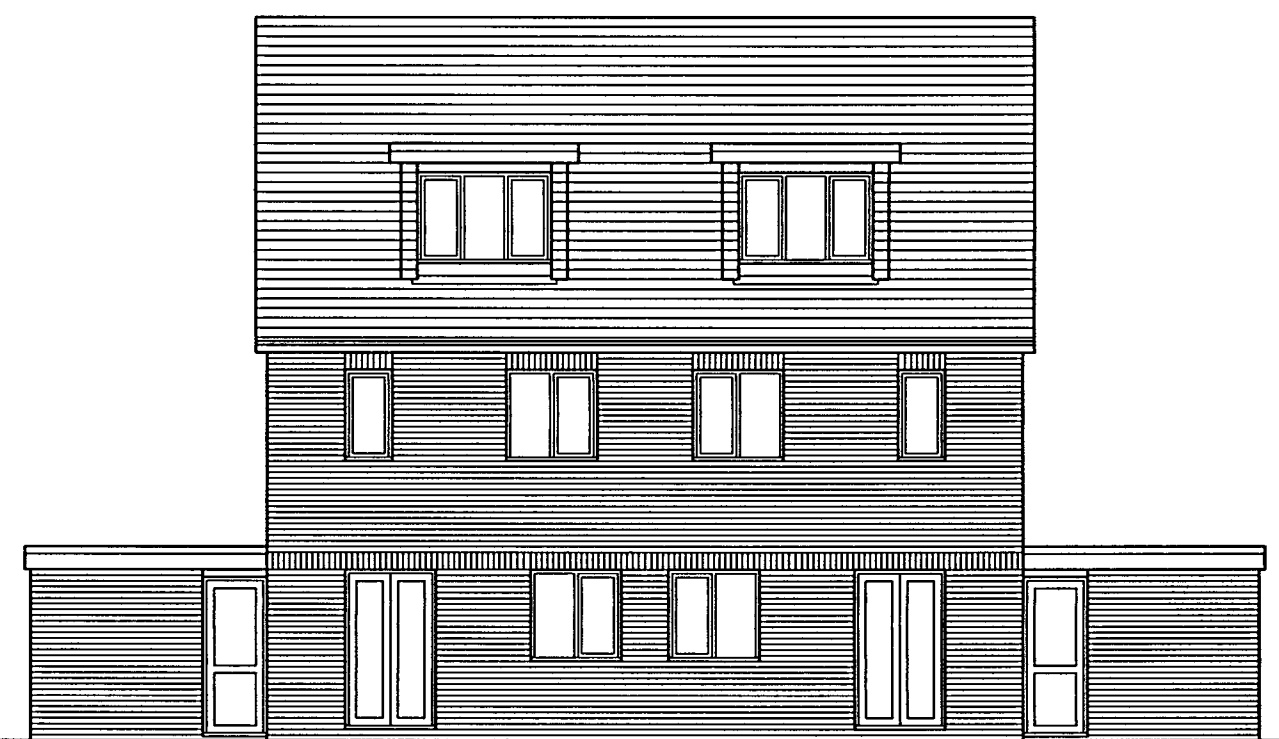


NORTH ELEVATION

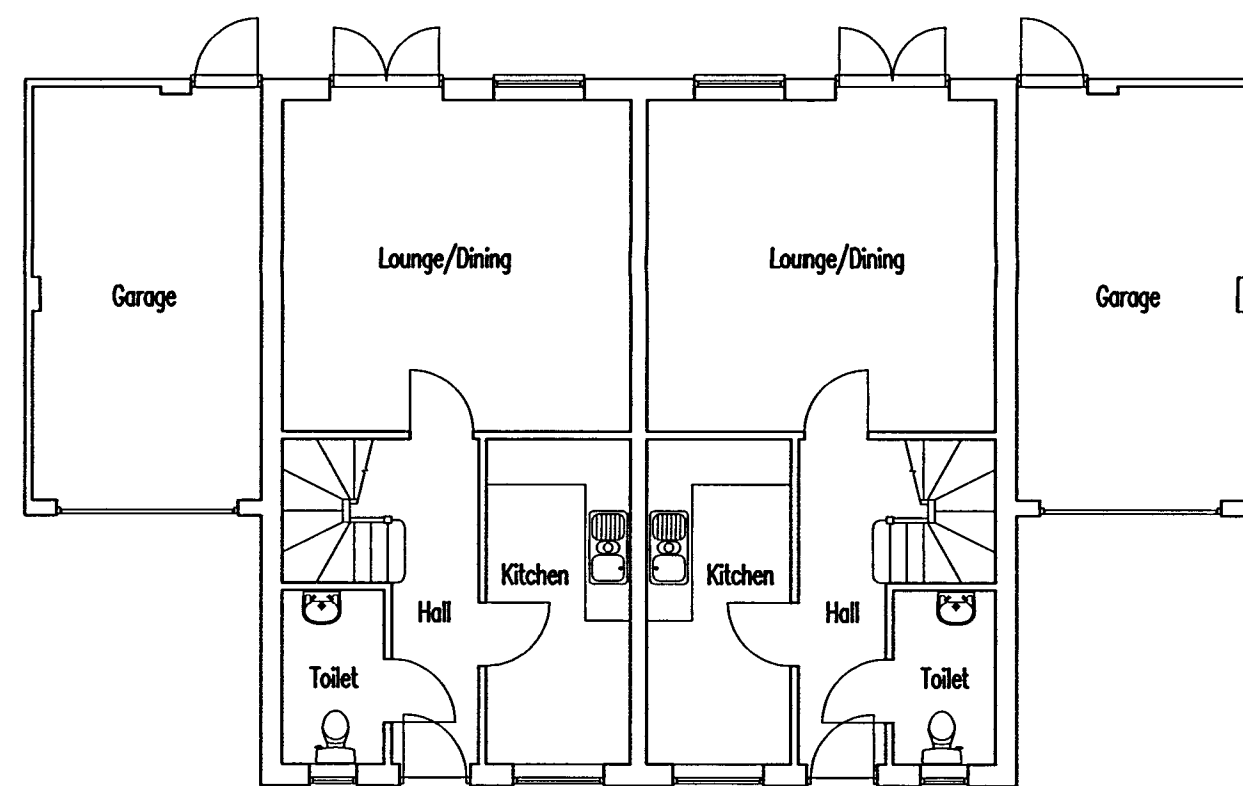

GROUND FLOOR PLAN

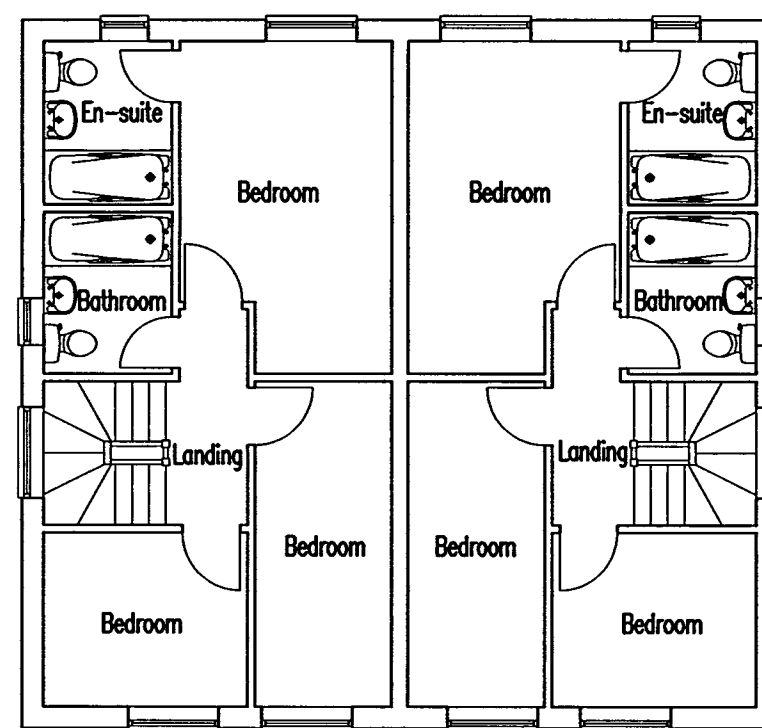

FIRST FLOOR PLAN

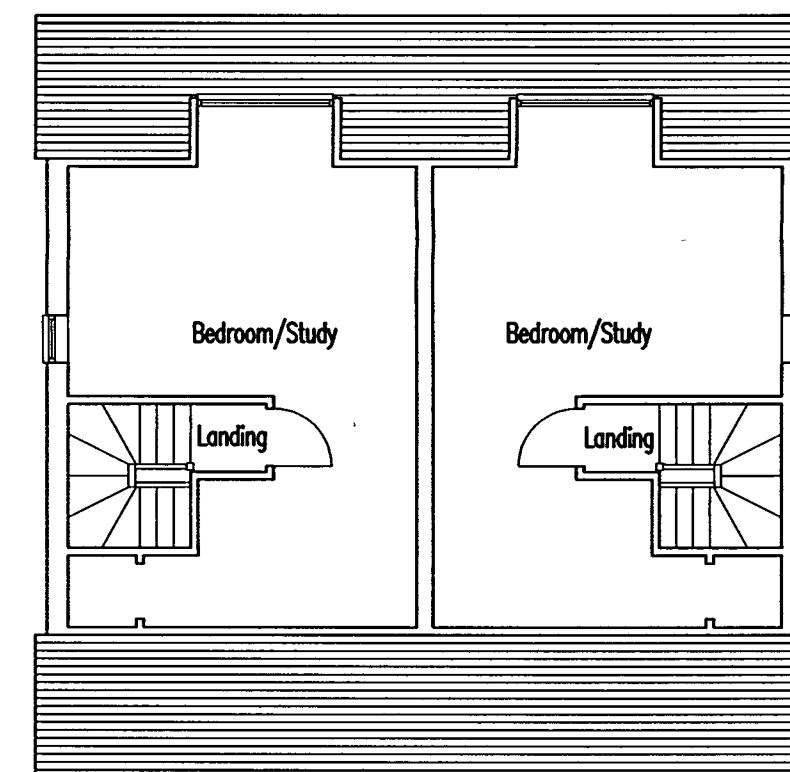

SECOND FLOOR PLAN

REVISION

B.C. Building Consultants Limited27 DELL DRIVE ANGMERING WEST SUSSEX BN16 4HE.
Telephone/Fax:(01903)786014 Mobile:(07881)943352PROPOSED RESIDENTIAL DEVELOPMENT
REAR OF OAKRIDGE TODDINGTON LANE
TODDINGTON WEST SUSSEX

SCALE 1:100.

DATE 10.12.2007.

DRG. NO. 3128

This drawing is the copyright of B.C. Building Consultants Limited. Written consent must be obtained before this drawing is copied or used for any purpose other than the one for which it was supplied. The contractor should check all dimensions on site. No dimensions are to be scaled from this drawing. It is the contractor's responsibility to ensure that all works are in compliance with the current requirements of the statutory regulations.