




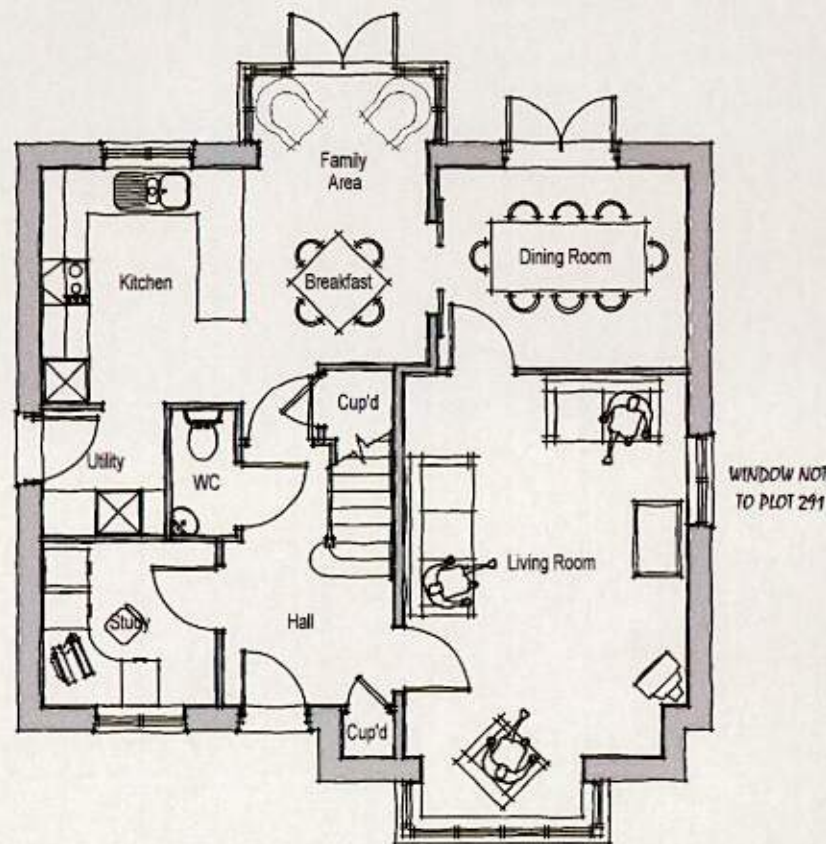

GROUND FLOOR PLAN

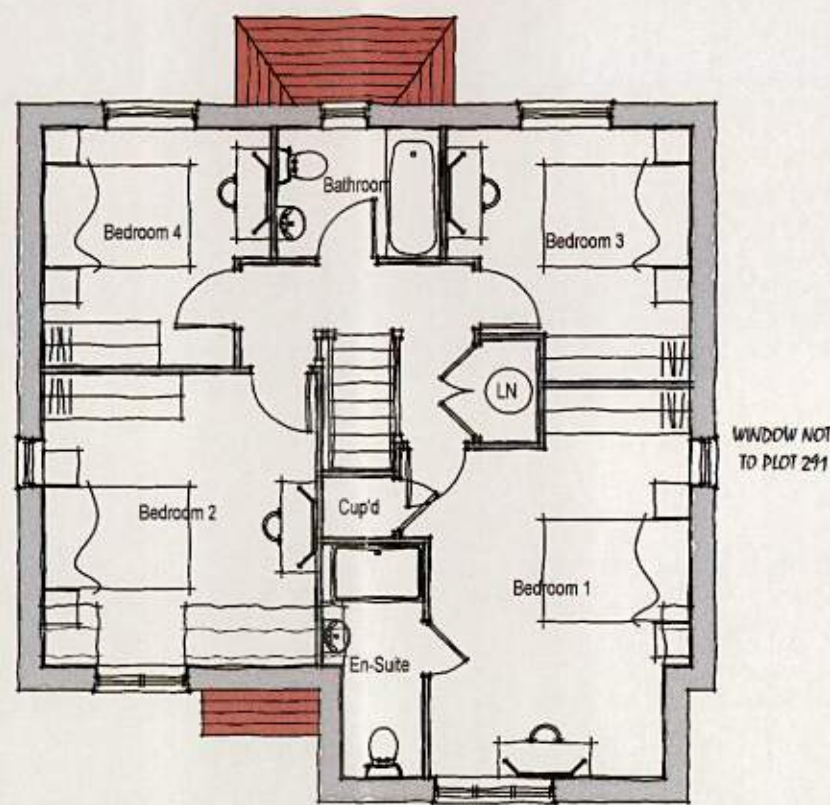

FIRST FLOOR PLAN

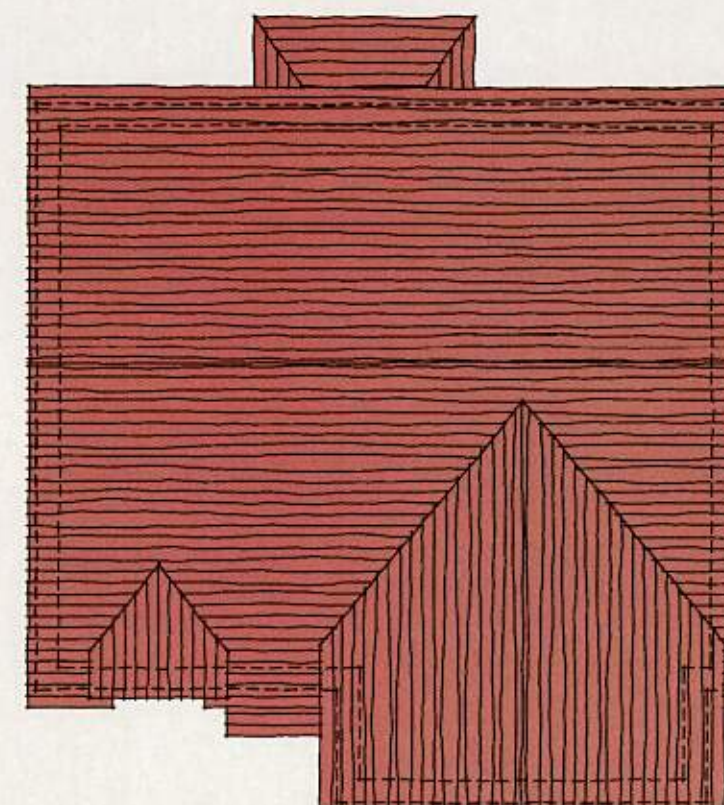

ROOF PLAN

TYPE C2

Rev. A 05-02-14 Side windows added.
Date Description

DGP DGP
Drawn Checked

Client



Scale 1:100 @ A3

Drawn MCN

Checked DGP

Project
Courtwick
Littlehampton

Date Jan 2014

File Type C2

Drawing Title

Type C2
Floor & Roof Plans - Style 5

Drg.No. P802/P3&4/C2/01

Rev. A

Drawing Status
Planning



AAP Architecture Ltd, Unit A, Monument Business Centre, Monument Way East, Woking,
Surrey GU21 5LY. Tel: 01483 727345 Fax: 01483 727375
Web: www.aap-arc.co.uk E-mail: projects@aap-arc.co.uk

This drawing is the copyright of AAP Architecture Ltd.