



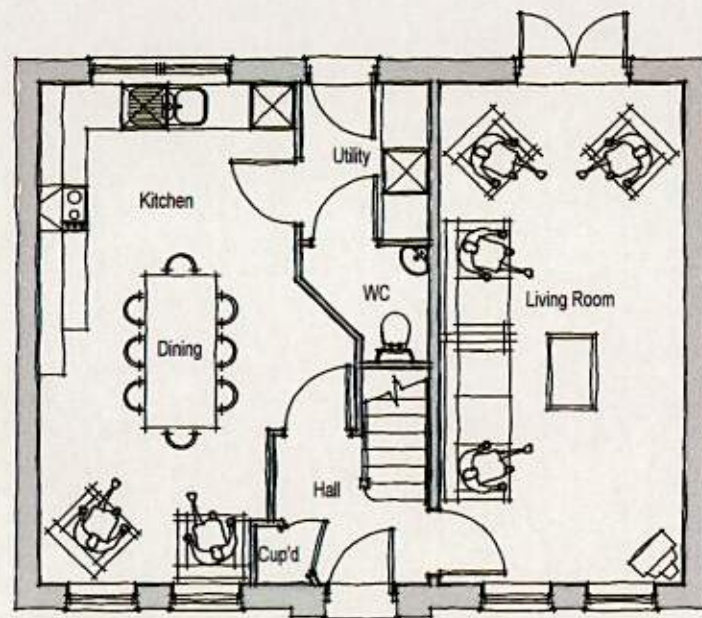

GROUND FLOOR PLAN

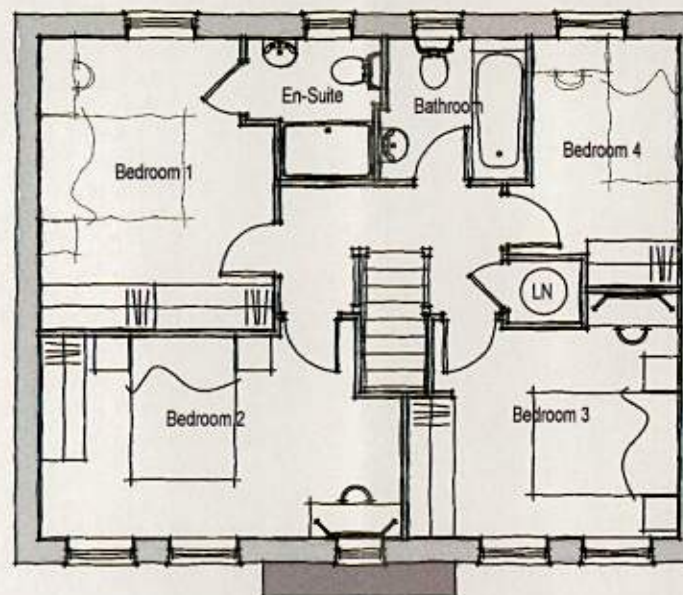

FIRST FLOOR PLAN



ROOF PLAN

TYPE TC

Rev.	Date	Description	Drawn	Checked
Client		Scale 1:100 @ A3	Drawn MCN	Checked DGP
Project		Date Jan 2014	File Type TC	
Courtwick				
Littlehampton				
Drawing Title		Drg.No. P802/P3&4/TC/01	Rev. -	Drawing Status
Type TC				PLANNING
Floor & Roof Plans - Style 6 - Brick & Render				



AAP Architecture Ltd, Unit A, Monument Business Centre, Monument Way East, Woking,
Surrey GU21 5LY. Tel: 01483 727345 Fax: 01483 727375
Web: www.aap-arc.co.uk E-mail: projects@aap-arc.co.uk

This drawing is the copyright of AAP Architecture Ltd.